

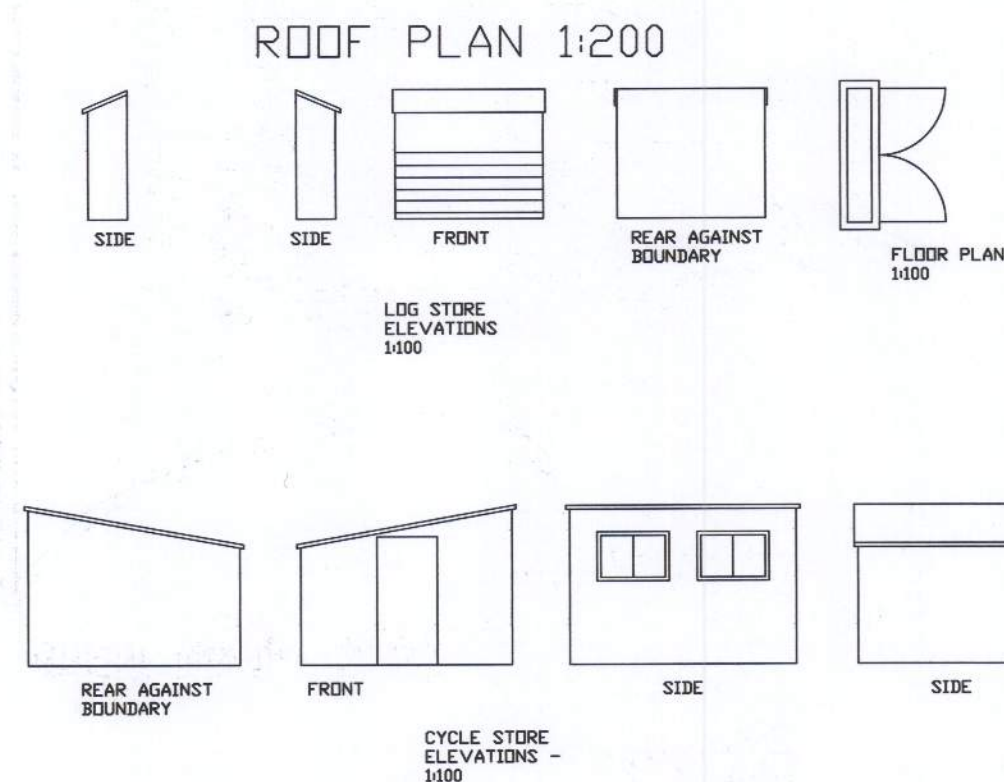


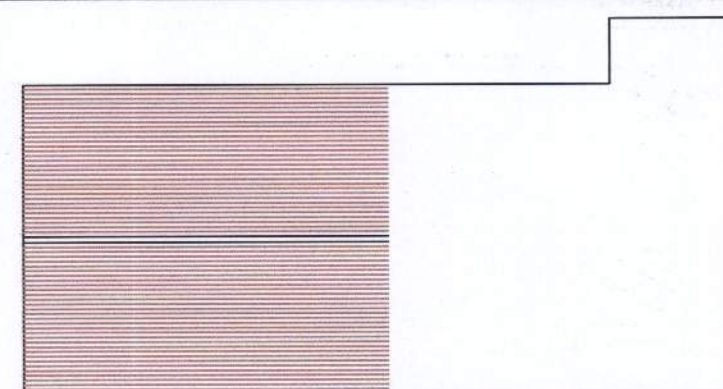

Norton Farm

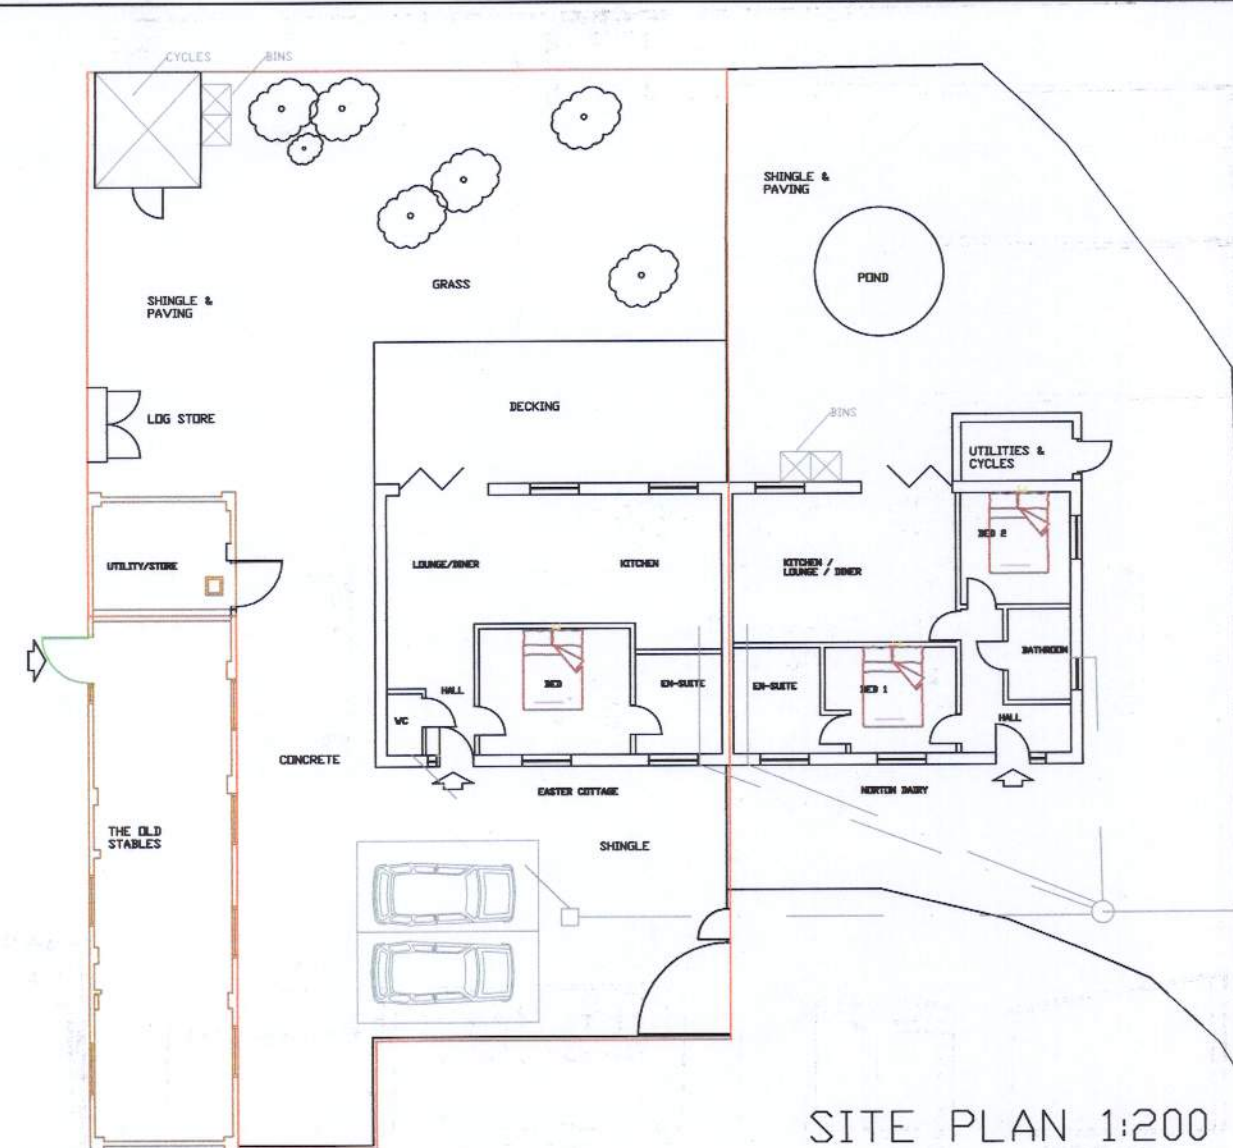

TENNIS COURT
BLOCK PLAN 1:500

LOUNGE/DINER

KITCHEN

BED


EN-SUITE

WC

HALL

EASTER COTTAGE

FLOOR PLAN 1:50

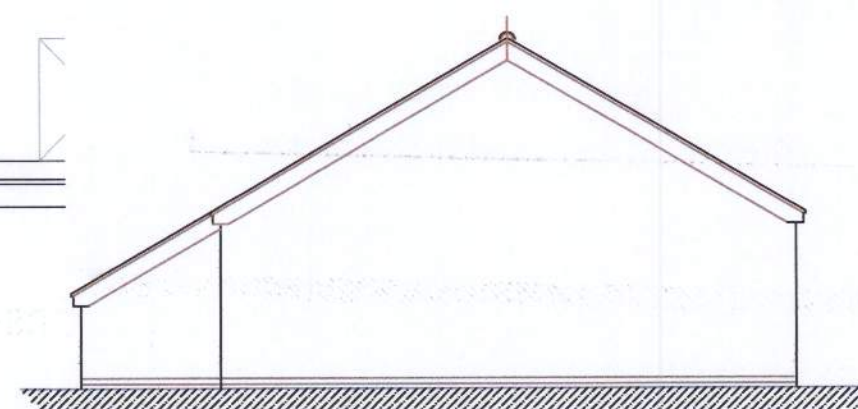


EASTER COTTAGE
FRONT ELEVATION

NORTON DAIRY
FRONT ELEVATION

Scale bar 1:500

Scale bar 1:1250

ELEVATIONS 1:100

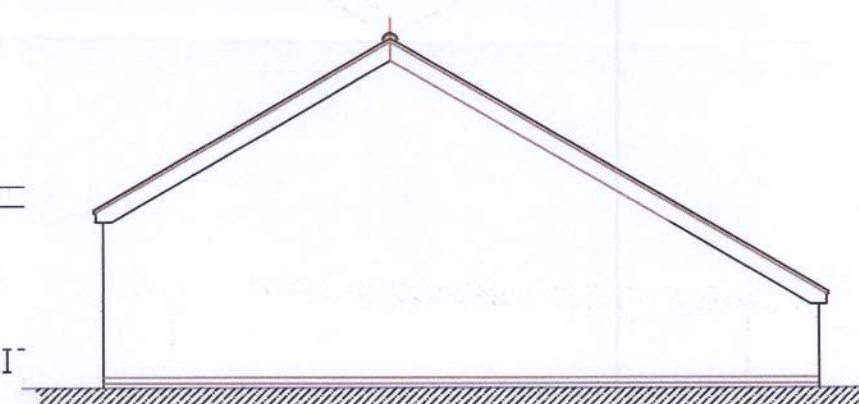

NORTON DAIRY
REAR ELEVATION



EASTER COTTAGE
REAR ELEVATION

All dimensions to be checked on site prior to commencement of work, except for planning purposes.
This drawing is the copyright of
CALDOTECH LTD
and may not be copied, altered or reproduced in any way without written authority.

CALDOTECH LTD

11 THE PARADE
WILLOWHAYNE CRESCENT
EAST PRESTON
WEST SUSSEX
BN16 1NS
Telephone
01903 859176
BLOCK, SITE, FLOOR PLANS,
ELEVATIONS & ROOF PLAN
EASTER COTTAGE
Old Dairy Lane, Norton Lane
Aldingbourne
Chichester
Sussex

CLIENT All In The Same Boat

a	landscape & outhouse elevs	LG	26/4/14
Issue	Details	By	Date

SCALE AS SHOWN on A2
DATE 10.03.14
DRAWING NUMBER 13071/EASTER COTTAGE