



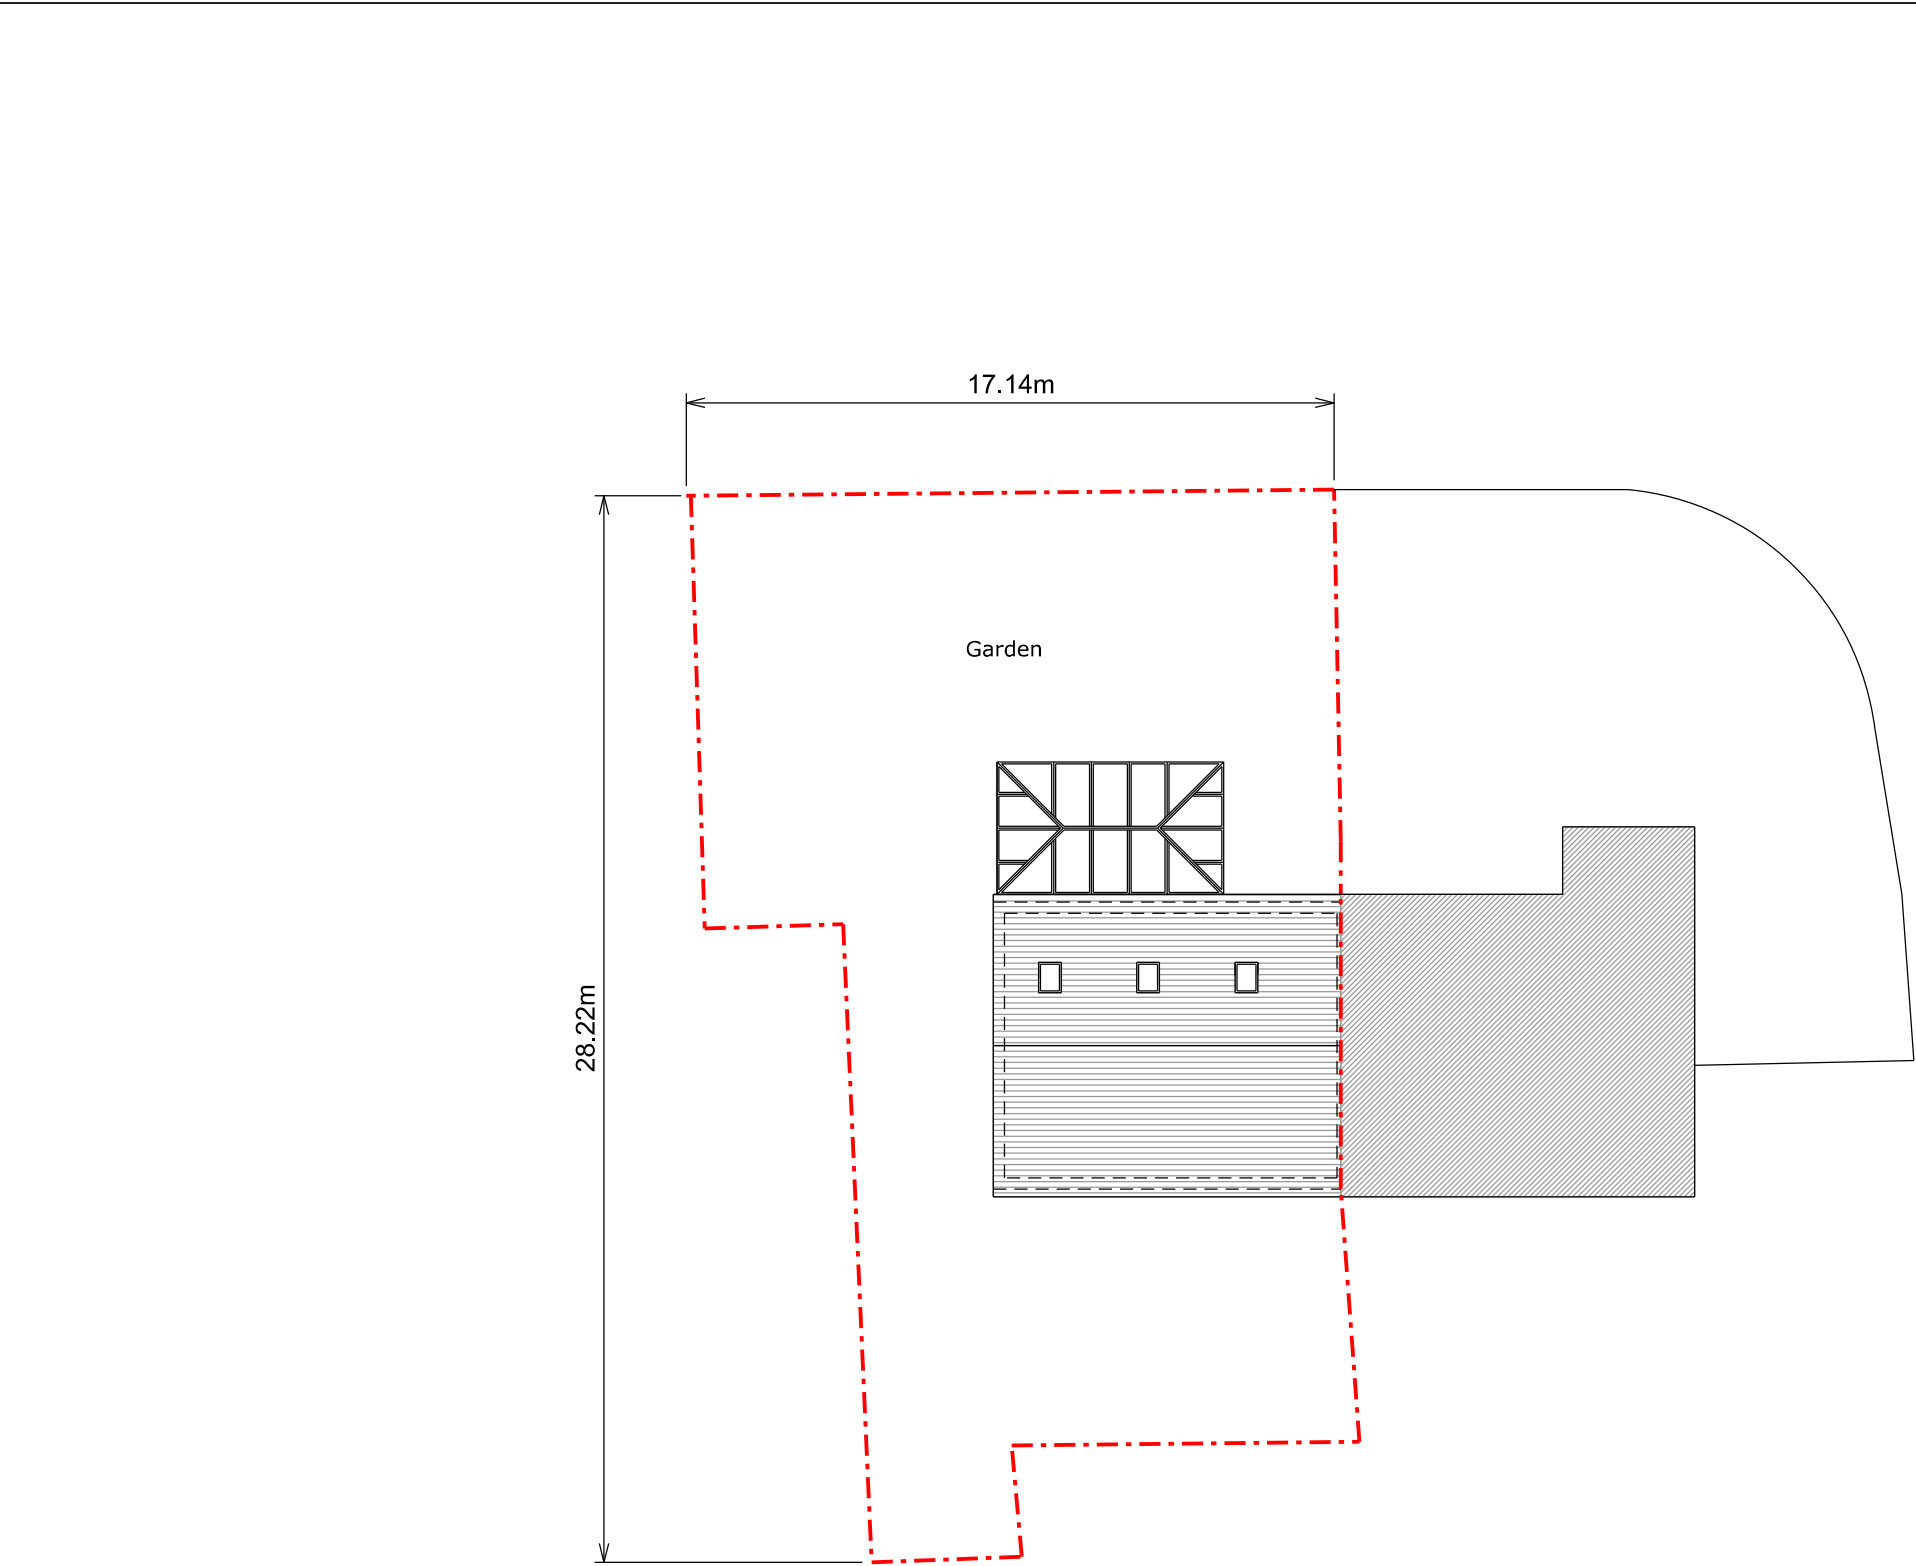

Existing Block Plan

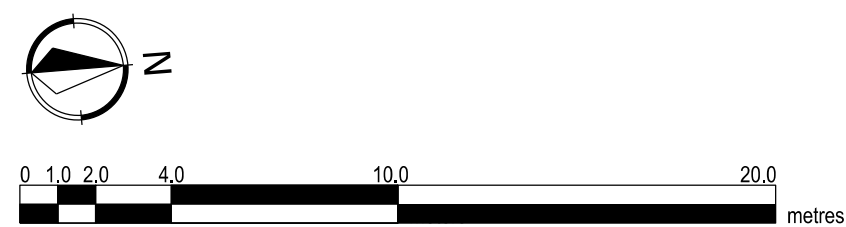

Copyright in design and this drawing is the property of Resi.

Reproduction in whole or in part is forbidden without written sanction of Resi.

All dimensions to be cross-checked on site prior to completing a Building Regulations package, structural engineering, the party wall process and construction.

Print to scale (as actual size)

NOTES		

REV:		
Rev	Rev Note	Date
-	Planning Issue	05/03/19

- Boundary line
- Proposed walls
- Existing walls
- Existing removed
- Rooflight



JOB TITLE

PROPOSED GROUND FLOOR SIDE
EXTENSION, FLOOR PLAN REDESIGN
AND ALL ASSOCIATED WORKS AT
EASTER COTTAGE OLD DAIRY LANE

STATUS

PLANNING




CLIENT

SIMON CHAPMAN

DRAWING TITLE

EXISTING BLOCK PLAN

SCALE	1/200 @ A3	DRAWN	CZ
DATE	FEBRUARY 2019	CHECKED	RM
DRAWING NO.	1074 - 07	REV.	-

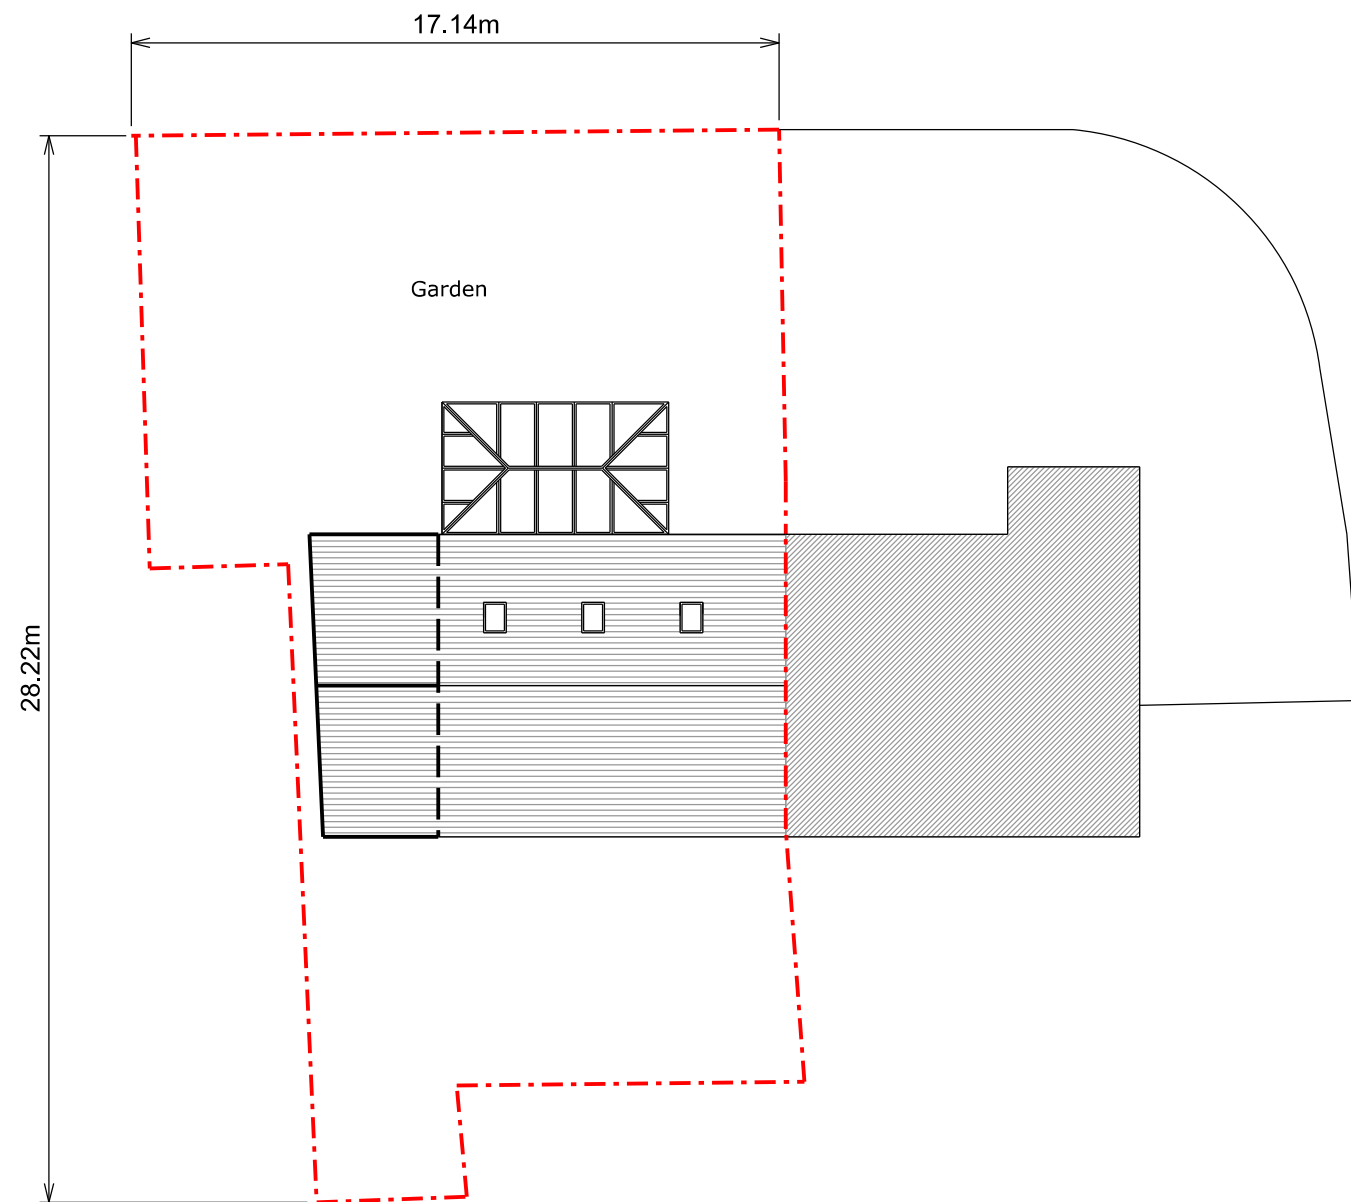  

Proposed Block Plan

Copyright in design and this drawing is the property of Resi.

Reproduction in whole or in part is forbidden without written sanction of Resi.

All dimensions to be cross-checked on site prior to completing a Building Regulations package, structural engineering, the party wall process and construction.

Print to scale (as actual size)

NOTES		

REV:		
Rev	Rev Note	Date
-	Planning Issue	05/03/19

- Boundary line
- Proposed walls
- Existing walls
- Existing removed
- Rooflight



JOB TITLE

PROPOSED GROUND FLOOR SIDE EXTENSION, FLOOR PLAN REDESIGN AND ALL ASSOCIATED WORKS AT EASTER COTTAGE OLD DAIRY LANE

STATUS

PLANNING

CLIENT

SIMON CHAPMAN

DRAWING TITLE

PROPOSED BLOCK PLAN

SCALE	1/200 @ A3	DRAWN	AB
DATE	FEBRUARY 2019	CHECKED	RM
DRAWING NO.	1074 - 08	REV.	-