




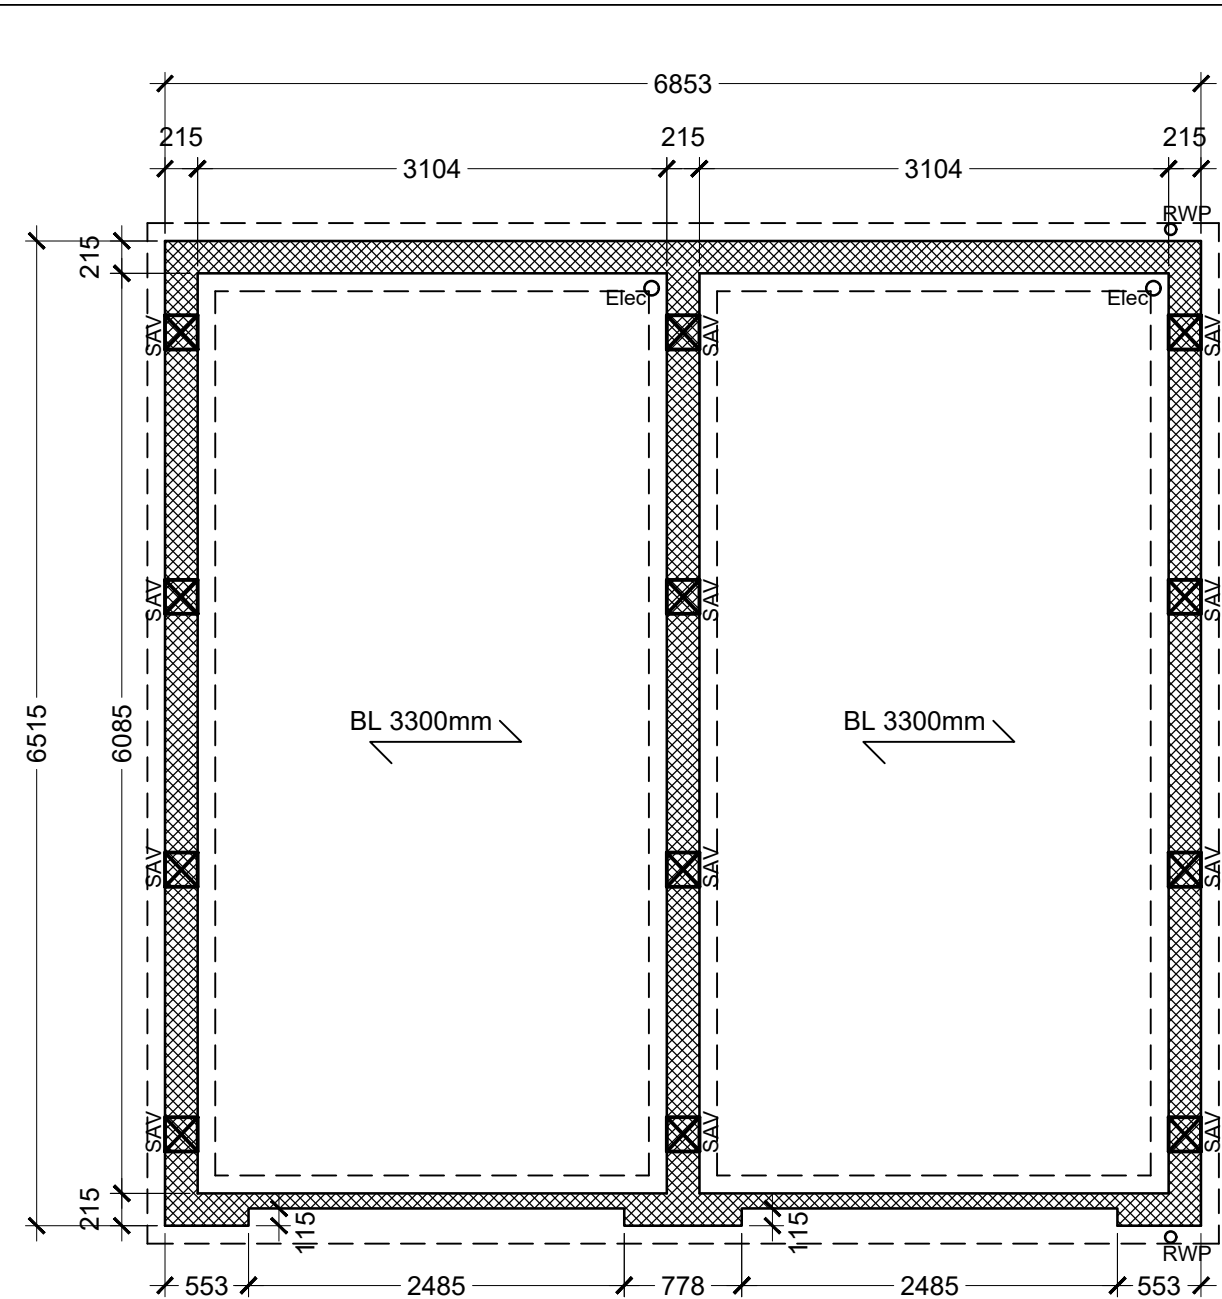

SUBSTRUCTURE 1-50

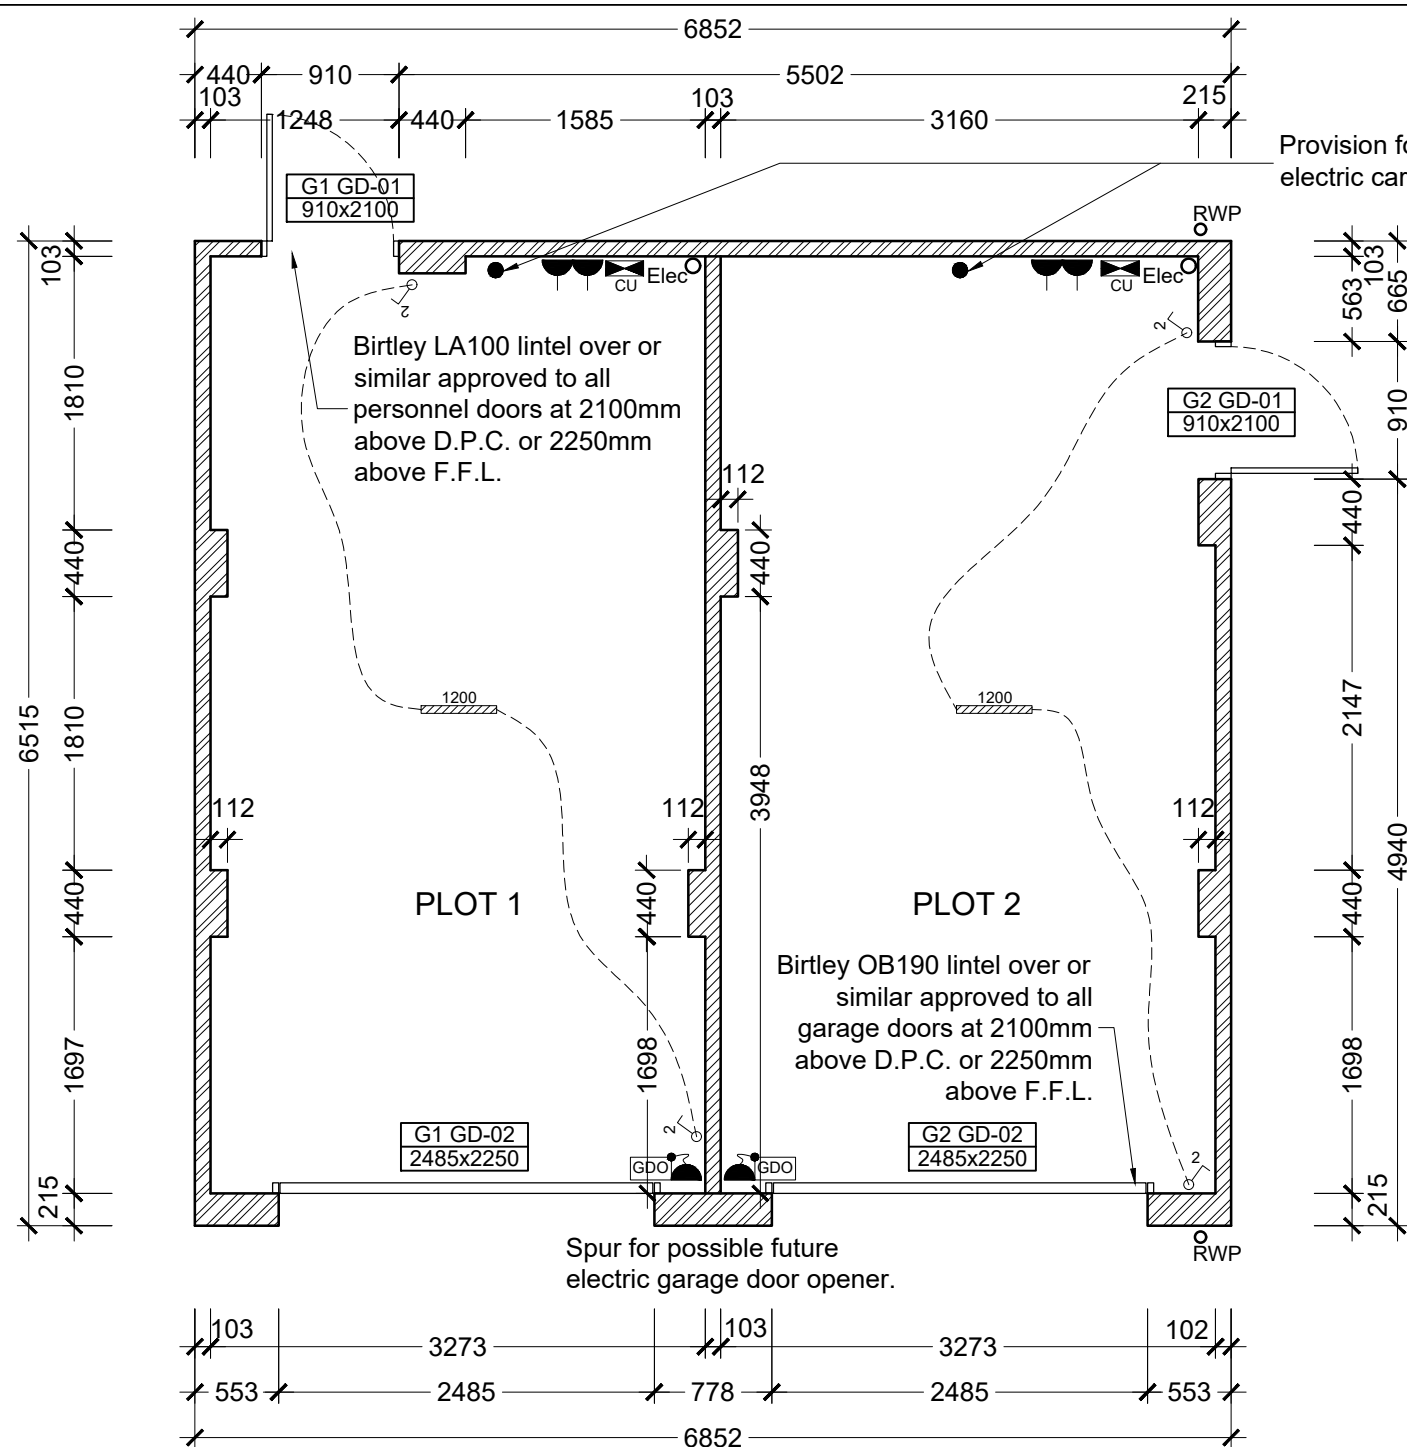


FLOOR PLAN 1-50

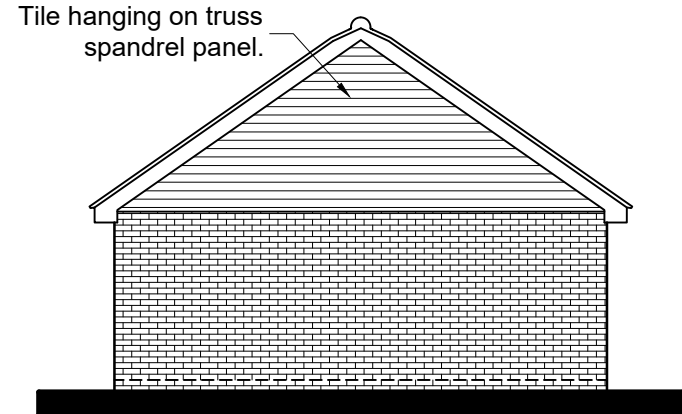


ELEVATIONS 1-100

ELECTRIC KEY


- Twin switched socket outlet**, 450mm above FFL to underside
- Garage door operator**, Switched spur outlet on ceiling or adjacent wall as required by installation for garage door opener. Supply and fitting of operator is subject to final site requirements.
- Consumer Unit**, Metal clad consumer unit mountes so that the switches are 1350 - 1450 above the finished floor level.
- Flourescent light fitting**, length as indicated. Where installed in garage undercrofts or communal areas use IP rated enclosures in accordance with IEE regulations.
- Two way light switch**, 1125mm above FFL to underside.

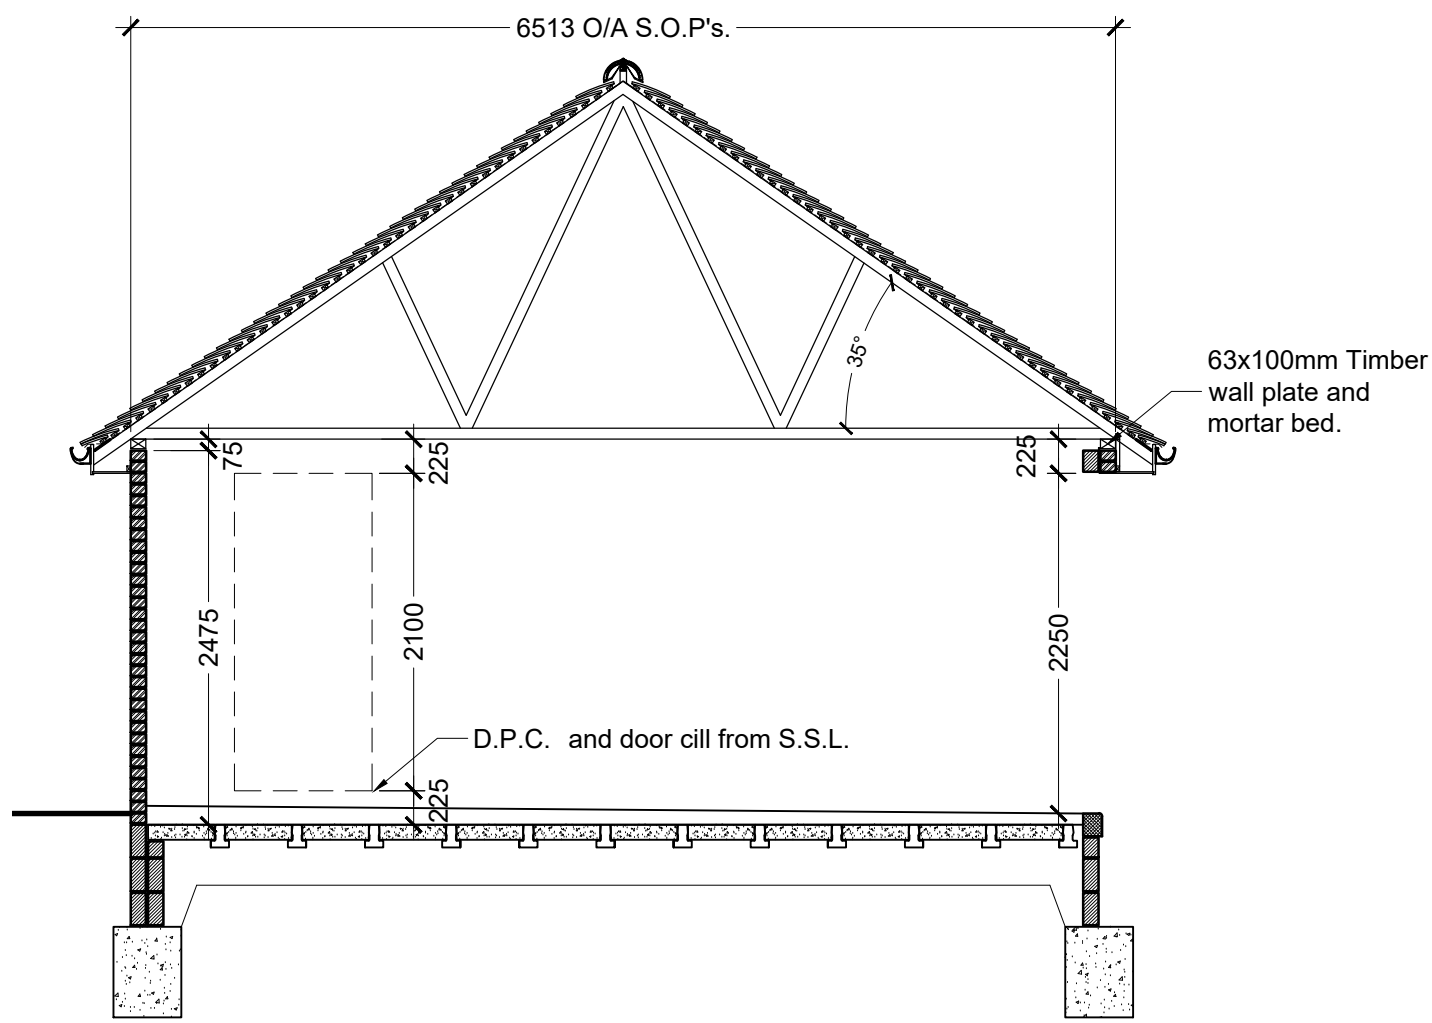


SECTION 1-50

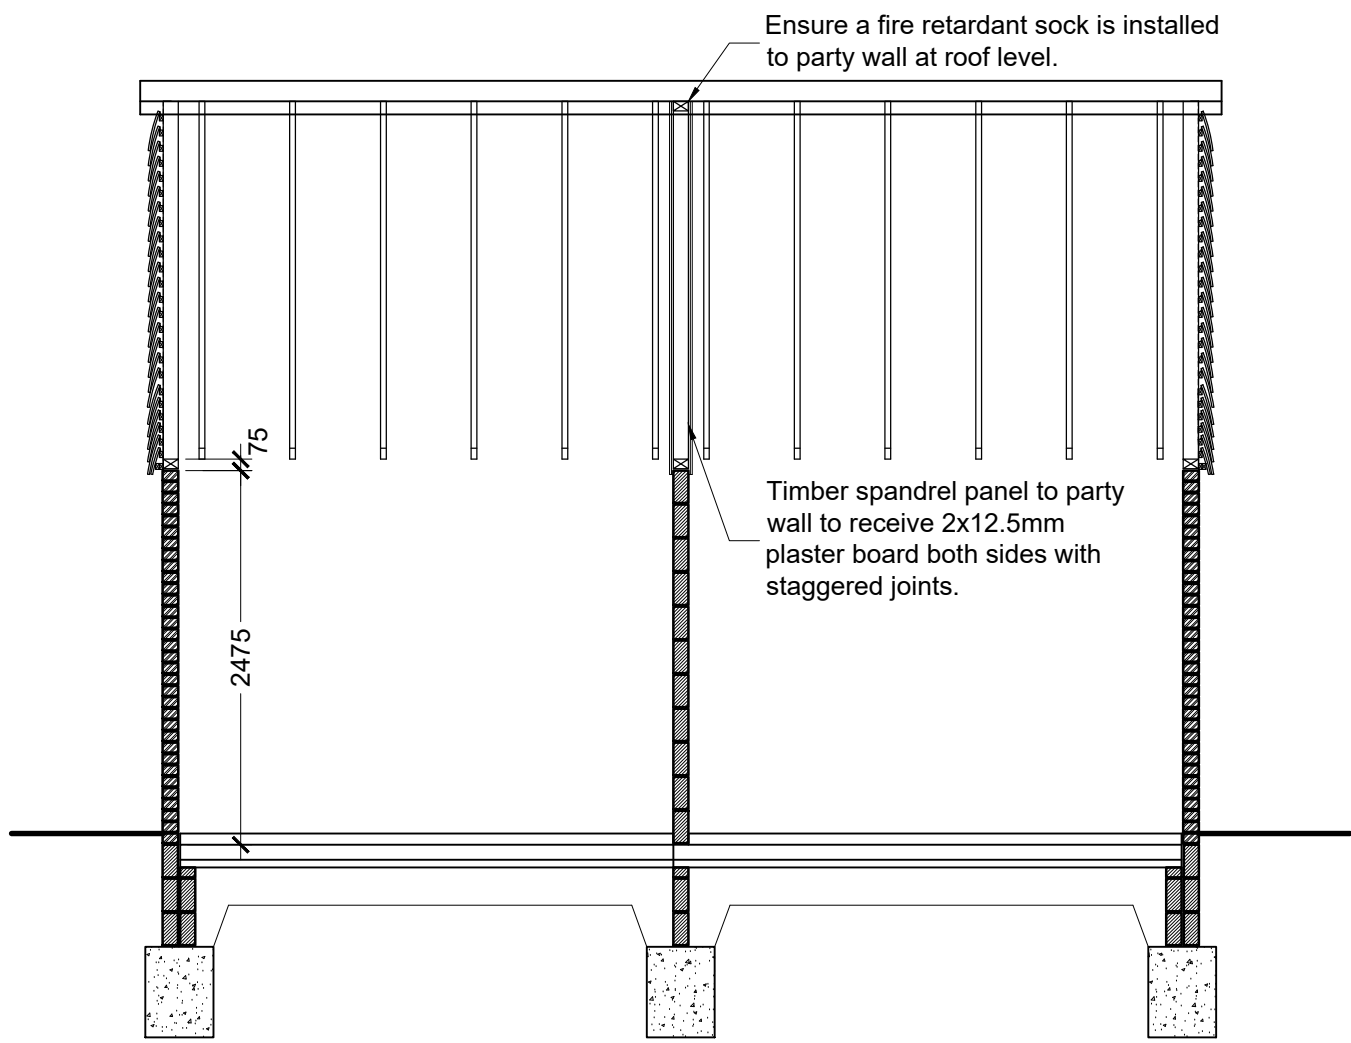


SECTION 1-50

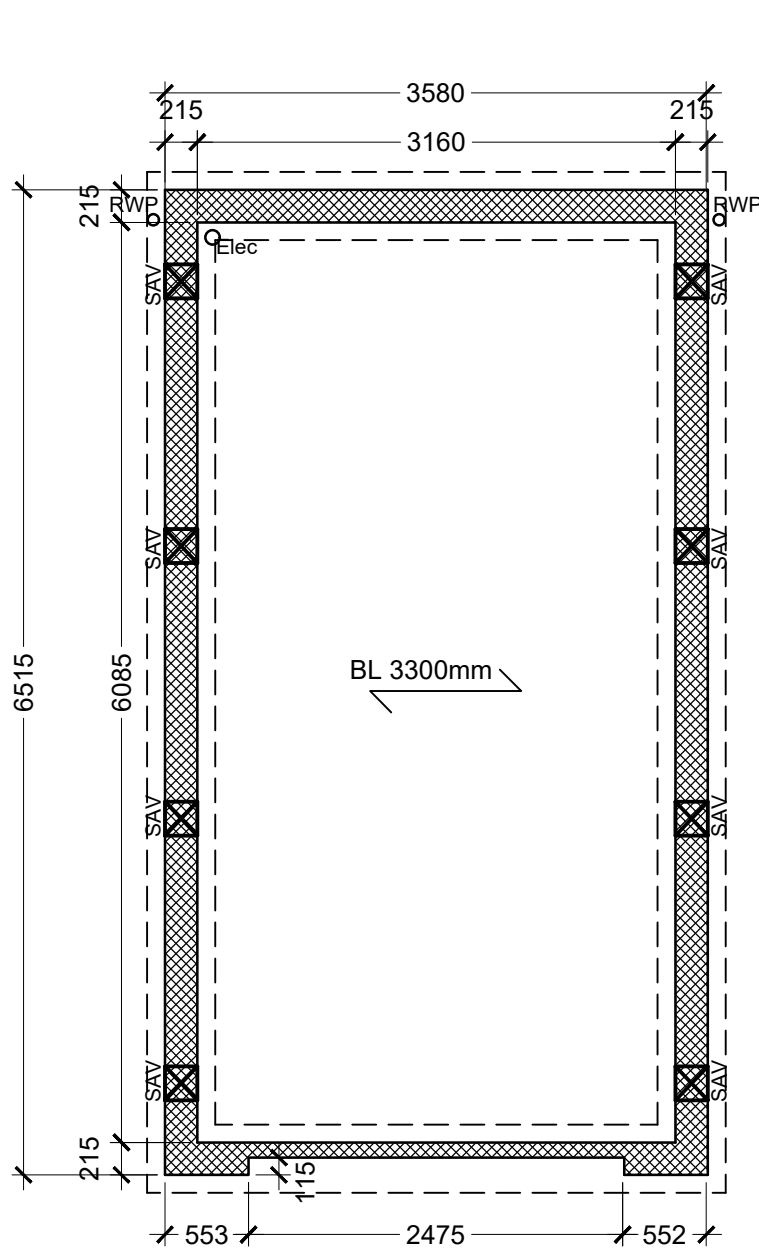


SUBSTRUCTURE 1-50

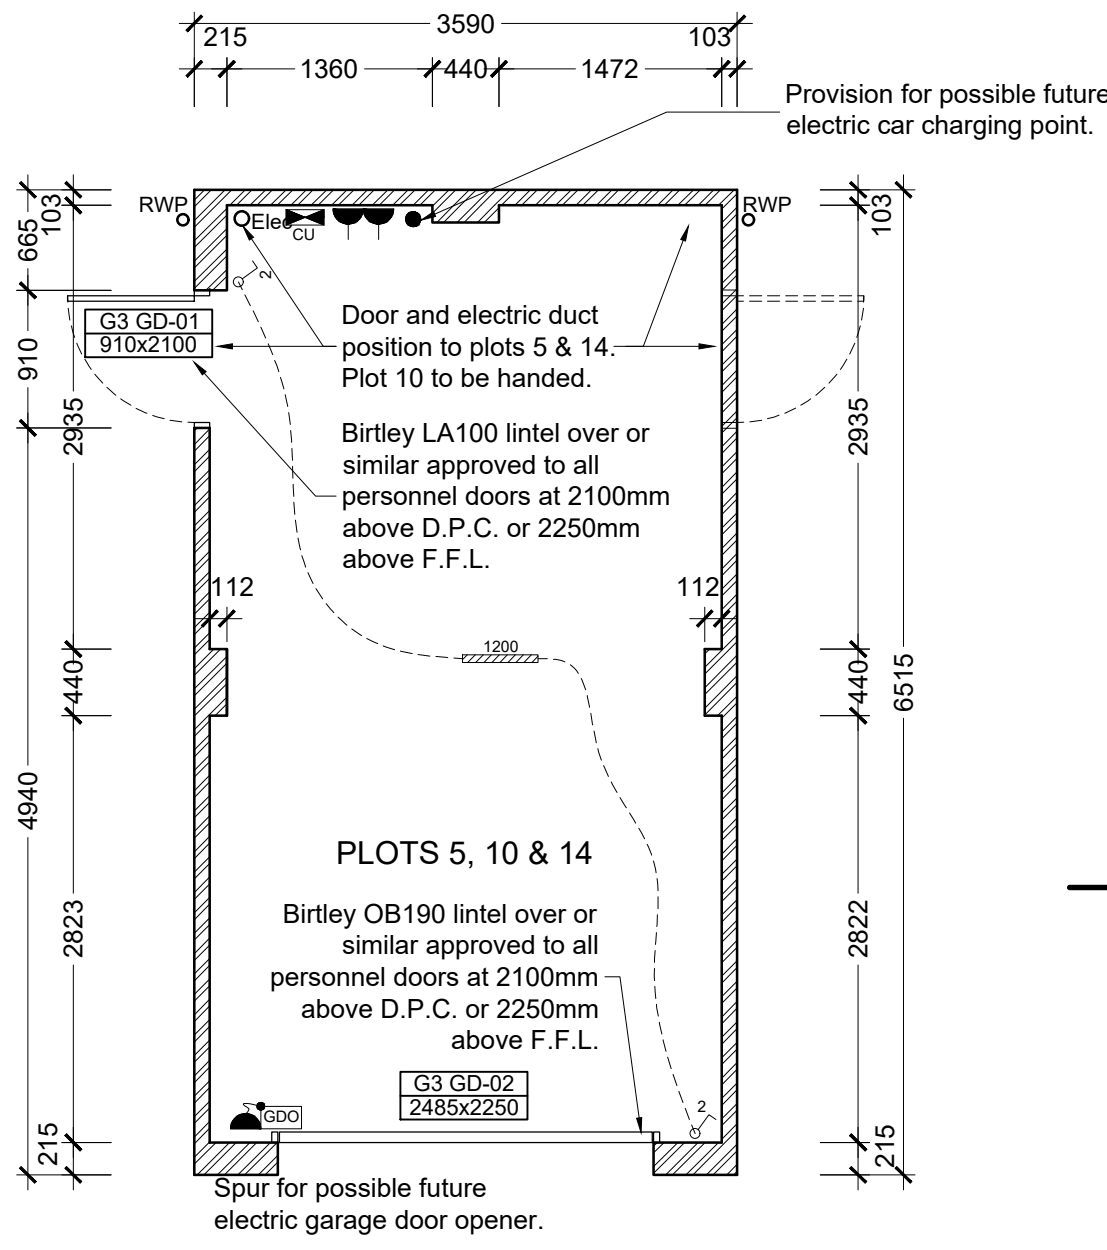




FLOOR PLAN 1-50

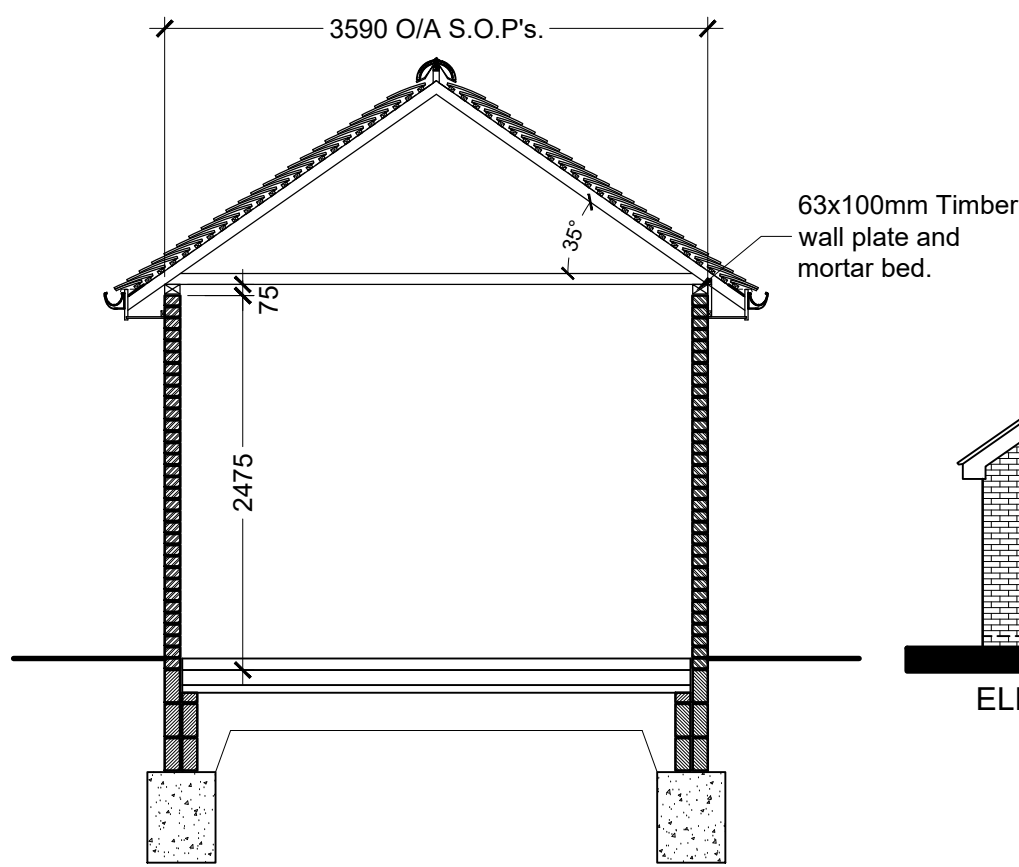

SECTION 1-50

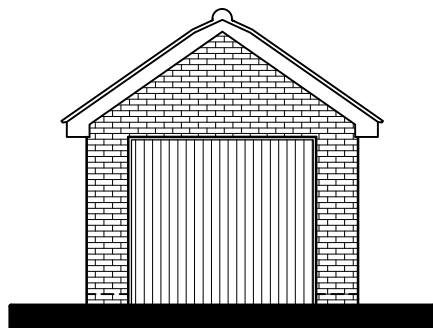

ELEVATIONS 1-100

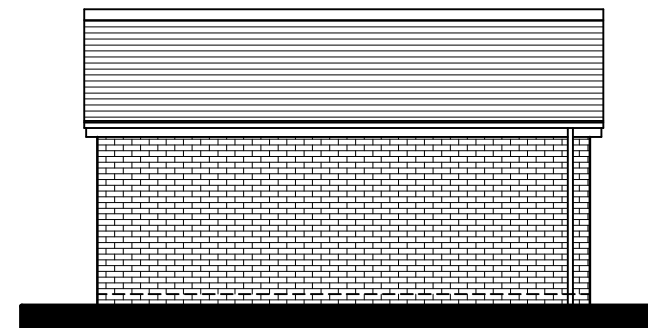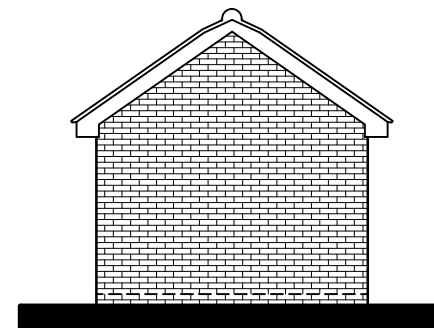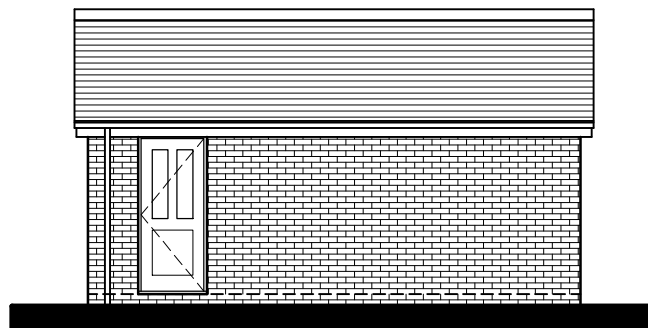

GARAGES

Rev B - Electrical information added. 20-12-19
Rev A - General amendments and updates. 21-10-19

This drawing is the copyright of MAPLEDEAN PROJECTS LIMITED
no copies in whole or part thereof may be taken without prior consent.



MAPLEDEAN PROJECTS LIMITED
HOLLYTHORNS HOUSE
NEW ROAD, SWANMORE
HAMPSHIRE, SO32 2NW
TEL: 01489 896668 FAX: 01489 896636

Job Title.
HOOK LANE, ALDINGBOURNE, CHICHESTER,
PO20 3TE for METIS HOMES Ltd

Description.
GARAGE PLANS, SECTIONS & ELEVATIONS

Scale: 1:50 Date: SEPT '19 Drawing No: HLA-G-300-B