


+BLOCK/SITE PLAN
AREA 130m x 130m A3
SCALE 1:500
CENTRE COORDINATES: 494586, 107083

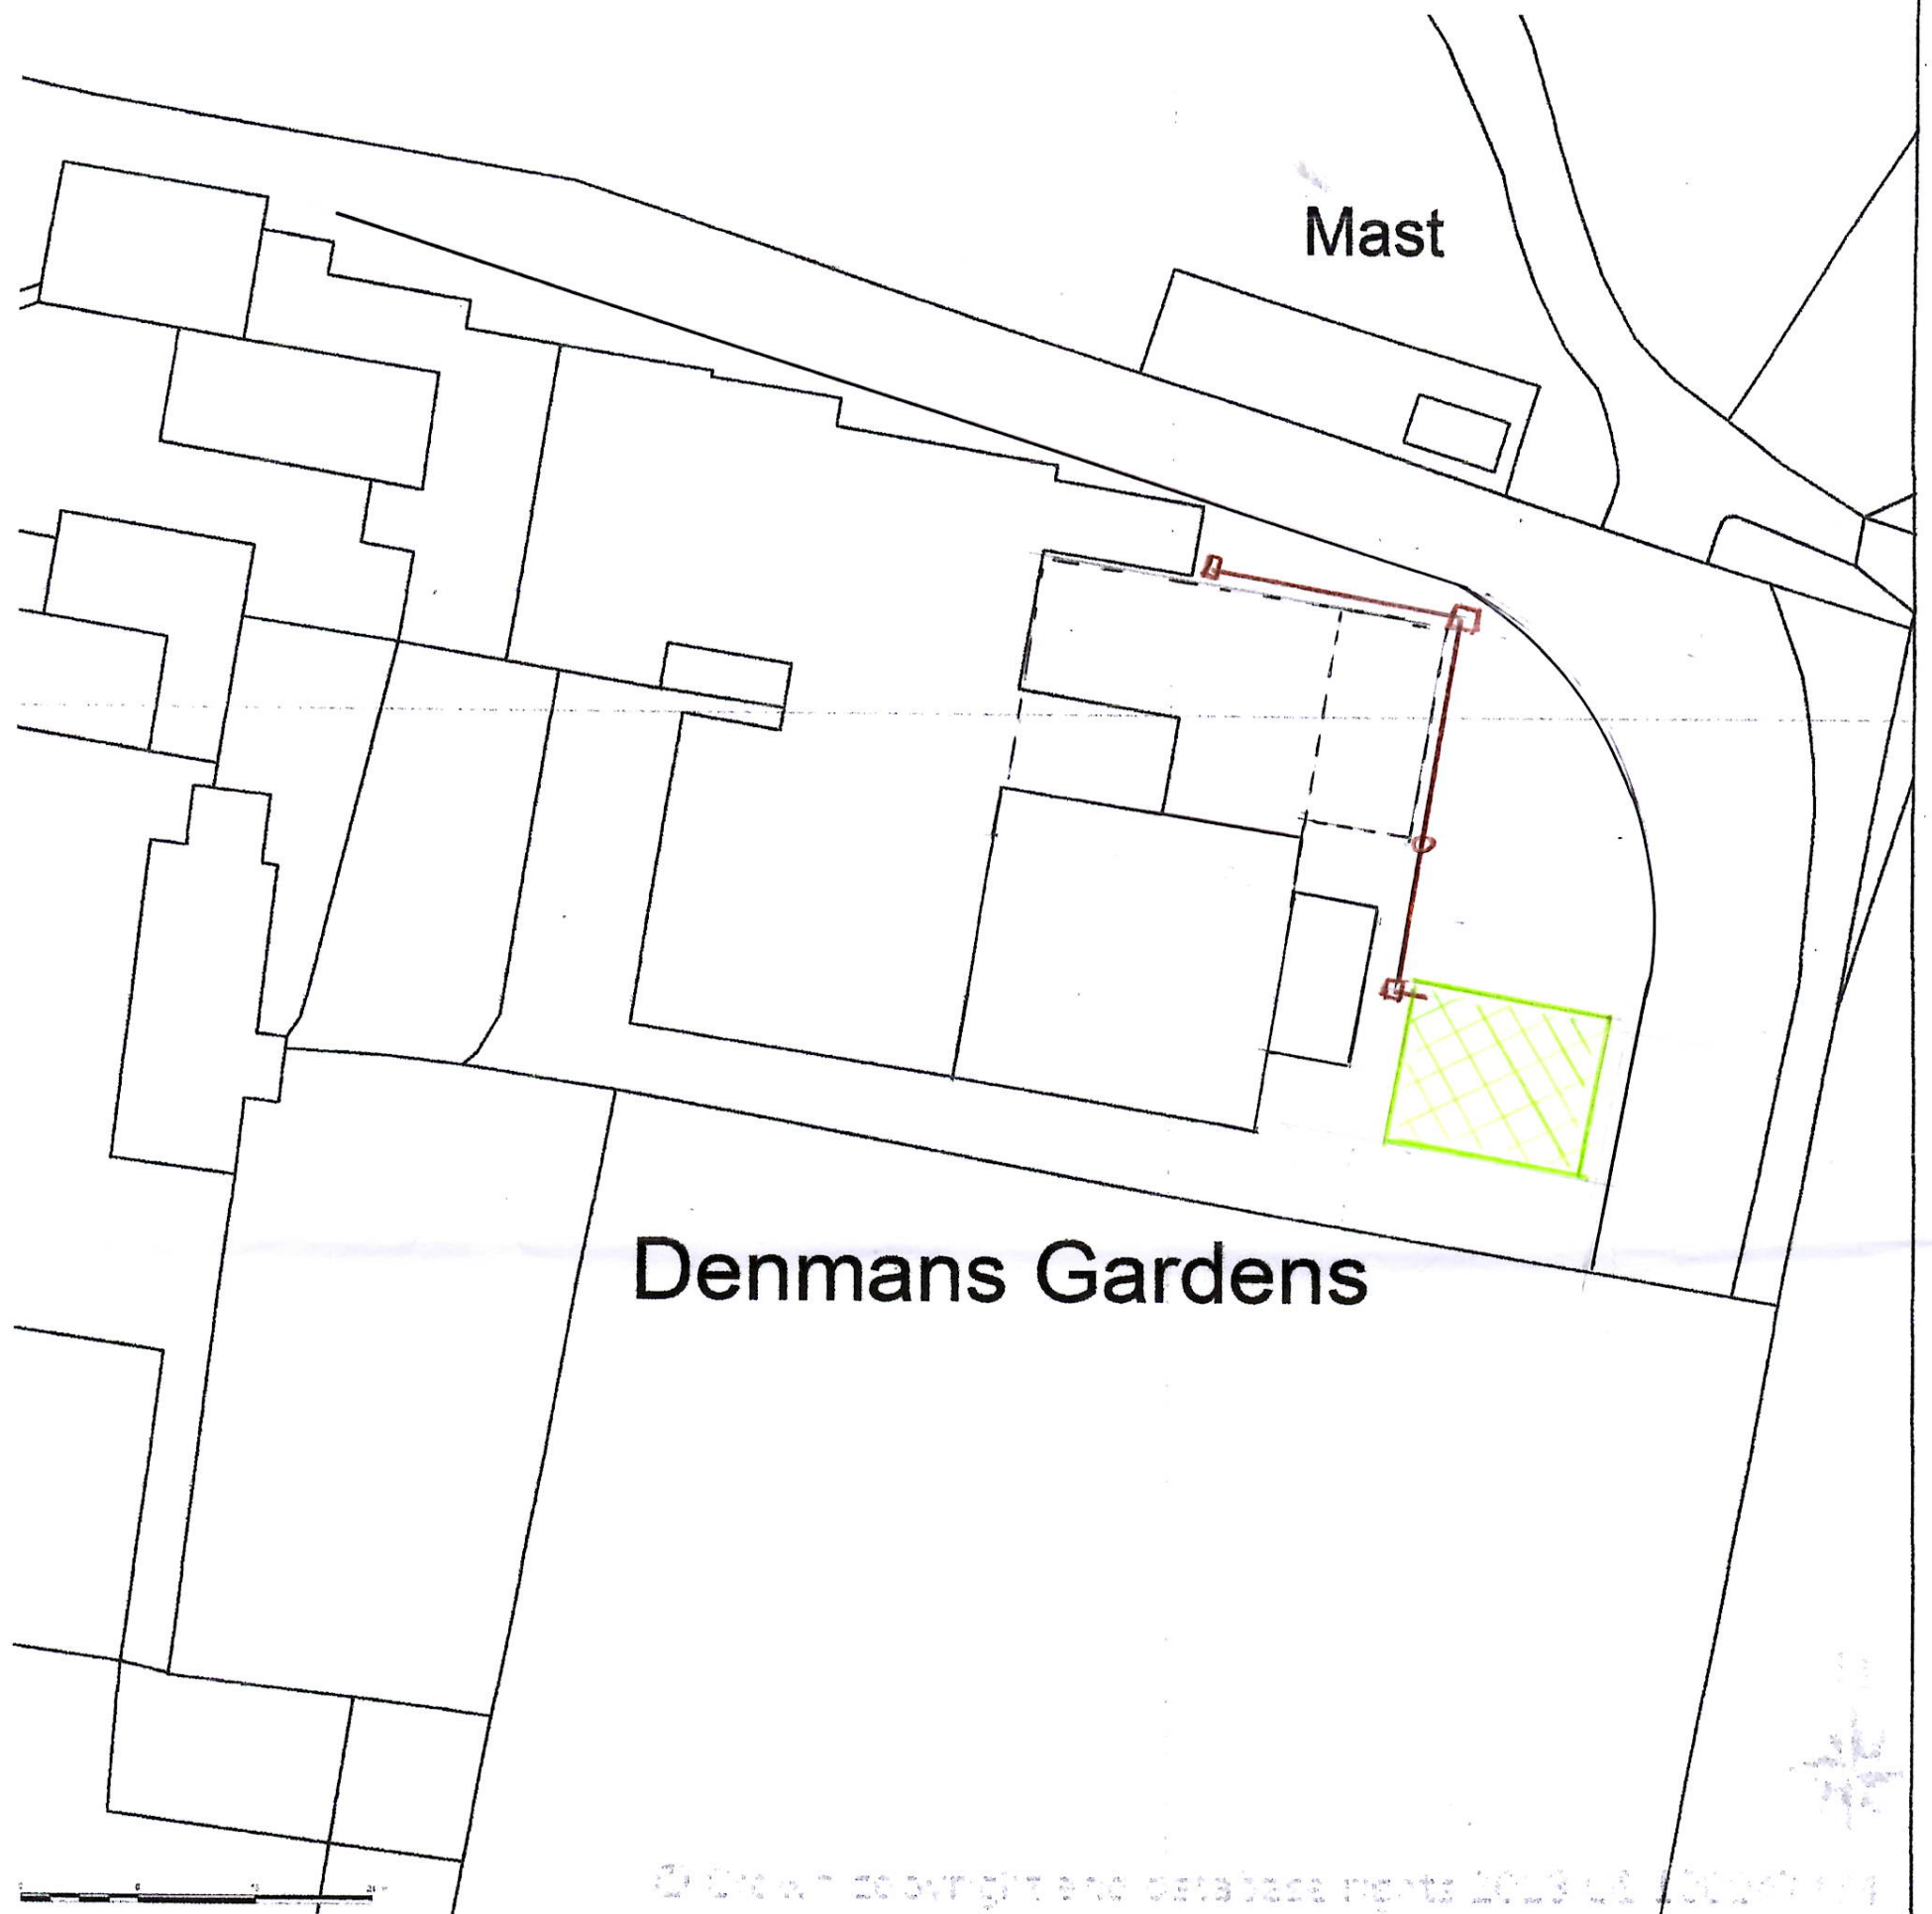

Rural Associates Project Co-ordination Yapton Lodge North End Road Yapton West Sussex BN18 0DT Tel 01243 555420 e-mail ruralass@freenet.co.uk		
Title Proposed Replacement of existing acoustic plant and machinery containers and equipment maintenance workshop with new building all on similar footprint at Denmans Lane Fontwell BN18 OSU		Client Global Technologies Racing Limited Denmans Lane West Sussex BN18 0SU
Scale 1.500	Date 28/04/18	Drag No RA/021/125 BLOCK PLAN