


+BLOCK/SITE PLAN
AREA 130m x 130m A3
SCALE 1:500
CENTRE COORDINATES: 494586, 107083

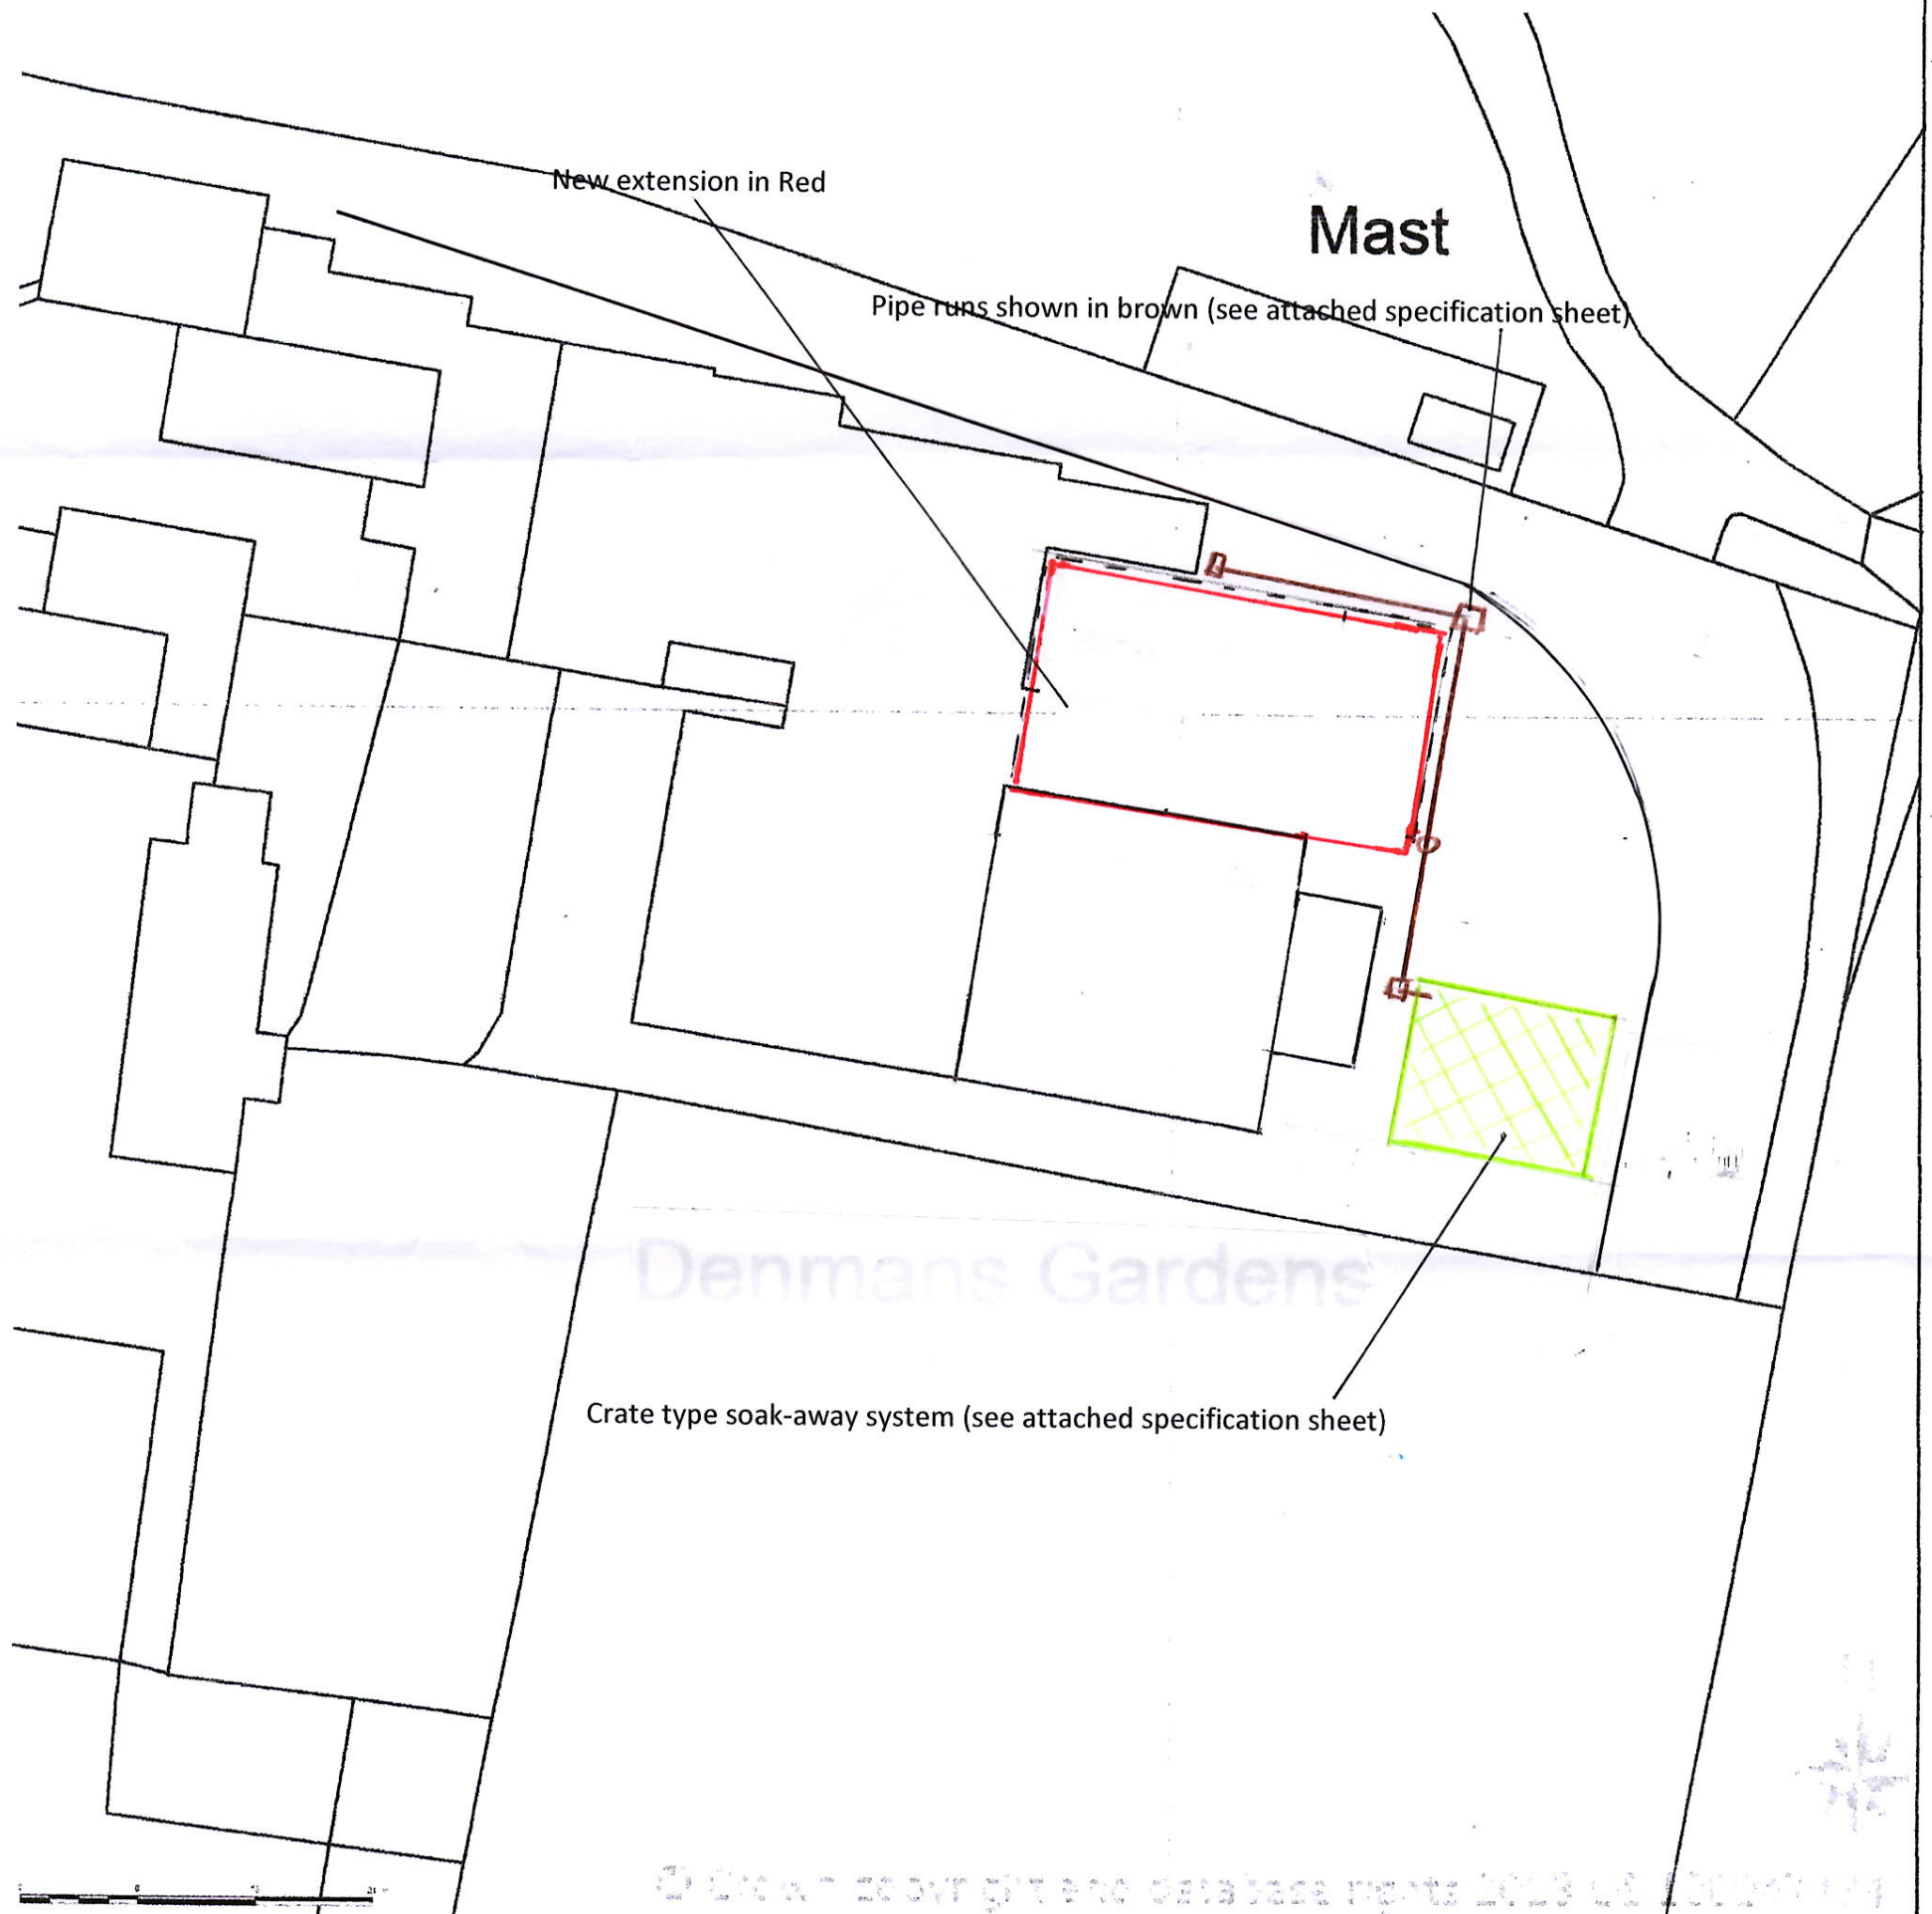

© Crown copyright and database rights 2013 OS 100027174

Rural Associates
Project Co-ordination
Yapton Lodge North End Road
Yapton West Sussex BN18 0DT
Tel 01243 555420 e-mail ruralass@freenet.co.uk

Title
Proposed Replacement of existing
acoustic plant and machinery containers
and equipment maintenance workshop
with new building all on similar footprint
at Denmans Lane Fontwell BN18 OSU

Client
Global Technologies Racing Limited
Denmans Lane
West Sussex
BN18 0SU

Scale 1.500

Date 28/04/18

Drag No RA/021/125 BLOCK PLAN