

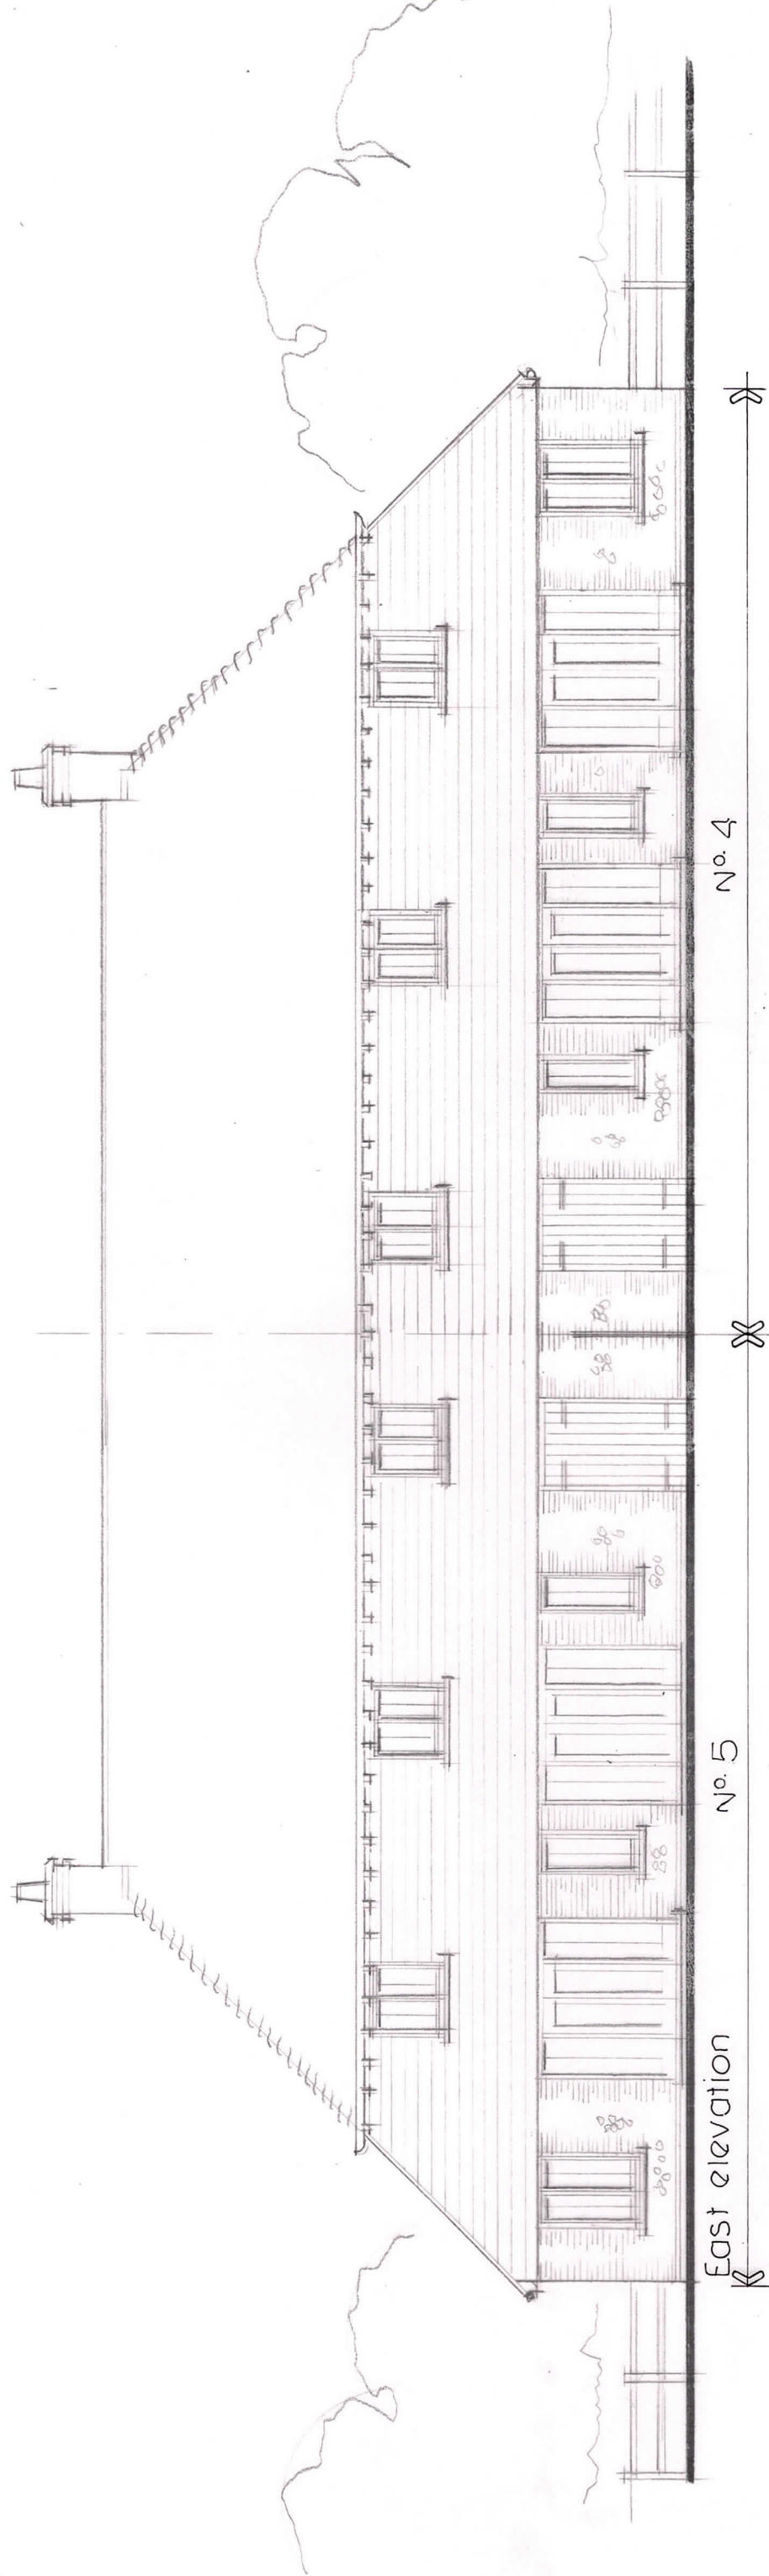


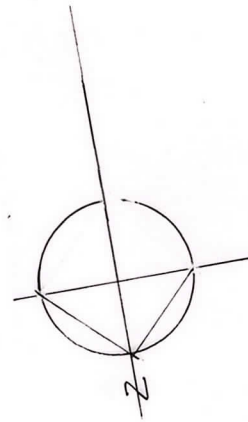

first floor plan
scale 1:100 at A3

 

RJCA Chartered Architects
The White House, 2 Lavant Road
Chichester, West Sussex PO19 5RQ
Tel: 01243 779600
Mobile: 07973435493
Email: rjcatkinson@btinternet.com

Project Name: Lidsey Lodge Farm

Drawing: Units 4 & 5 – sheet 2 of 3

Drawing Number: 2020/10/14

Rev. A