



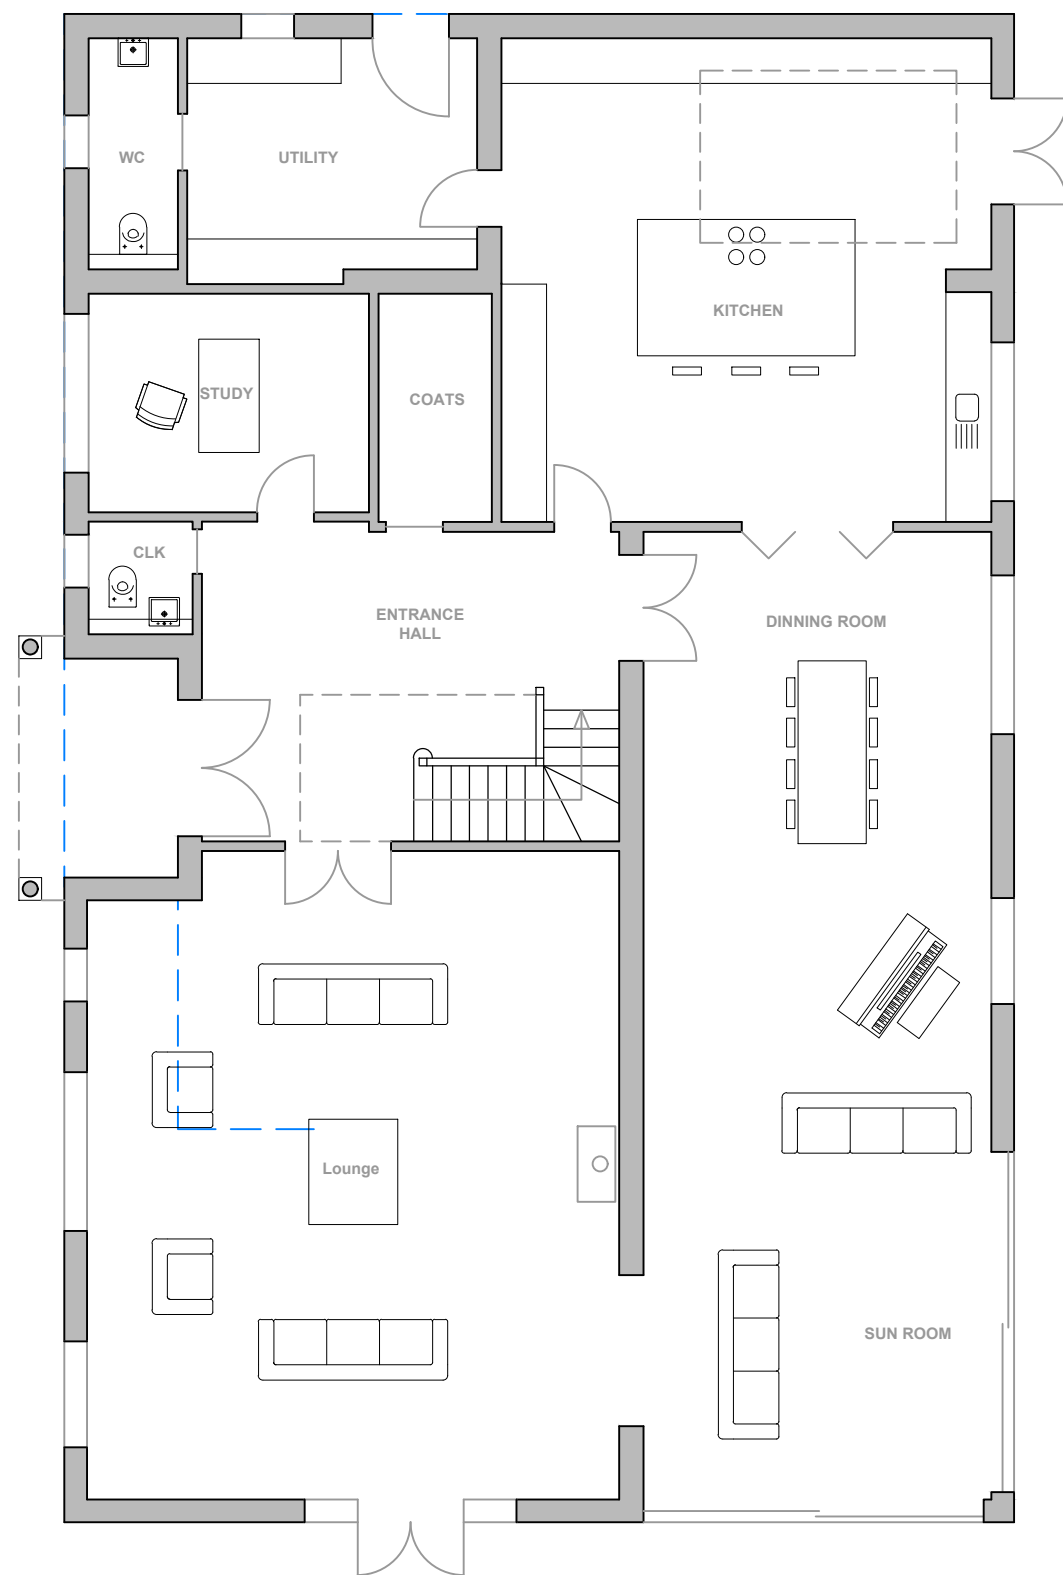

PERMITTED GROUND FLOOR (AL/105/19/HH)

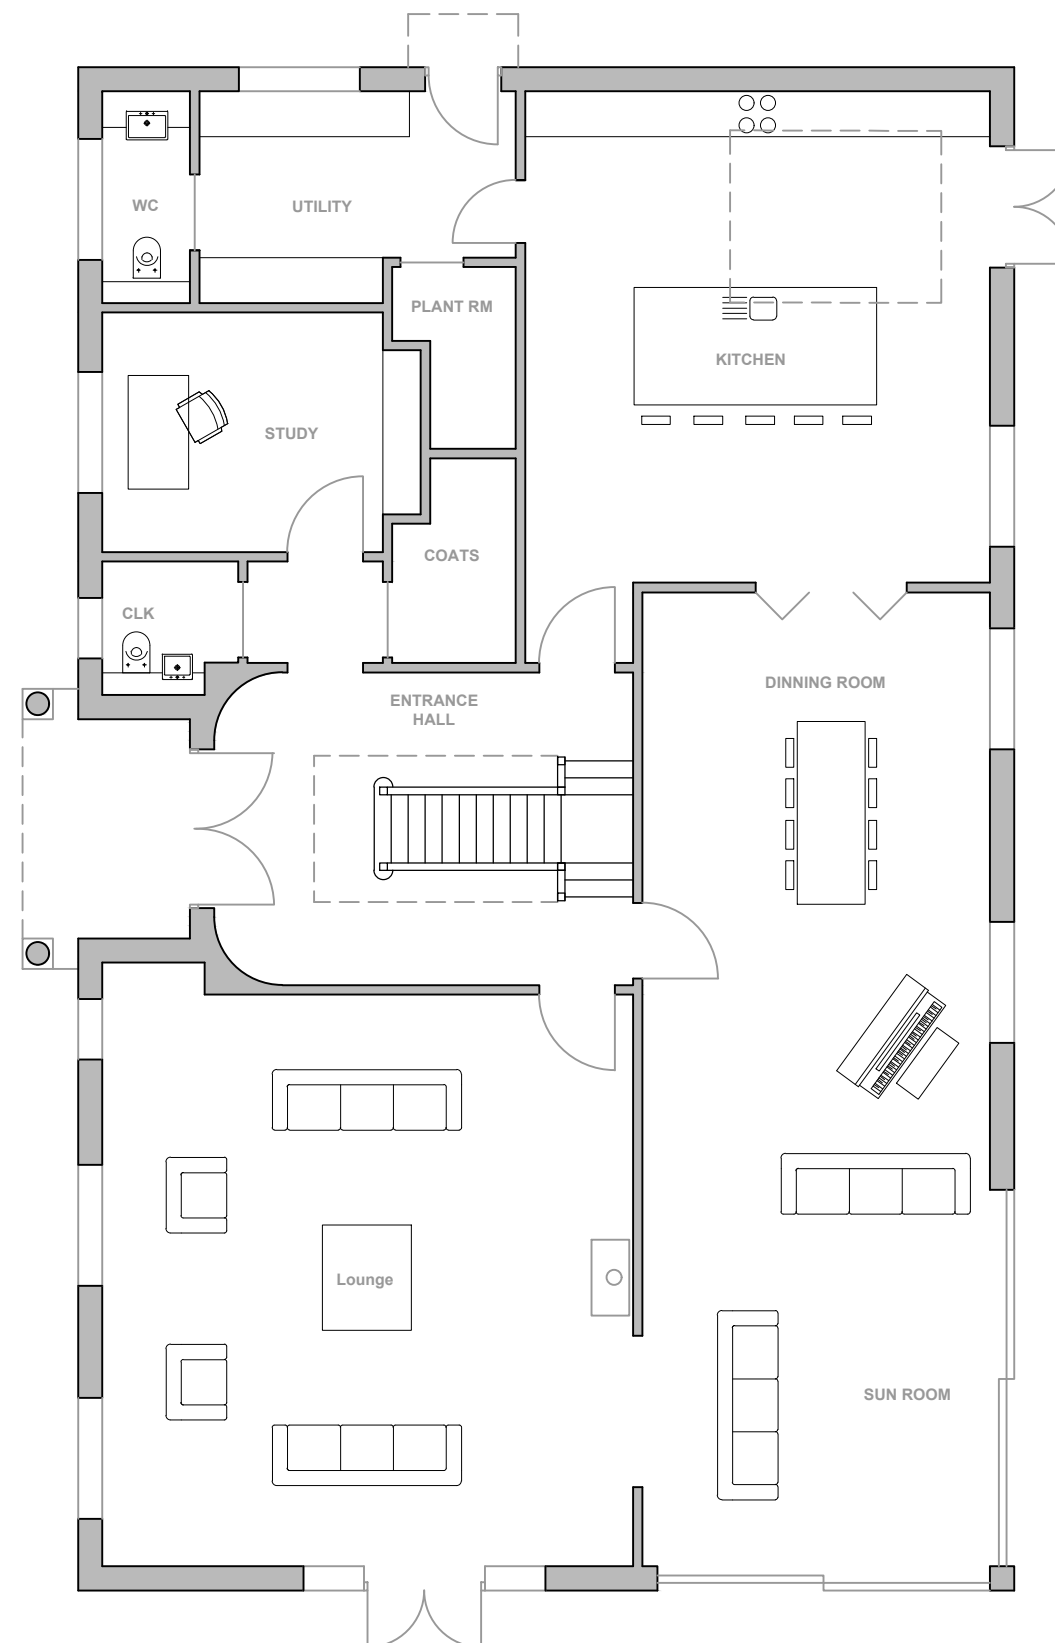

PROPOSED GROUND FLOOR

TOTAL PROPOSED GIFA (GF&FF): 400m²

FLOOR PLANS
SCALE 1:100 @ a3

