

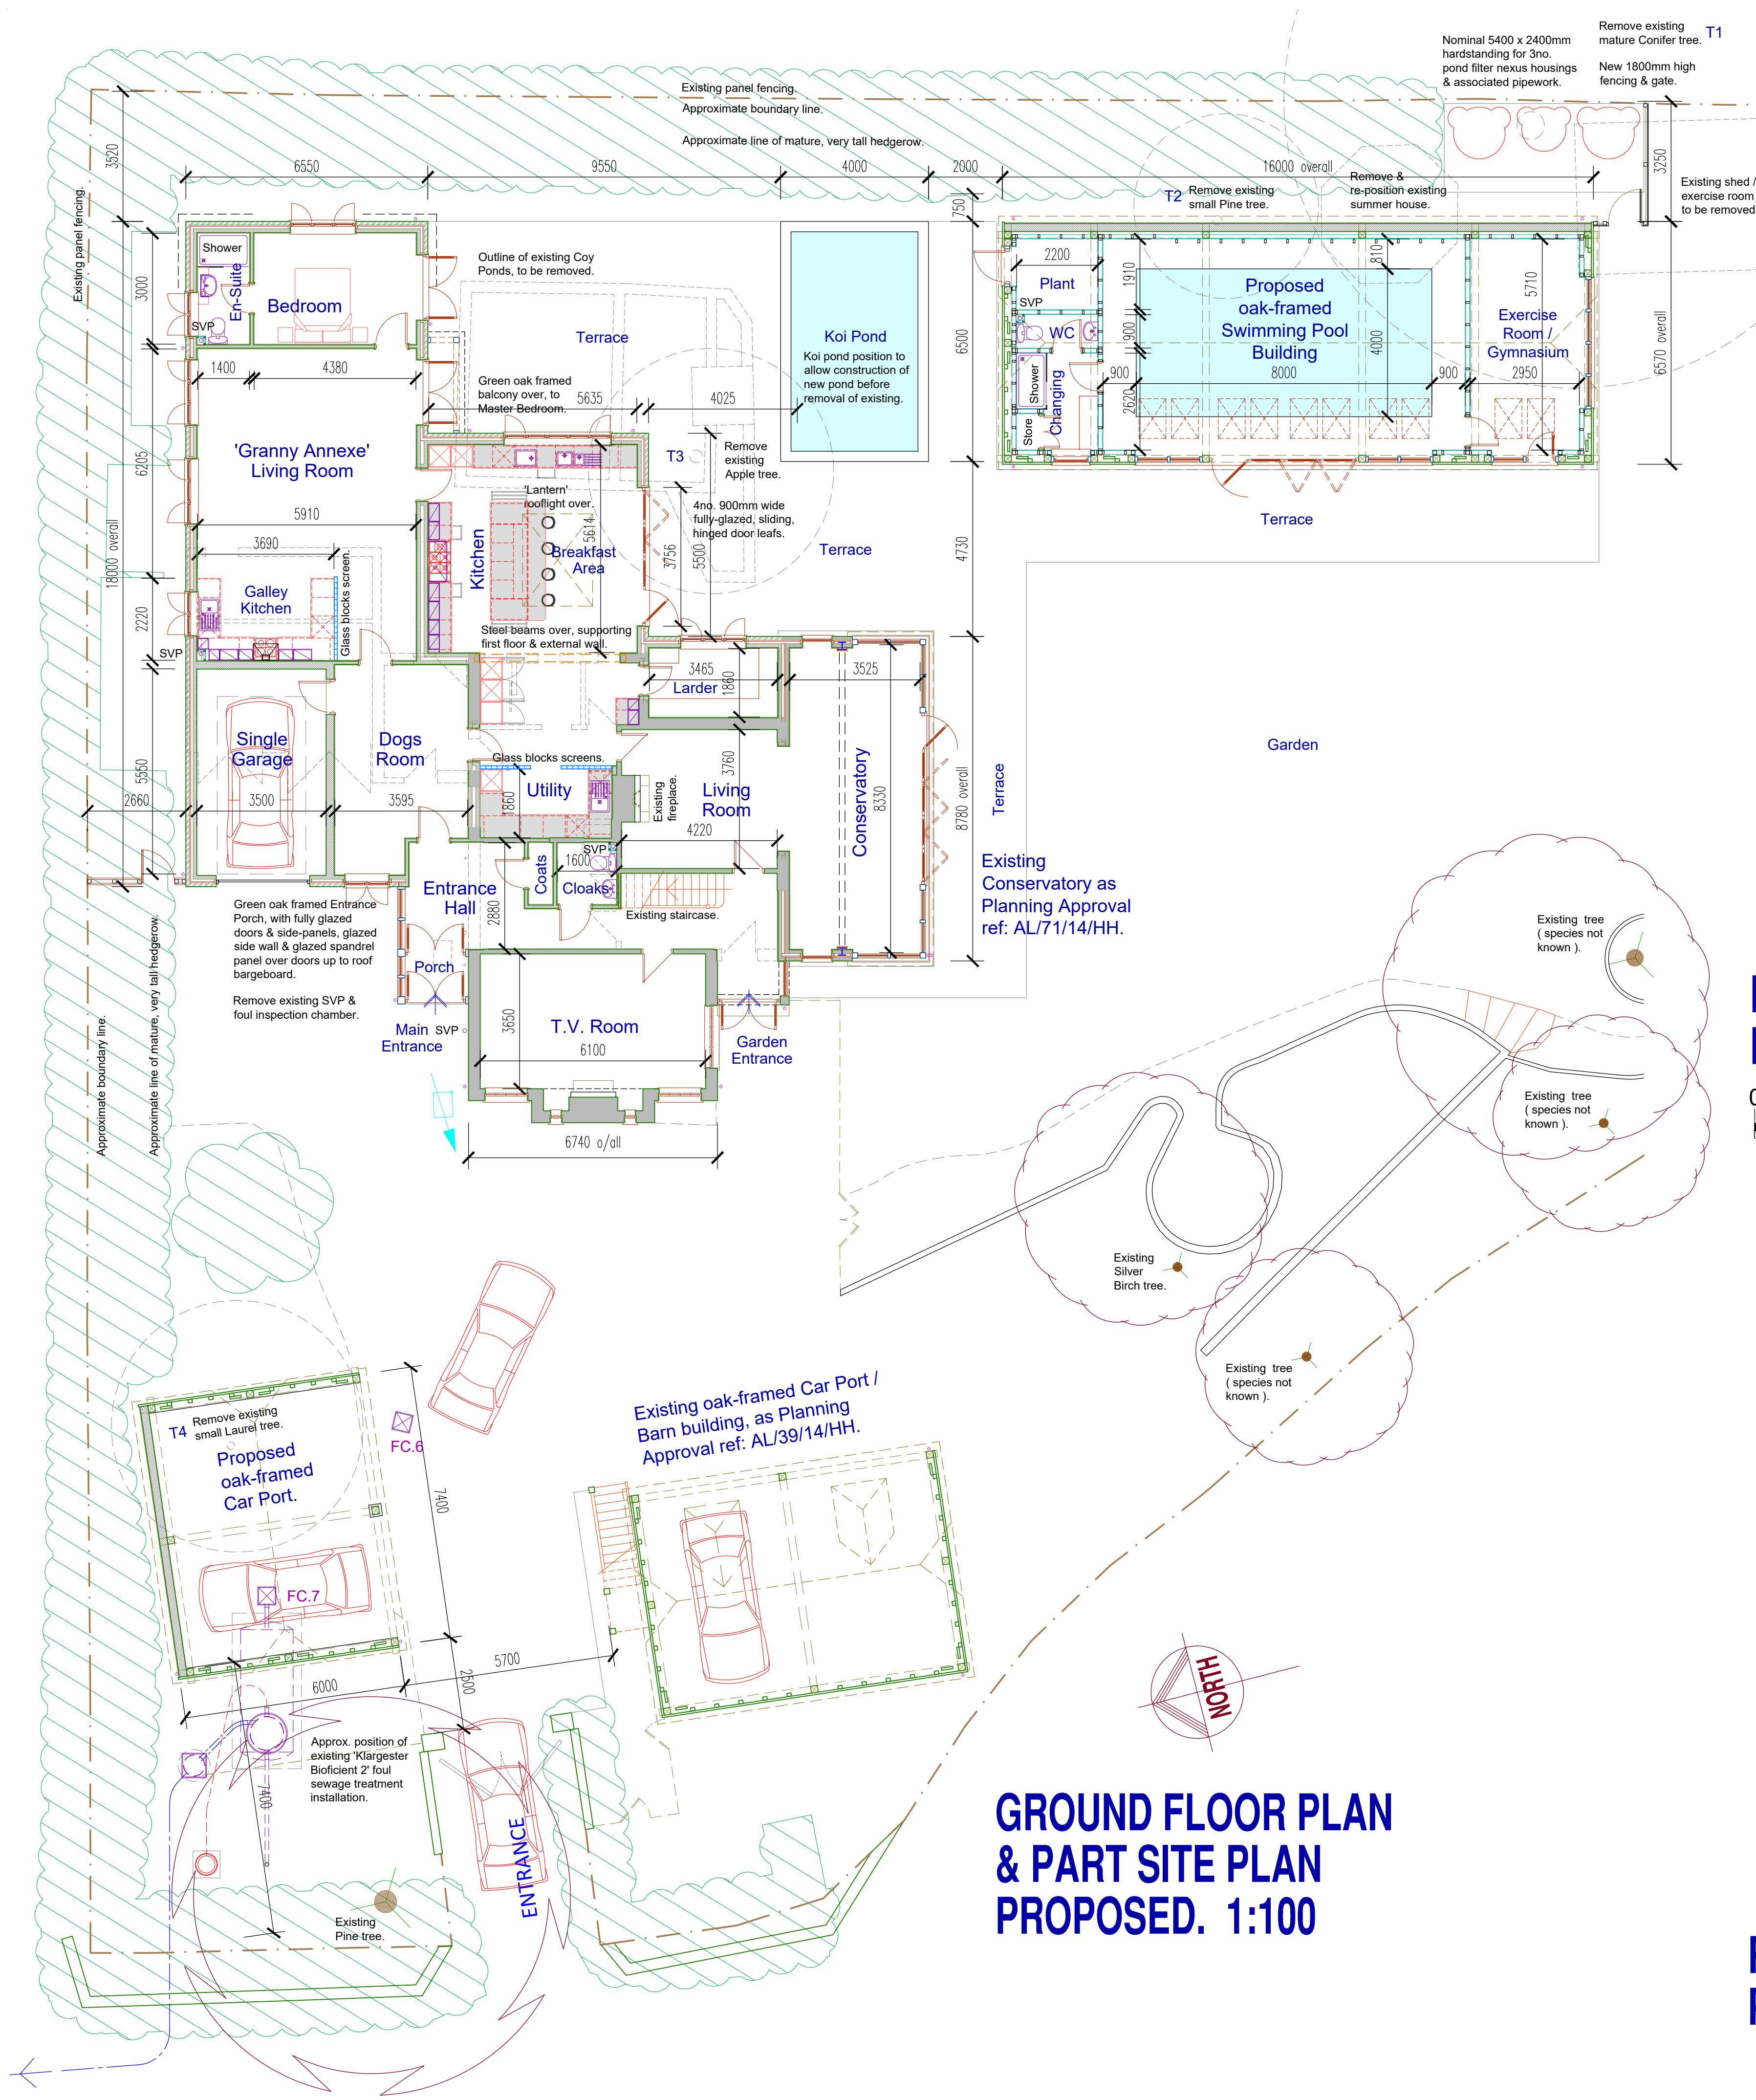


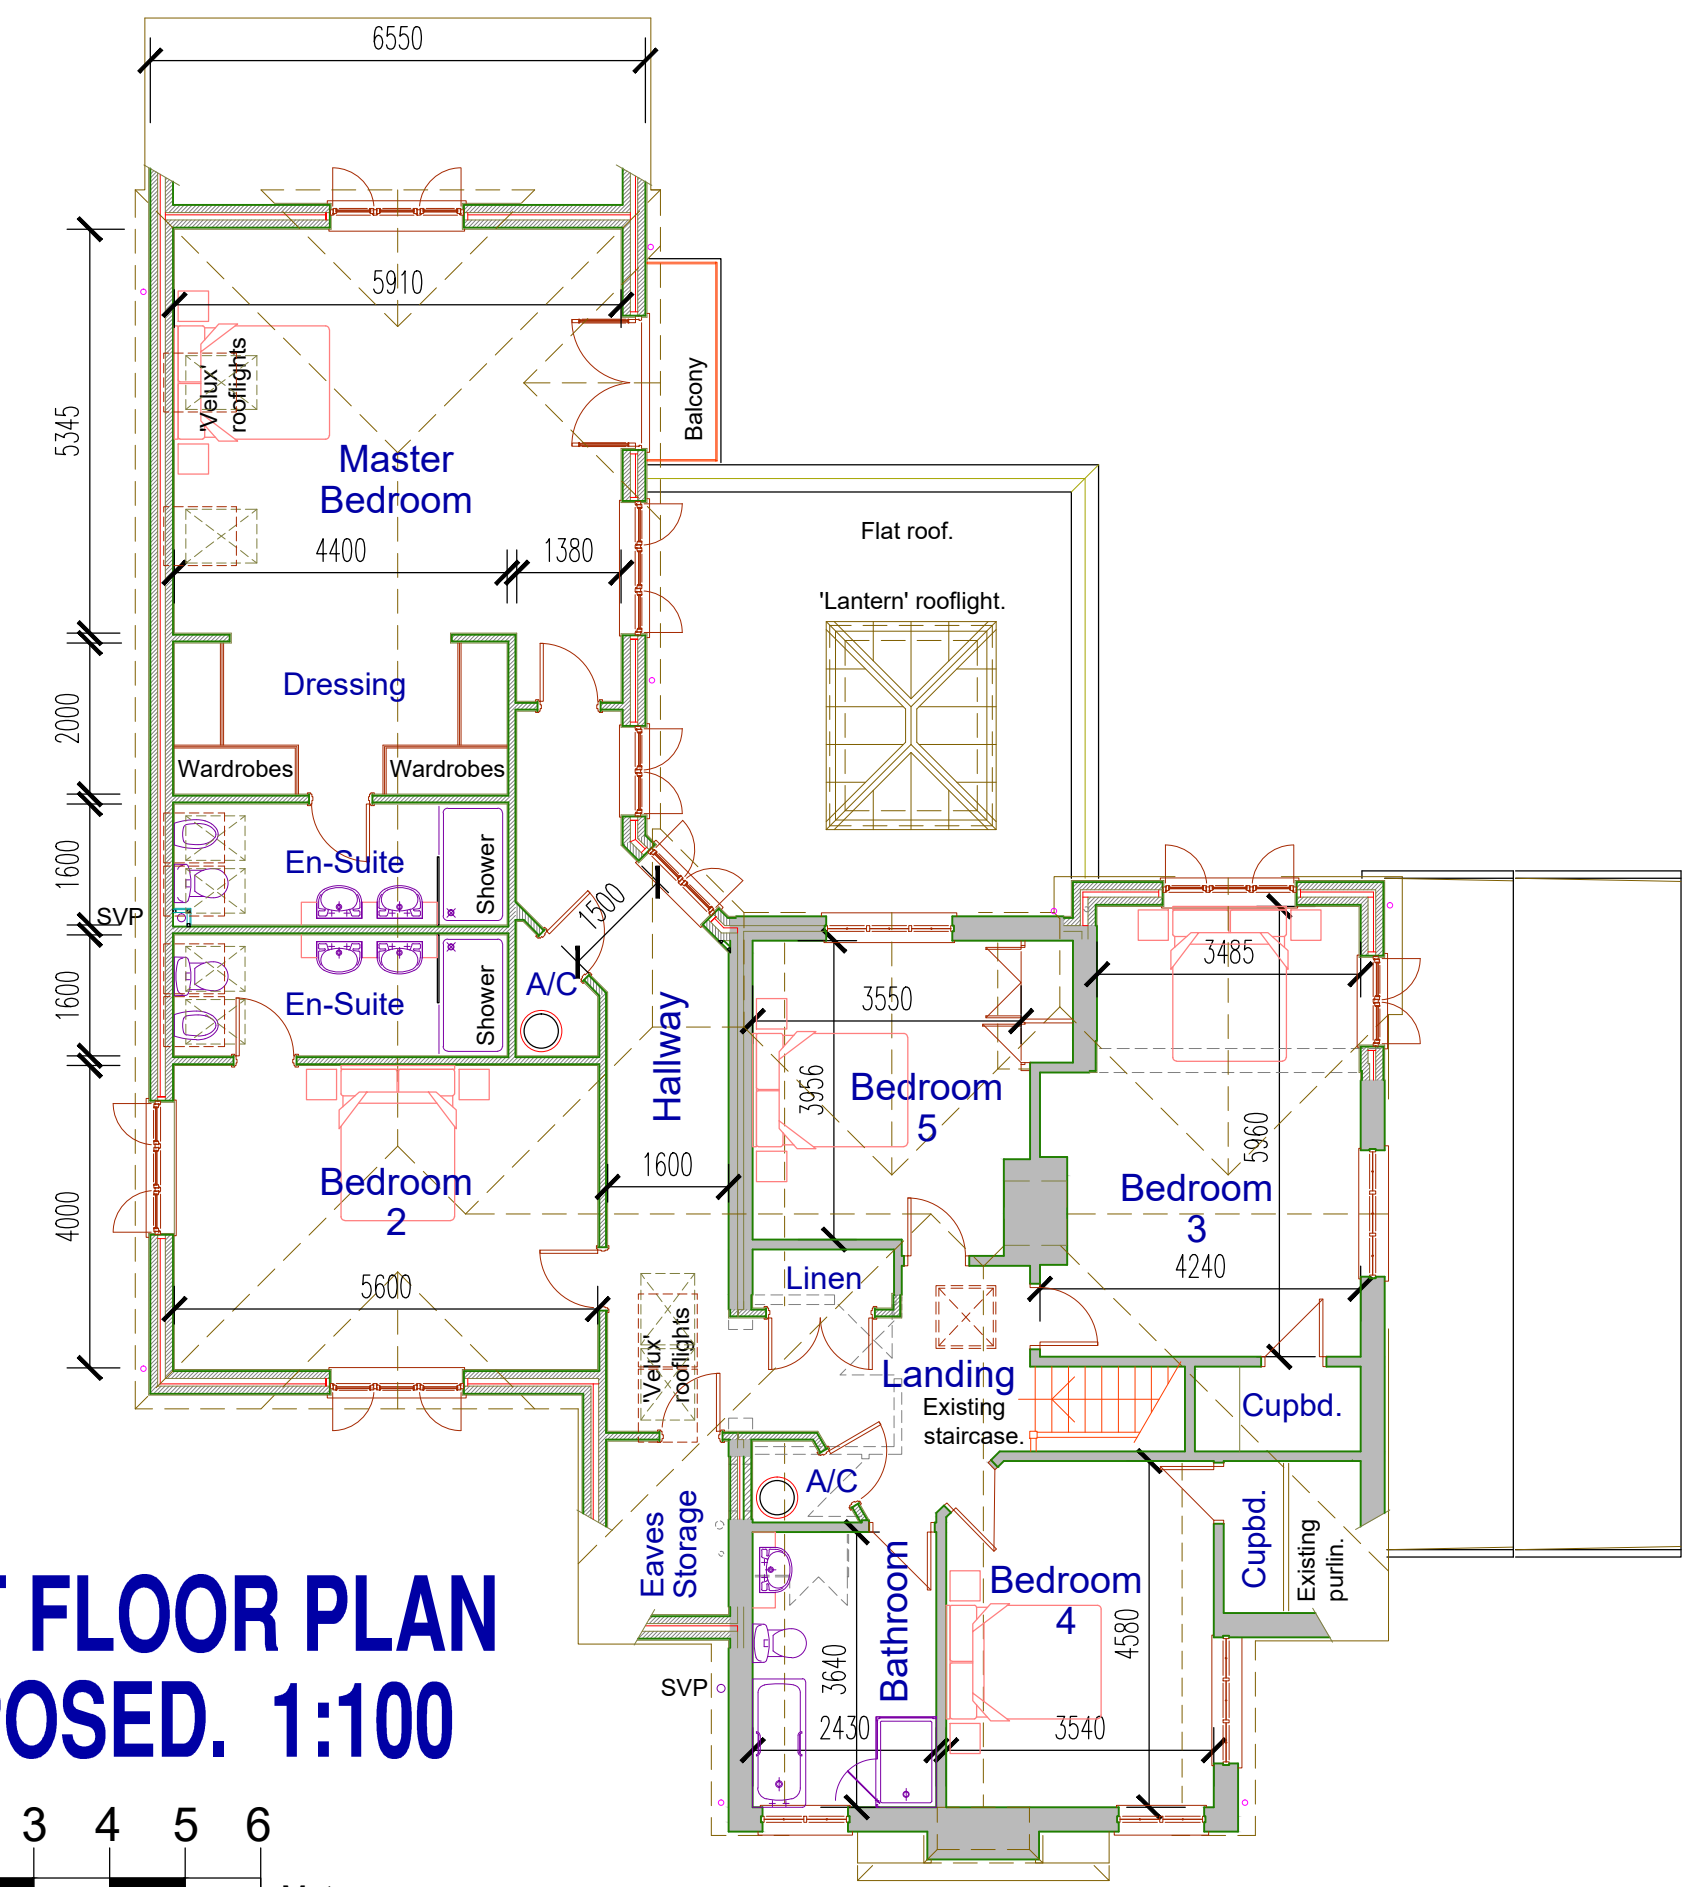


GROUND FLOOR PLAN
& PART SITE PLAN
PROPOSED. 1:100

FIRST FLOOR PLAN
PROPOSED. 1:100

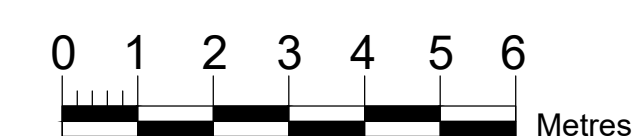

ROOF PLAN
PROPOSED. 1:100

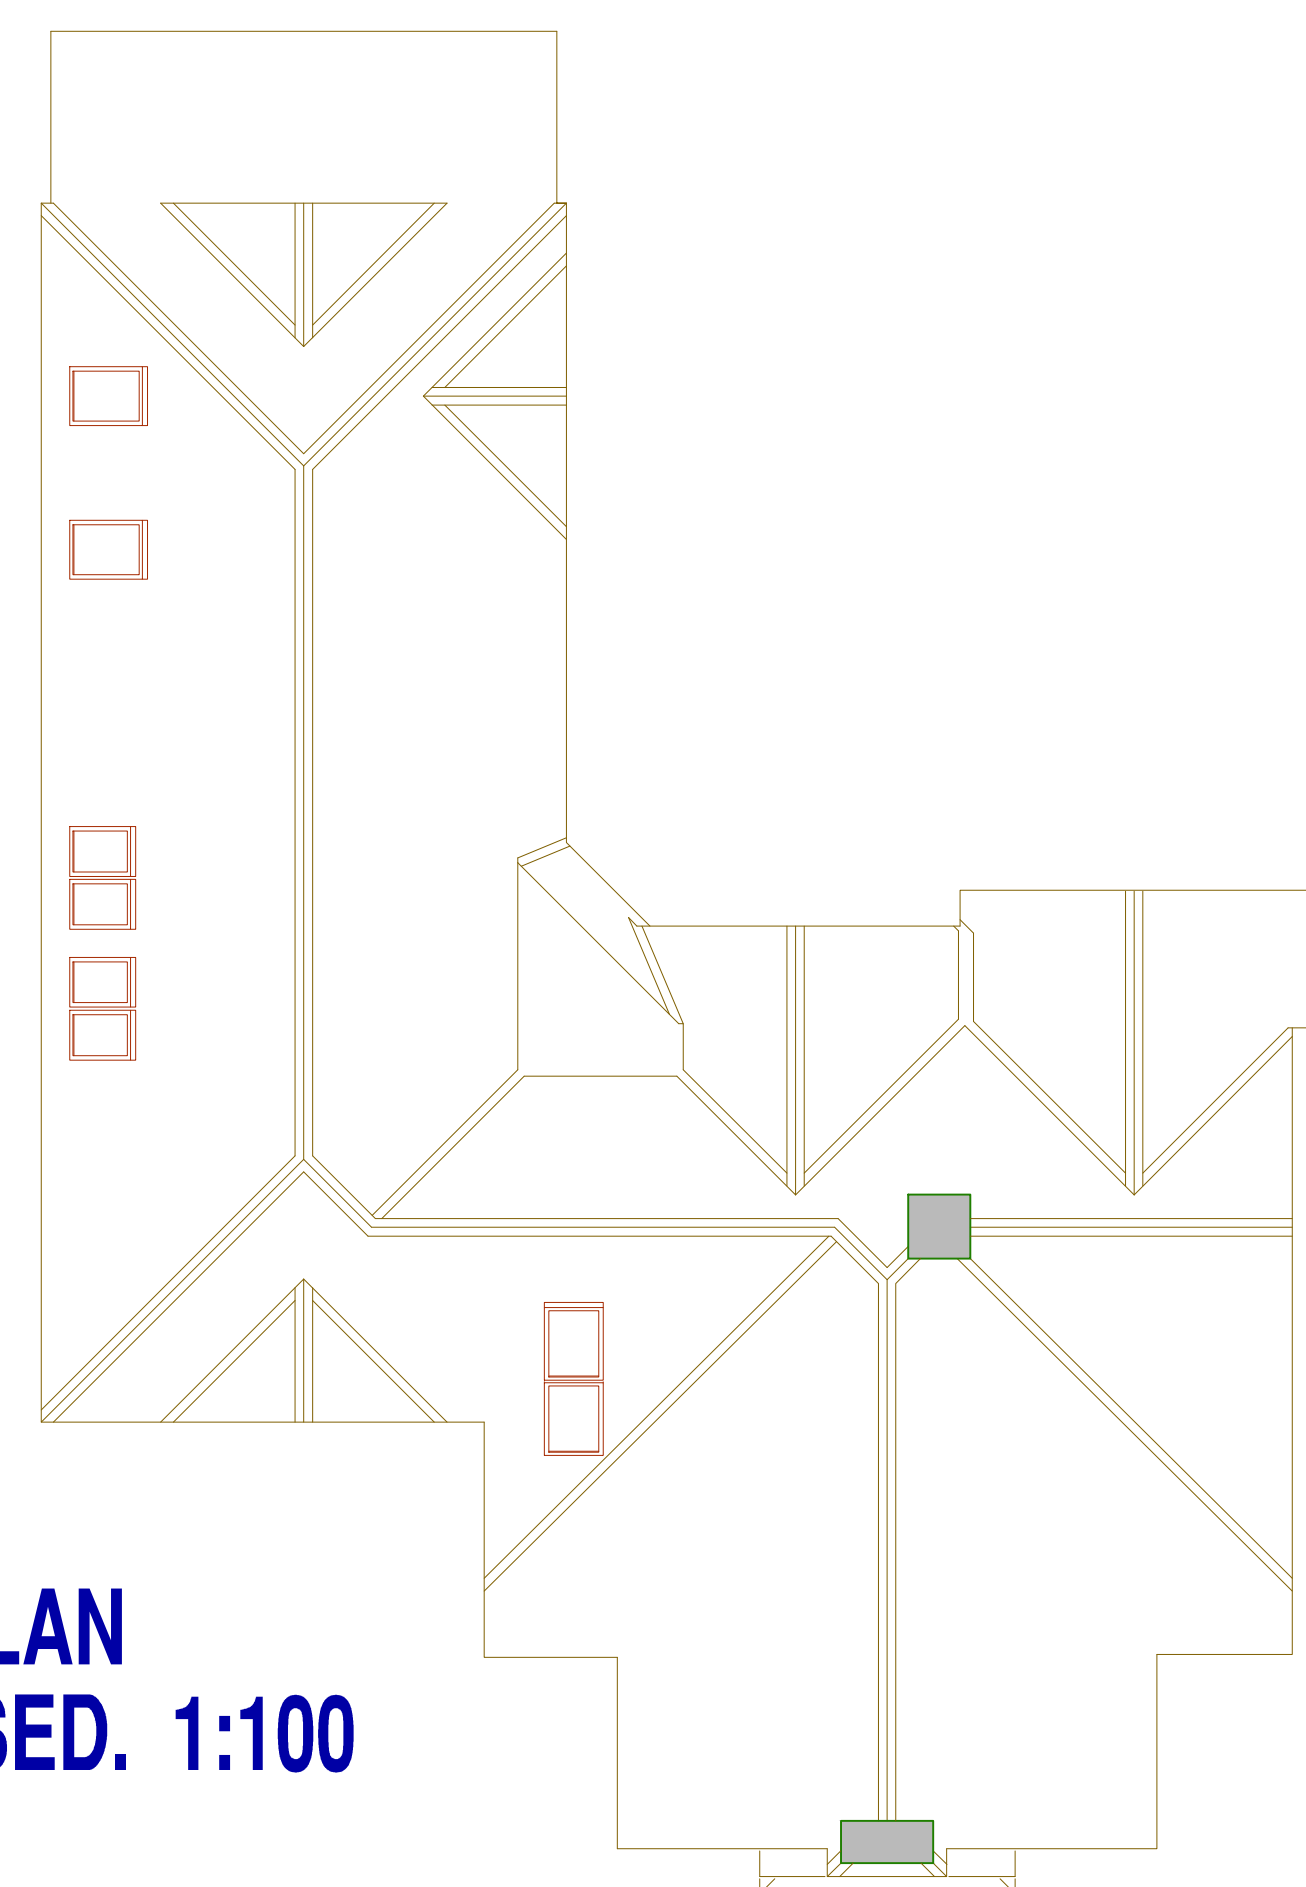

- REVISION/DATE:
- F 10 DEC. 2020 CAR-PORT & POOL BUILDINGS REAR WALLS CHANGED TO BLOCKWORK.
 - E 24 SEPT. 2020 SWIMMING POOL BUILDING MOVED & EXERCISE ROOM ADDED.
EXISTING SHED, SUMMER HOUSE & LARGE CONIFER TREE TO BE REMOVED.
PROPOSED KOI POND RE-SITED & POND FILTERS AREA ADDED.
EXISTING 'KJARGESTER' BLOWER HOUSING POSITION CORRECTED.
PROPOSED CAR-PORT RE-POSITIONED.
 - D 14 SEPT. 2020 PROPOSED KOI POND RE-SITED & SWIMMING POOL BUILDING ADDED.
 - C 9 SEPT. 2020 PROPOSED CAR-PORT, KOI POND & SWIMMING POOL ADDED.
 - B 29 JUN. 2019 GROUND FLOOR WINDOWS ADDED TO 'GRANNY ANNEXE' ROOMS.
FIRST FLOOR WINDOWS ADDED TO HALLWAY, BEDROOM 2 & BEDROOM 3.
 - A 01 JUN. 2019 FIRST FLOOR PLAN & ROOF PLAN ADDED.
'GRANNY ANNEXE' LAYOUT ADDED WITHIN GROUND FLOOR.
LIVING ROOM RE-INSTATED AS EXISTING & KITCHEN LARGER ADDED.

PROPOSED Extensions & Alterations
'Mapsons', Lidsey Road,
Lidsey, West Sussex.
for
Mr. & Mrs. P. Bailey.

PROPOSED
G.A. Floor Plans & Part Site Plan

a.e. chubb Ltd.
architectural services
106 Lovestock Road, Salisbury, Wiltshire, SP1 2SA
tel: 01722 323942
e-mail: tony.chubb@btinternet.com
company no. 4434685

DATE: MAY 2019
SCALE: 1:100 @ A1
DRAWN: AEC

DRWG. NO.: 251/35
REVISION: A B C D E F

THIS DRAWING IS COPYRIGHT & MUST NOT BE USED/REPRODUCED WITHOUT PERMISSION.
FIGURED DIMENSIONS TO BE USED ONLY. DO NOT SCALE.
SITE DIMENSIONS TO BE CHECKED/VERIFIED BEFORE WORK IS COMMENCED.