

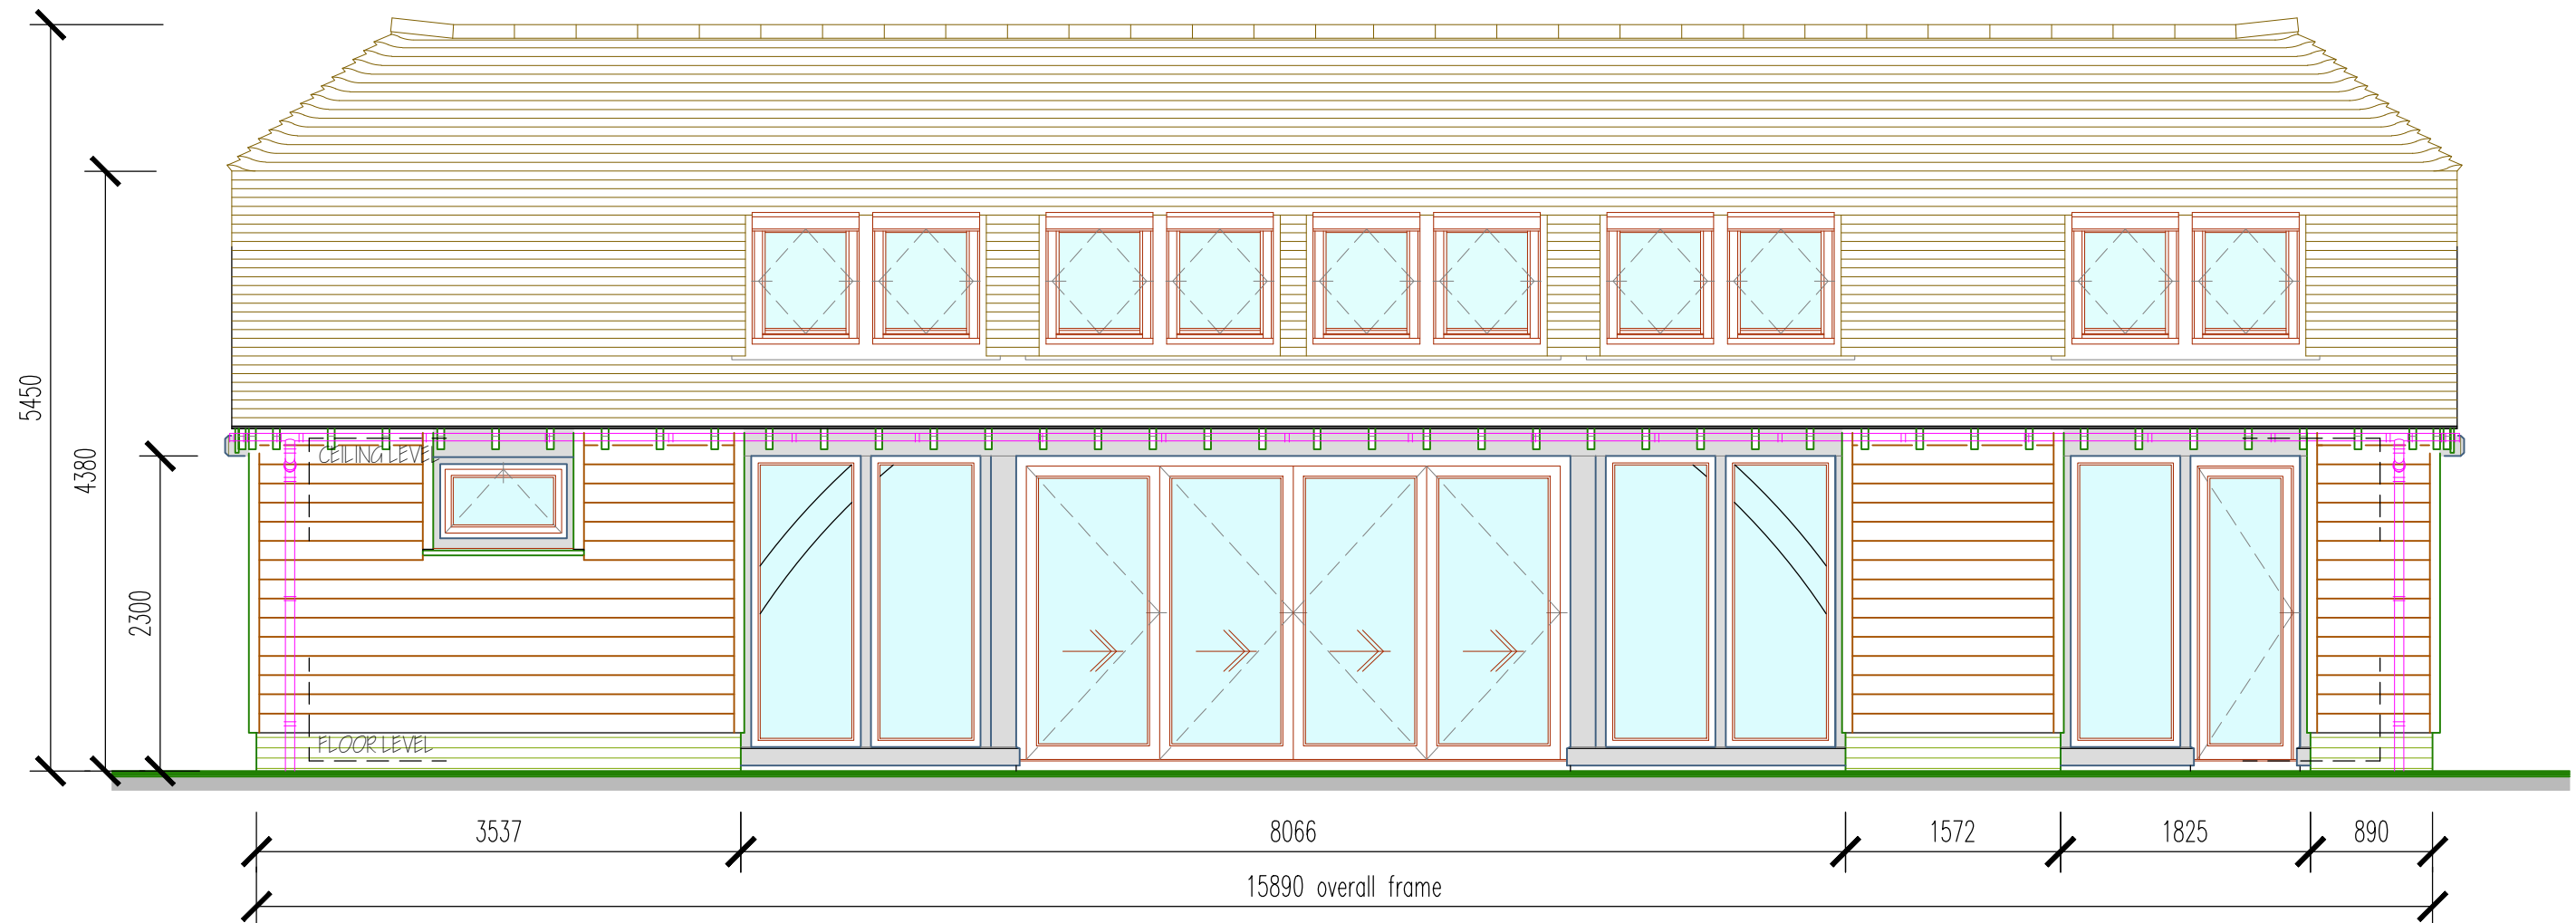


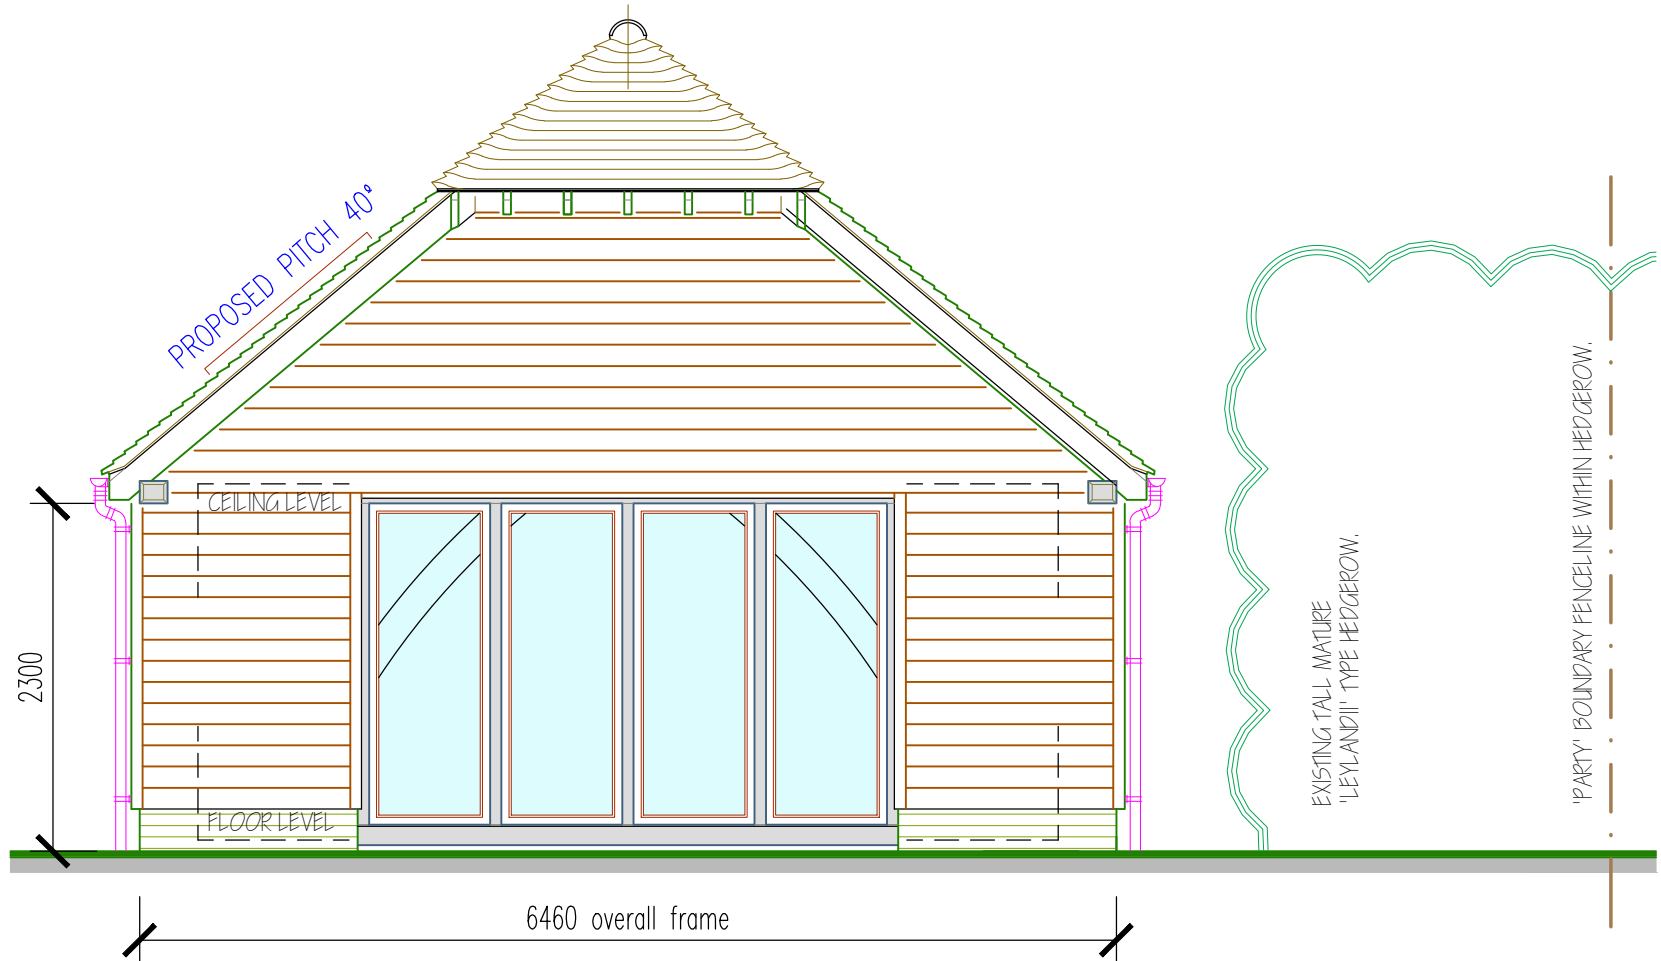

FRONT ELEVATION (west)
PROPOSED. 1:50

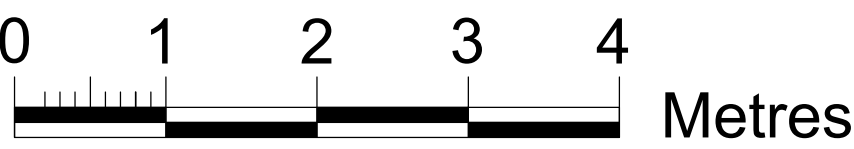

SIDE ELEVATION (south)
PROPOSED. 1:50

PROPOSED SWIMMING POOL BUILDING FINISHES.

ALL ROOF SLOPES 40° PITCH.
ALL ROOF SLOPES ARE TO BE RED 'MULTI', PLAIN CLAY TILES, WITH MATCHING HALF-ROUND RIDGE TILES,
& MATCHING CLAY BONNET RILES TO CROPPED HIPS.
RIDGE TILES & VERGES ALL MORTAR-BEDDED & ALL TO MATCH EXISTING CAR-POR / BARN ROOF FINISH.

NO EAVES FASCIAS OR SOFFITS - EXPOSED STAINED TIMBER RAFTERS FEET.
STAINED TIMBER PARCE-BOARDS TO SIDE ELEVATIONS GABLES.
BLACK PLASTICS 'HALF-ROUND' GUTTERING & CIRCULAR RAINWATER PIPES.


MAIN SWIMMING POOL AREA & GYM / EXERCISE ROOM TO HAVE VAULTED CEILINGS INTERNALLY, WITH
EXPOSED STRUCTURAL TIMBER ROOF TRUSSES.
FRONT ELEVATION TO INCLUDE ROOFLIGHT WINDOWS BUILT INTO FRONT ROOF SLOPE - 'VELUX' ref.
GGL MK06 CENTRE-PIVOT WINDOWS EACH 1400 x 780mm OVERALL, PLUS CONNECTING MULLIONS,
WITH STANDARD 'VELUX' DARK-GREY EXTERNAL FINISH TO FRAMES.

EXPOSED 'GREEN OAK' POSTS, EAVES BEAM & CURVED DIAGONAL BRACES TO FRONT ELEVATION &
BOTH SIDE ELEVATIONS WITH 'GREEN OAK' FRAMES, CLAD EXTERNALLY WITH STAINED TIMBER WEATHER-
BOARDING & WITH EXPOSED STAINED VERTICAL BATTENS TO EXTERNAL CORNERS.
'GREEN OAK' FRAME TO BE BEDDED DOWN ON TO RED FACING BRICKWORK PLINTH GENERALLY, BUT POSTS
TO BE EXTENDED DOWN TO FLOOR SLAB AT DOORS & WINDOWS OPENINGS REVEALS.

WINDOWS GENERALLY TO BE DOOR HEIGHT FIXED PANELS SET WITHIN 'GREEN OAK' FRAMES, FROM FLOOR
LEVEL UP TO SOFFIT OF MAIN EAVES BEAMS - ALL SUCH WINDOWS TO BE DOUBLE-GLAZED & 'SAFETY-GLAZED'.
WINDOW TO CHANGING ROOM TO MATCH, BUT TO BE TOP-HUNG & OBSCURED GLAZED.

ENTRANCE DOORS TO MAIN SWIMMING POOL AREA TO BE 4-PANEL EXTERNAL 'BI-FOLD' / SLIDING DOORS.
ALL TO BE DOUBLE-GLAZED & 'SAFETY-GLAZED' WITH BOTTOM TRACK / ROLLING SYSTEM & TOP-GUIDE ONLY.
ALUMINIUM FRAMED ASSEMBLIES, WITH MATCHING WEATHER-CLL, ALL WITH POLYESTER-POWDER-COAT FINISH,
COLOUR 'DARK-GRY' TO MATCH EXISTING HOUSE CONSERVATORY DOORS.
ENTRANCE DOOR TO GYM / EXERCISE ROOM TO MATCH, BUT SIDE-HUNG, INWARD OPENING.

REAR ELEVATION TO BE 215mm THICK DENSE CONCRETE BLOCKWORK, WITH 2-COAT CEMENT-SAND RENDER
TO EXTERNAL FACE & WITH MASONRY PAINT FINISH, ALL OVER RED FACING BRICKWORK PLINTH.

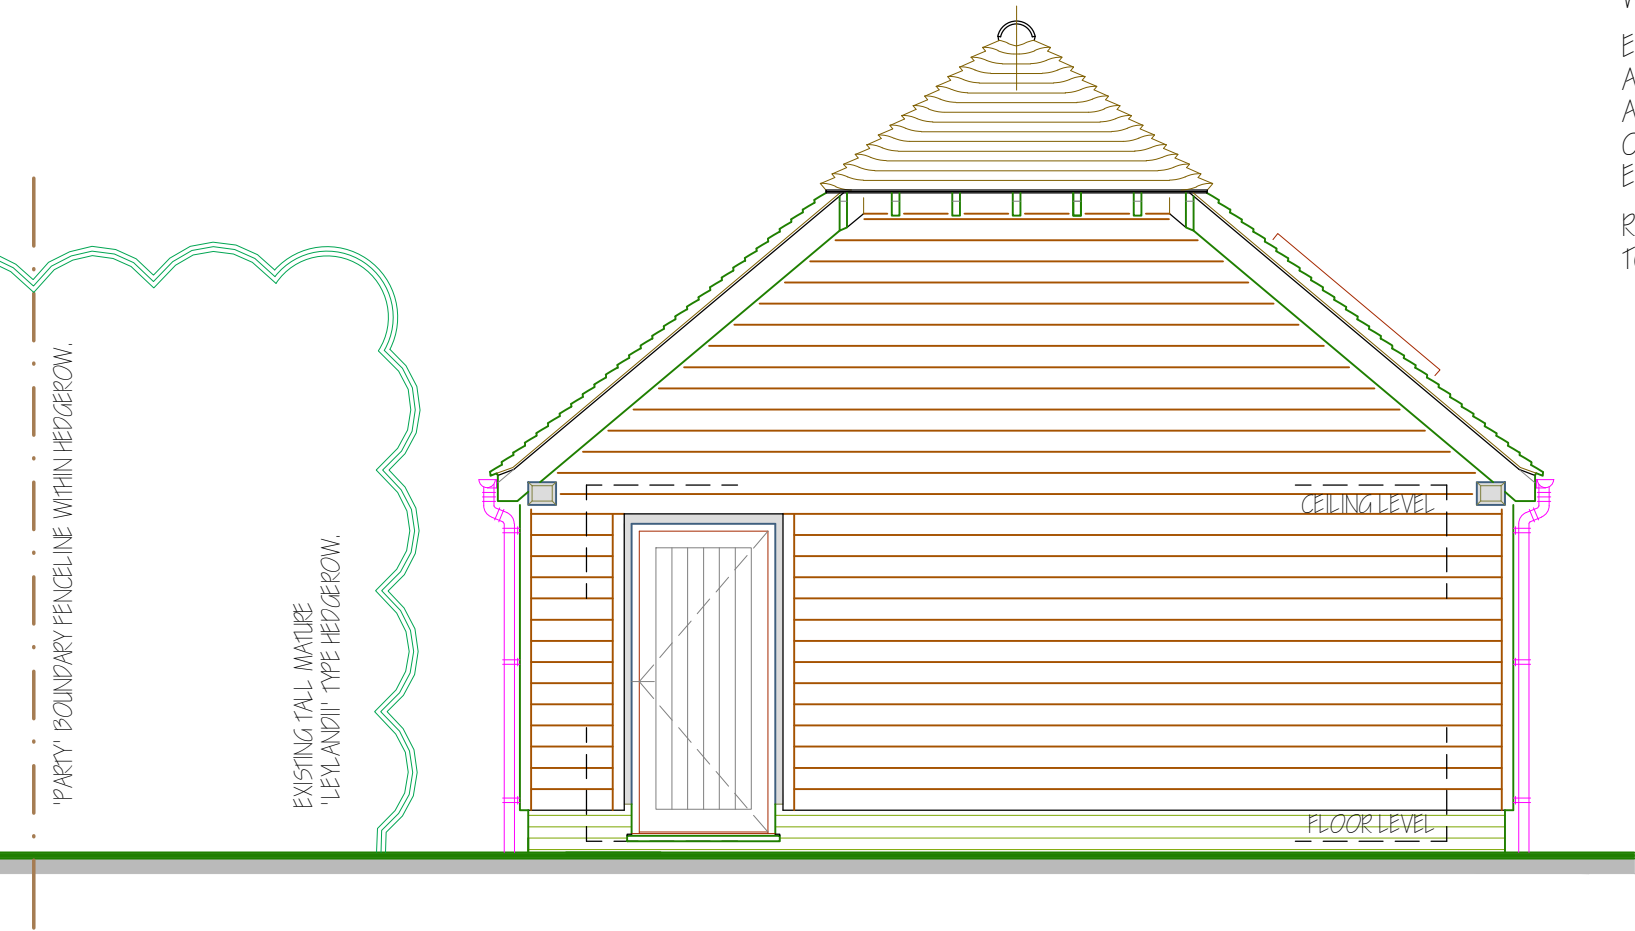

SIDE ELEVATION (north)
PROPOSED. 1:50

A 10 DEC. 2020 REAR WALL CHANGED TO RENDERED BLOCKWORK.

REVISION/DATE:

Proposed Extensions & Alterations
'Mapsons', Lidsey Road,
Lidsey, West Sussex.
for
Mr. & Mrs. P. Bailey.

JOB TITLE:

PROPOSED SWIMMING POOL
G.A. Elevations.

DRAWING:

a.e. chubb ltd.

architectural services

106 Laverstock Road, Salisbury, Wiltshire, SP1 2SA
tel: 01722 323942
e-mail: tony.chubb@btinternet.com
company no. 4434685

DATE: OCT. 2020

SCALE: 1:50 @ A1

DRAWN: AEC

DRWG. NO:

251/38

REVISION:

A

THIS DRAWING IS COPYRIGHT & MUST NOT BE USED/REPRODUCED WITHOUT PERMISSION.
FIGURED DIMENSIONS TO BE USED ONLY. DO NOT SCALE.
SITE DIMENSIONS TO BE CHECKED/VERIFIED BEFORE WORK IS COMMENCED.