


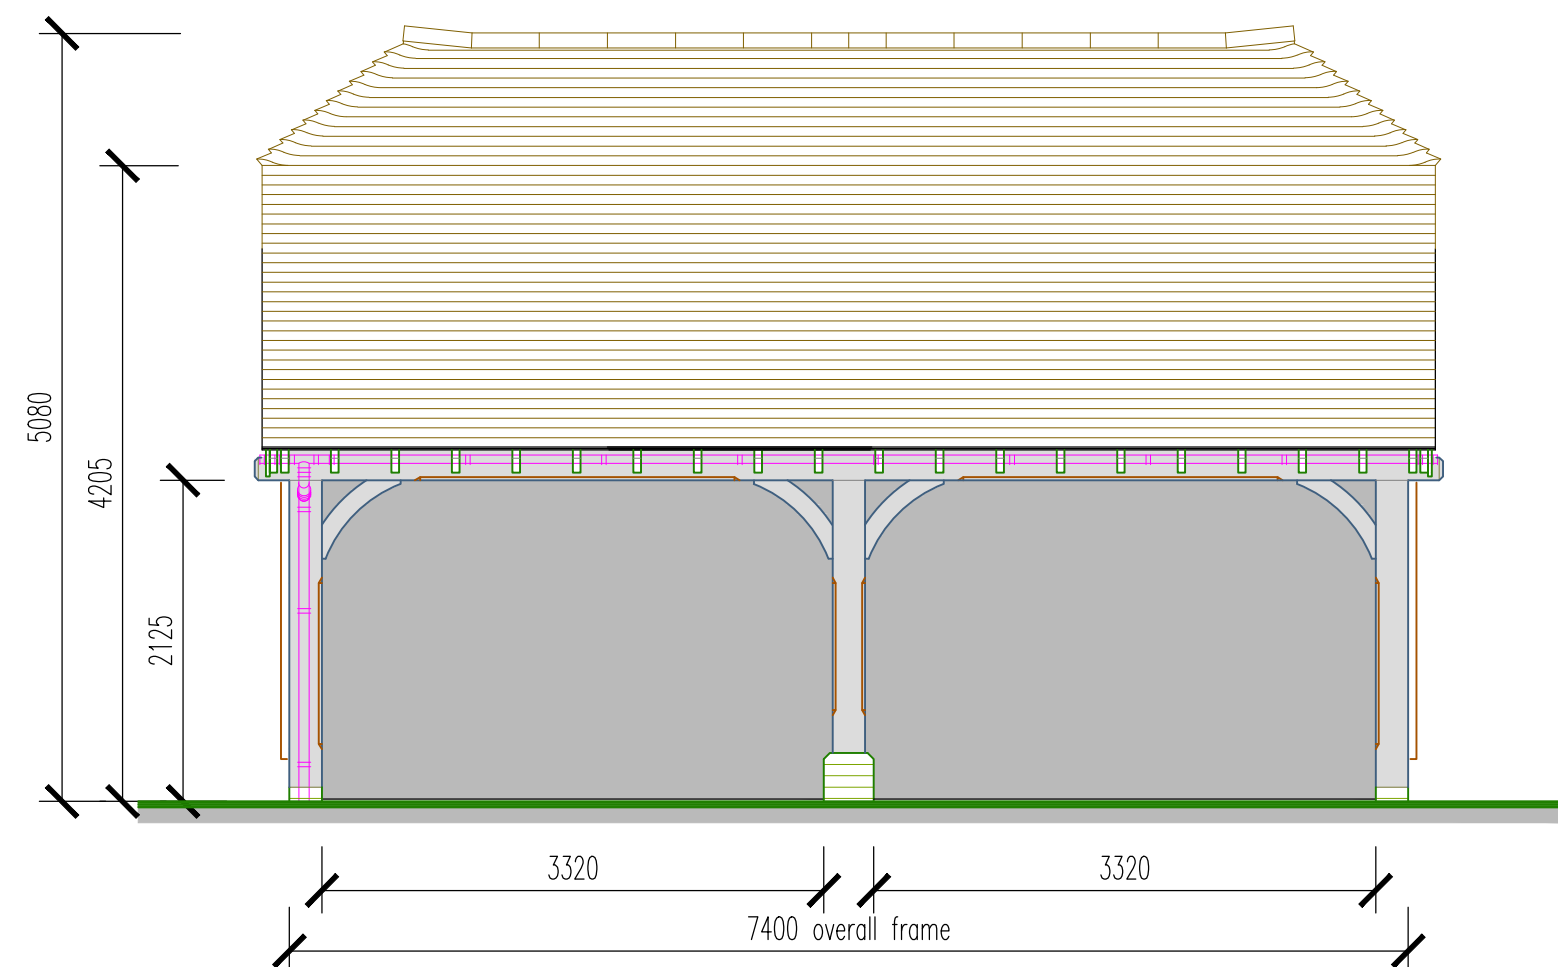


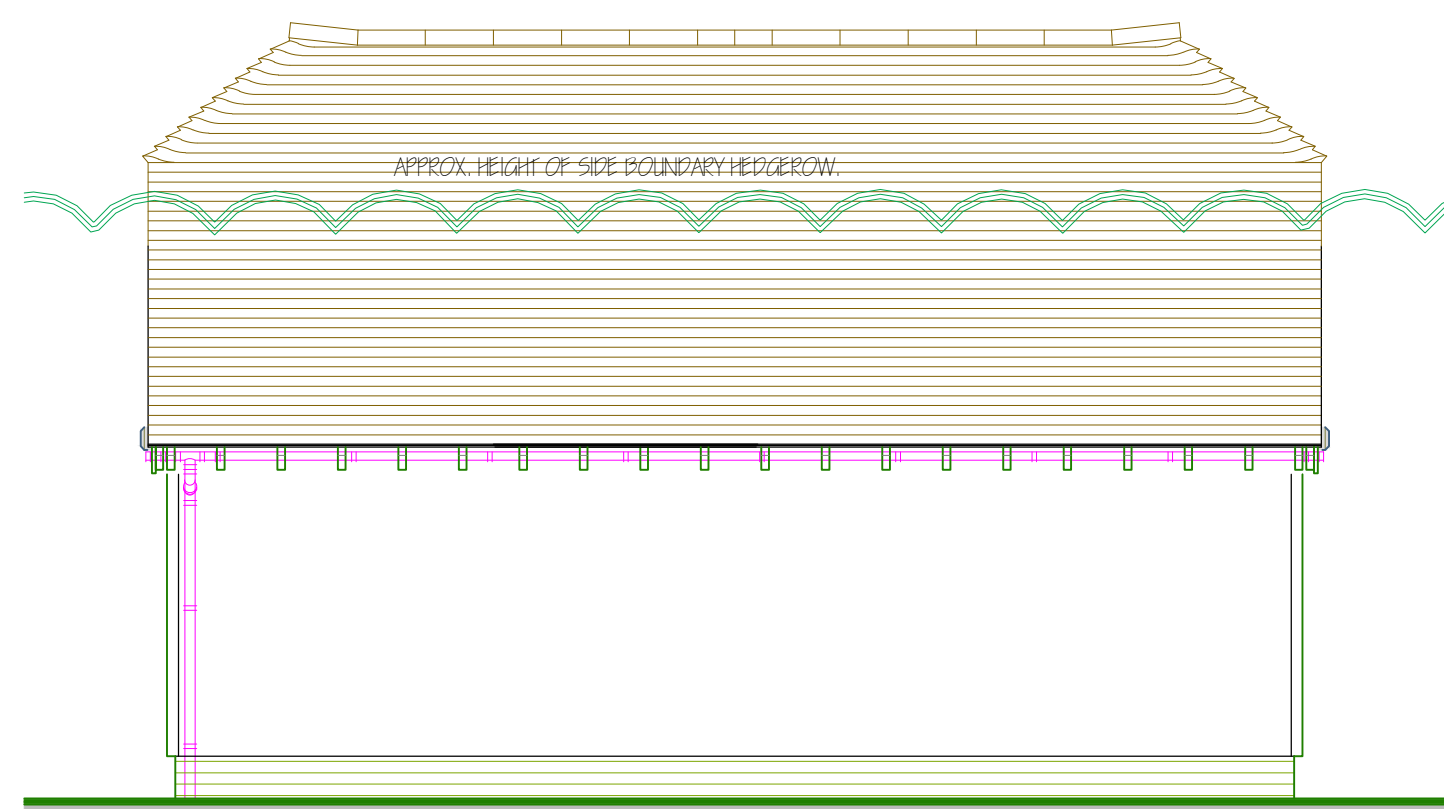


FRONT ELEVATION (south)
PROPOSED. 1:50

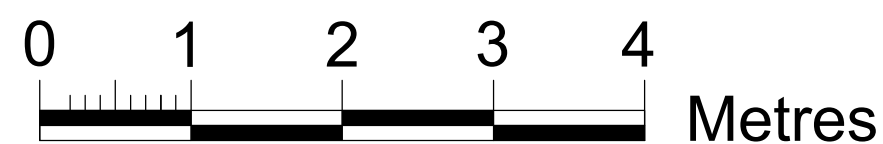

REAR ELEVATION (north)
PROPOSED. 1:50

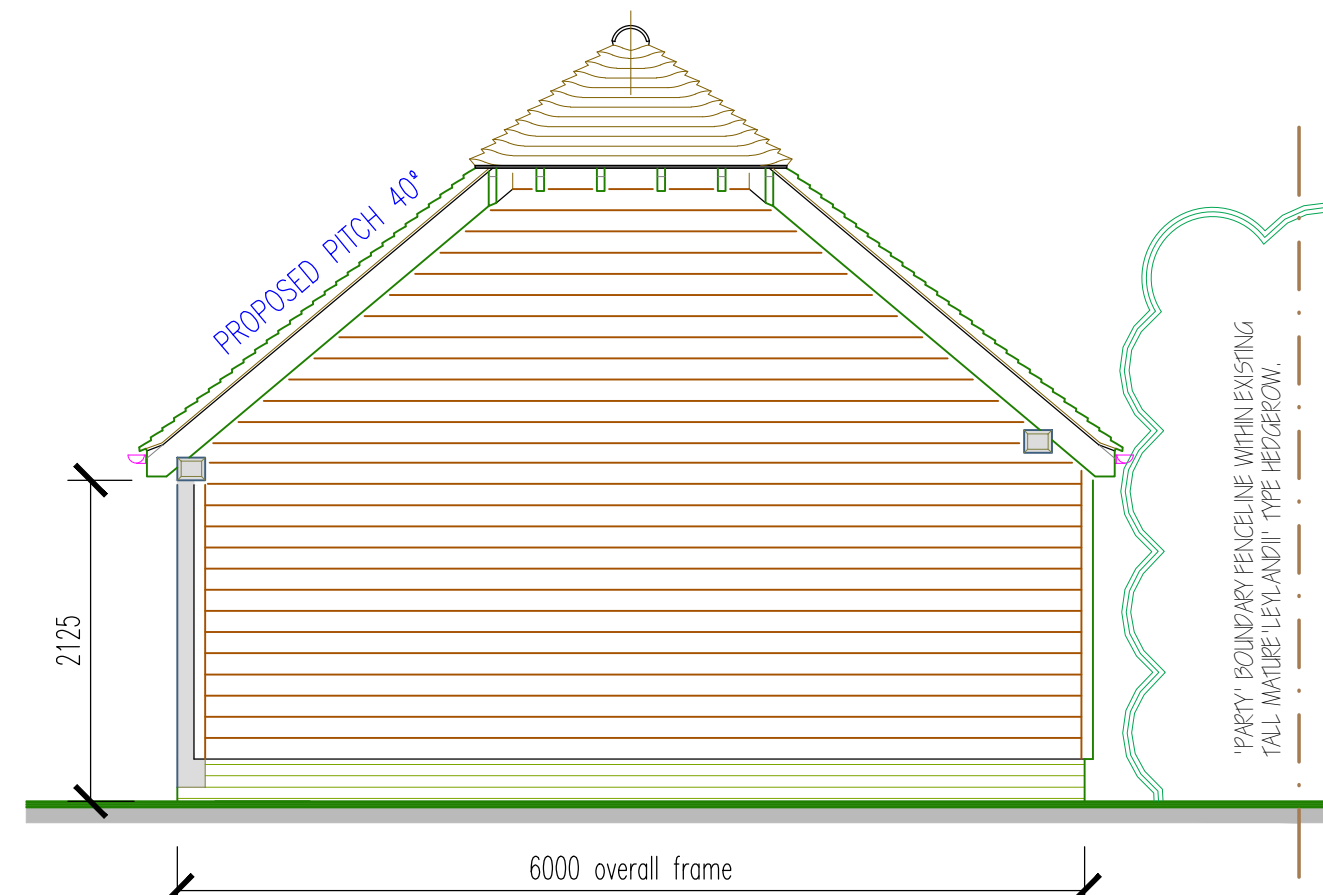

SIDE ELEVATION (east)
PROPOSED. 1:50

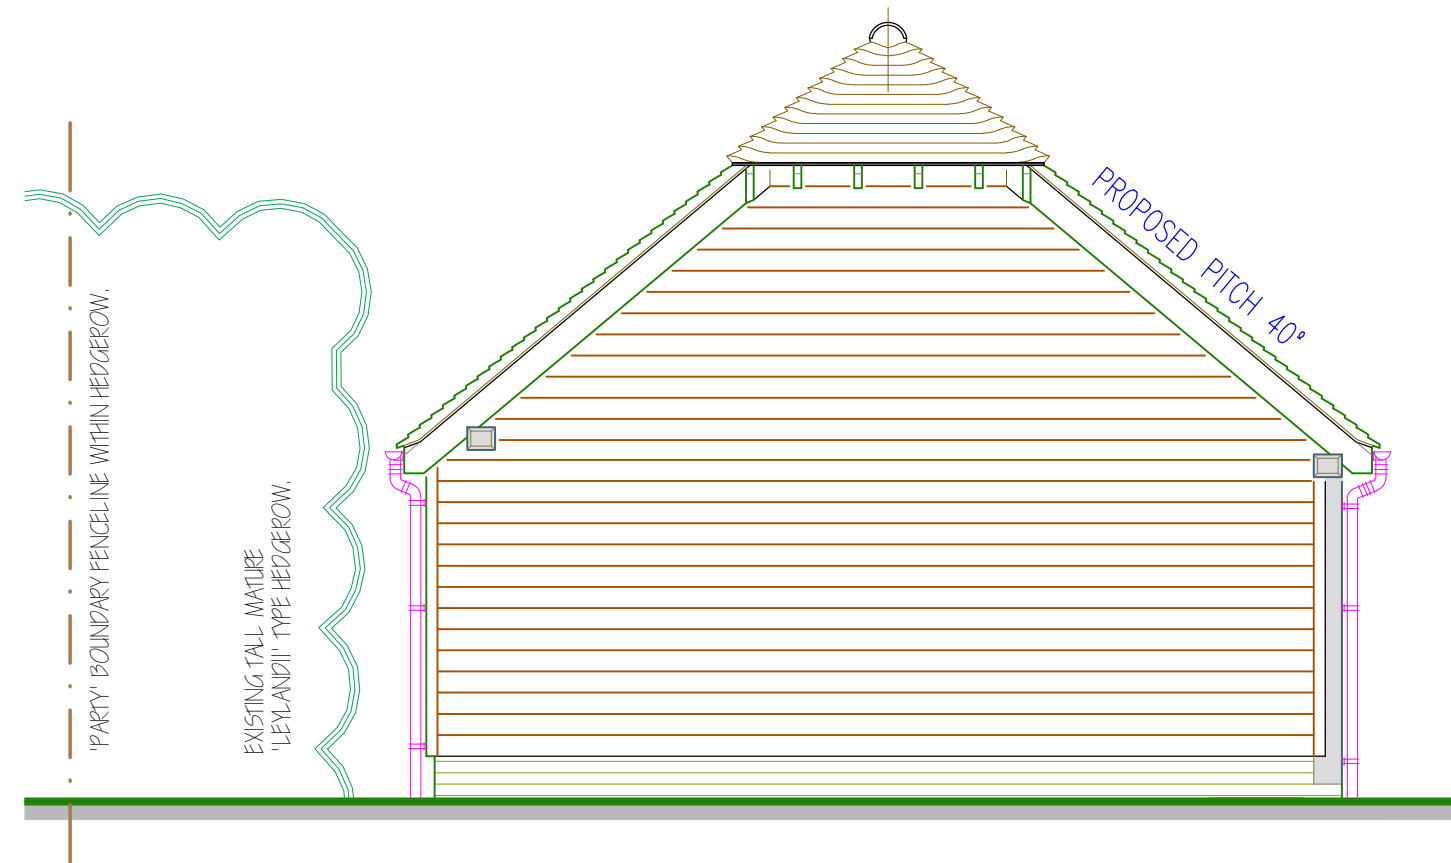

SIDE ELEVATION (west)
PROPOSED. 1:50

PROPOSED CAR-PORT FINISHES.

ALL ROOF SLOPES 40° PITCH.
ALL ROOF SLOPES ARE TO BE RED 'MULTI', PLAIN CLAY TILES, WITH MATCHING HALF-ROUND RIDGE TILES,
& MATCHING CLAY BONNET TILES TO CROPPED HIP.
RIDGE TILES & VERGES ALL MORTAR-BEDDED & ALL TO MATCH EXISTING CAR-PORT / BARN ROOF FINISH.

NO EAVES FASCIAE OR SOFFITS - EXPOSED, STAINED TIMBER RAFTERS FEET.
STAINED TIMBER BARGE-BOARDS TO SIDE ELEVATIONS GABLES.
BLACK PLASTICS 'HALF-ROUND' GUTTERING & CIRCULAR RAINWATER PIPES.

EXPOSED 'GREEN OAK' POSTS, EAVES BEAM & CURVED DIAGONAL BRACES TO FRONT ELEVATION &
BOTH SIDE ELEVATIONS WITH 'GREEN OAK' FRAMES, CLAD EXTERNALLY WITH STAINED TIMBER WEATHER-
BOARDING & WITH EXPOSED, STAINED VERTICAL BATTENS TO EXTERNAL CORNERS.
'GREEN OAK' FRAME TO BE BEDDED DOWN ON TO RED FACING BRICKWORK PLINTH, TO REAR ELEVATION
& BOTH SIDE ELEVATIONS.
FRONT ELEVATION CENTRAL POST TO HAVE RED FACING BRICKWORK PLINTH, TOPPED WITH MATCHING
SINGLE CANT BRICK COURSE.

REAR ELEVATION TO BE 215mm THICK DENSE CONCRETE BLOCKWORK, WITH 2-COAT CEMENT-SAND RENDER
TO EXTERNAL FACE & WITH MASONRY PAINT FINISH, ALL OVER RED FACING BRICKWORK PLINTH.

A 10 DEC. 2020 REAR WALL CHANGED TO RENDERED BLOCKWORK.

REVISION/DATE:

Proposed Extensions & Alterations
'Mapsons', Lidsey Road,
Lidsey, West Sussex.
for
Mr. & Mrs. P. Bailey.

JOB TITLE:

PROPOSED CAR-PORT
G.A. Elevations.

DRAWING:

a.e. chubb ltd.
architectural services

106 Laverstock Road, Salisbury, Wiltshire, SP1 2SA
tel: 01722 323942
e-mail: tony.chubb@btinternet.com
company no. 4434685

DATE: **SEPT. 2020** DRWG. NO: **251/39**
SCALE: **1:50 @ A1** REVISION: **A**
DRAWN: **AEC**

THIS DRAWING IS COPYRIGHT & MUST NOT BE USED/REPRODUCED WITHOUT PERMISSION.
FIGURED DIMENSIONS TO BE USED ONLY. DO NOT SCALE.
SITE DIMENSIONS TO BE CHECKED/VERIFIED BEFORE WORK IS COMMENCED.