



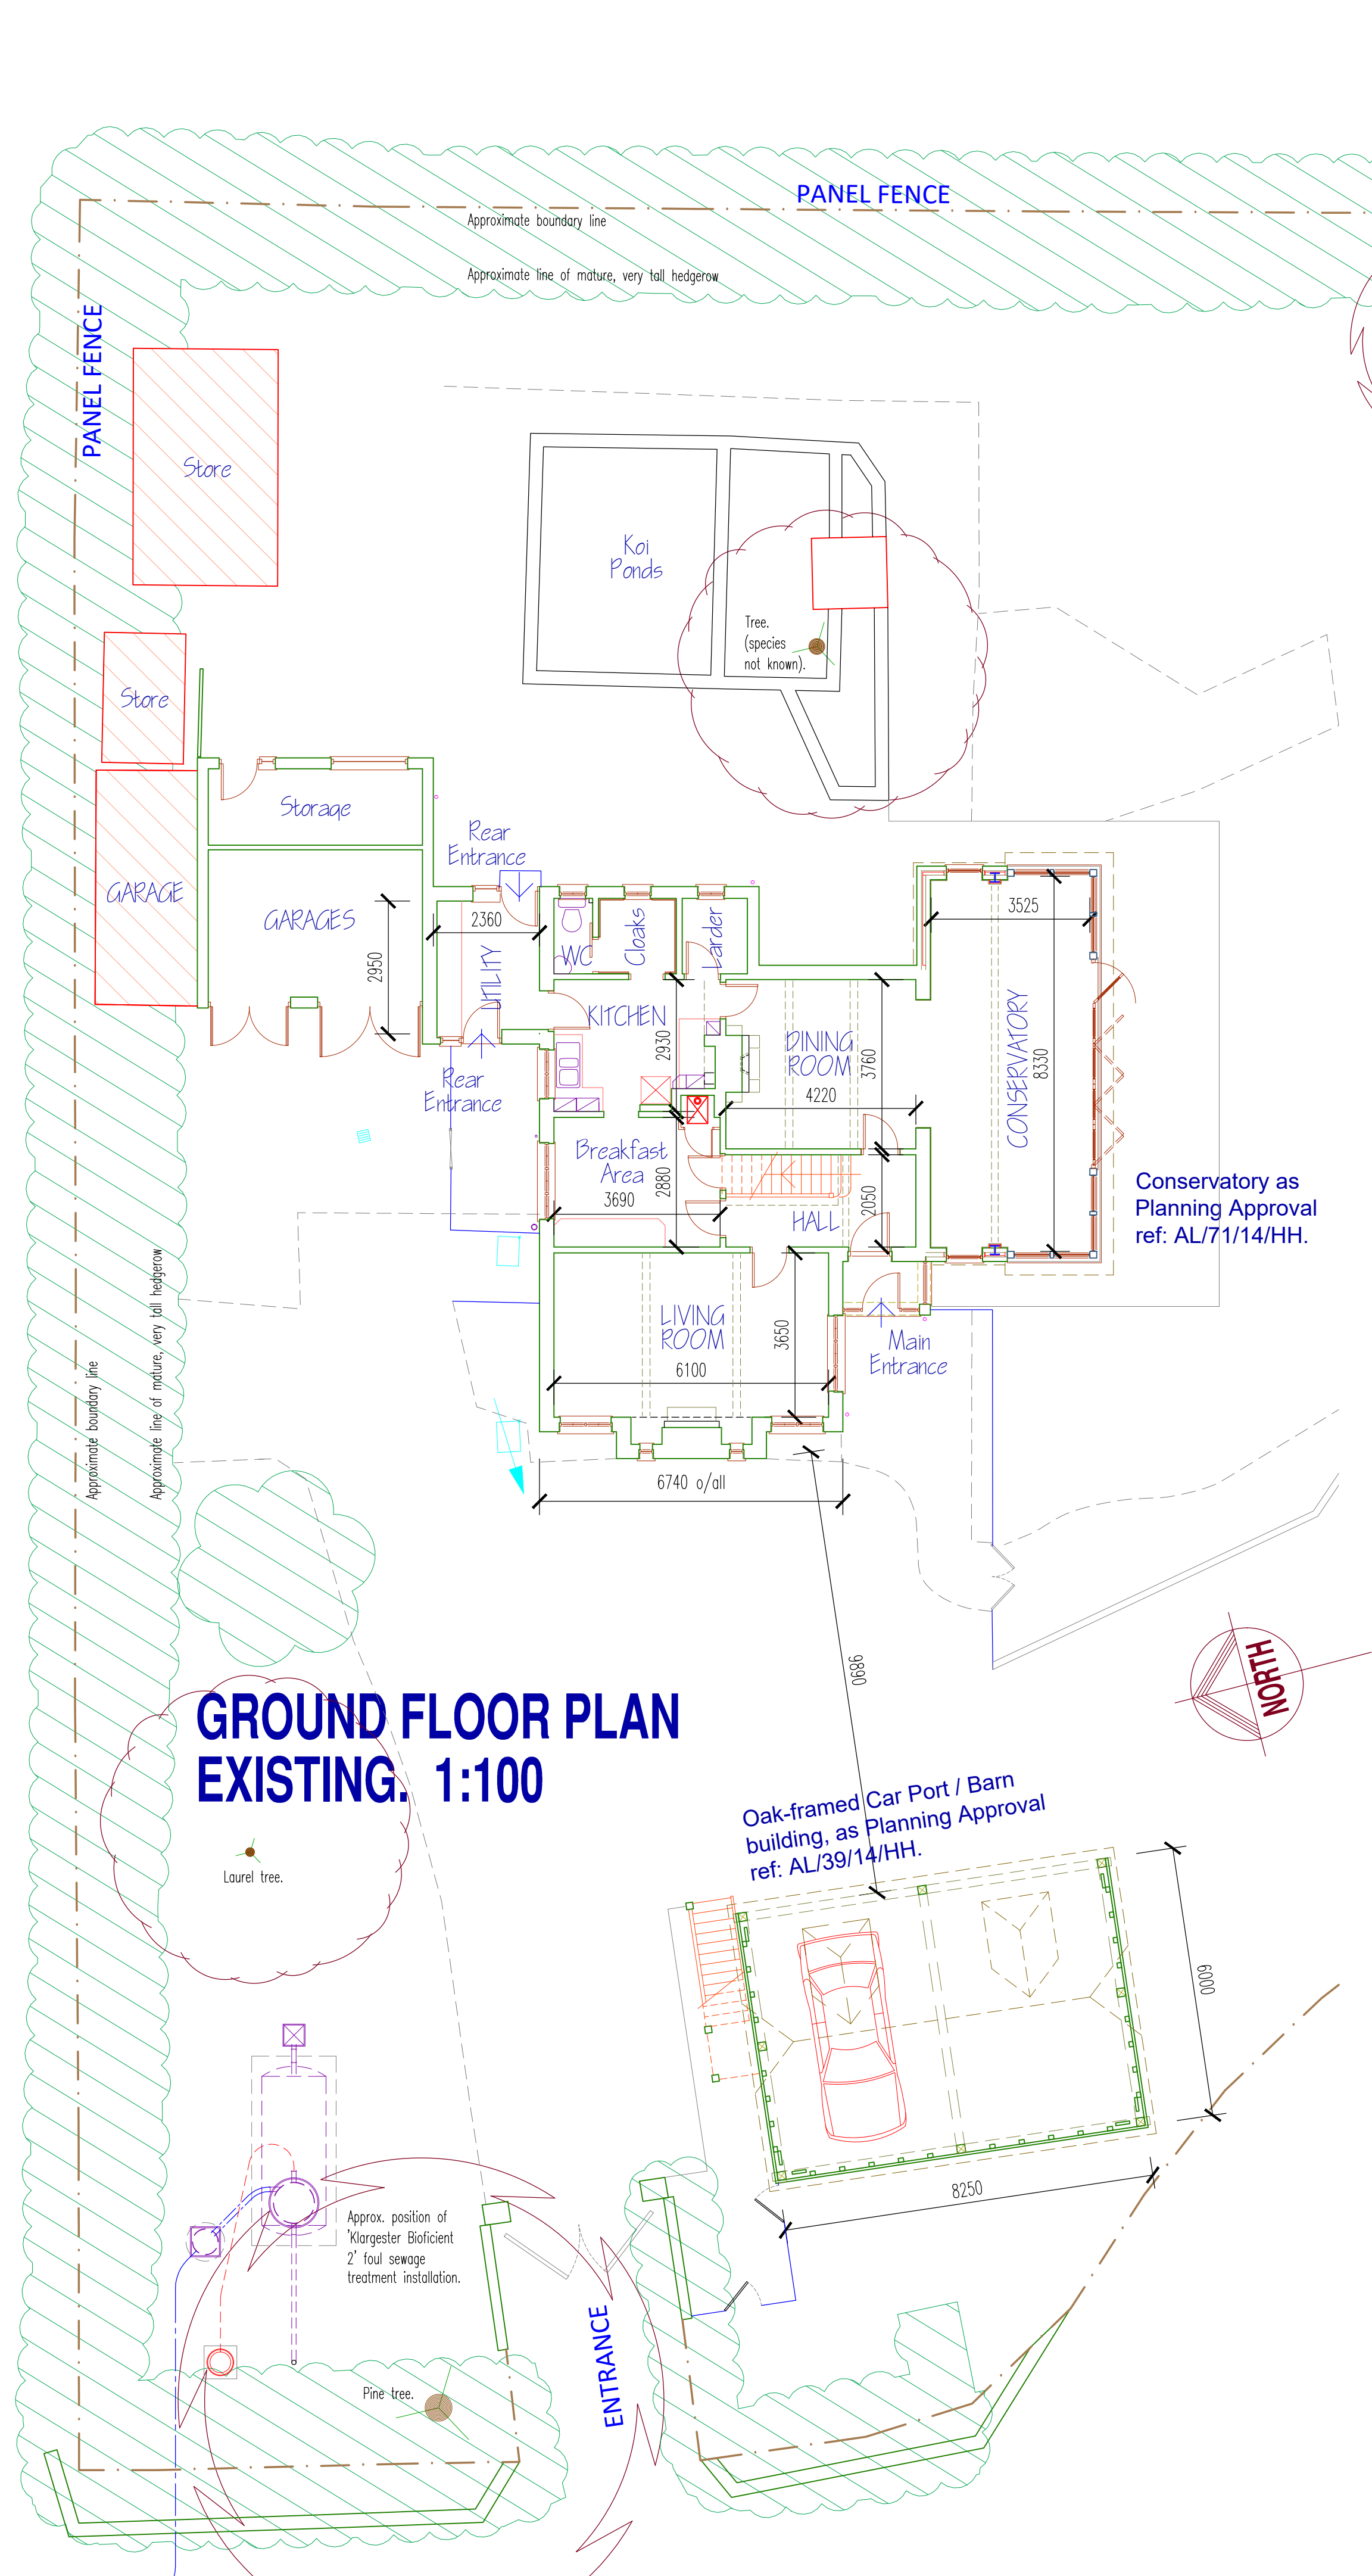

FIRST FLOOR PLAN
EXISTING. 1:100

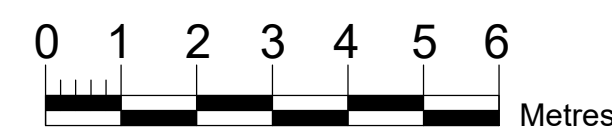

ROOF PLAN
EXISTING. 1:100

B 02 OCT. 2020 HOUSE PLANS UPDATED WITH CONSERVATORY FROM 2014 APPROVAL.
SITE PLAN UPDATED WITH CAR-PORT / BARN FROM 2014 APPROVAL.
SITE PLAN UPDATED WITH 'LARGESTER' FOUL SEWAGE TREATMENT PLANT.
A 02 AUG. 2013 FLOOR PLANS UPDATED WITH MEASURED SURVEY INFORMATION.
ROOF PLAN ADDED.

REVISION/DATE:
Proposed Extensions & Alterations
'Mapsons', Lidsey Road,
Lidsey, West Sussex.
for
Mr. & Mrs. P. Bailey.

JOB TITLE:
EXISTING
G.A. Floor Plans & Site Survey.

DRAWING:
a.e. chubb ltd.
architectural services
104 Laverstock Road, Salisbury, Wiltshire, SP1 2SA
tel: 01722 323942
e-mail: tony.chubb@btinternet.com
company no. 4434685

DATE: MAY 2013
SCALE: 1:100 @ A1
DRAWN: AEC
DRWG. NO.: 251/02
REVISION: A B
THIS DRAWING IS COPYRIGHT & MUST NOT BE USED/REPRODUCED WITHOUT PERMISSION.
FIGURED DIMENSIONS TO BE USED ONLY. DO NOT SCALE.
SITE DIMENSIONS TO BE CHECKED/VERIFIED BEFORE WORK IS COMMENCED.