




South Elevation

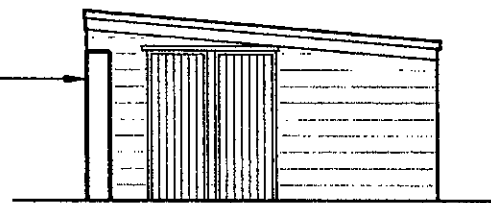


East Elevation

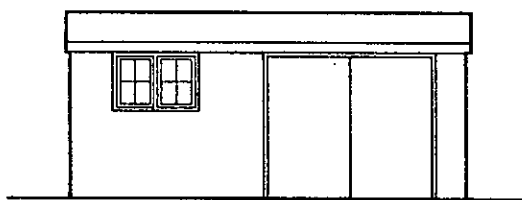


North Elevation

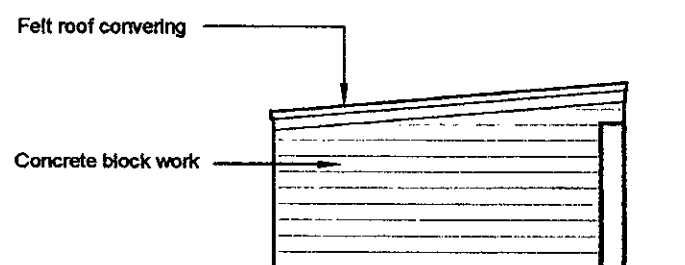

West Elevation

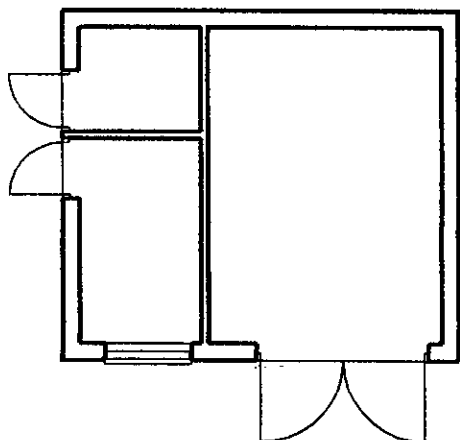

Floor Plan

 

Roof Plan

Garry Mount MCIAT
Chartered Architectural Technologist

4A Elm Grove South
Barnham
West Sussex
PO22 0EL

Tel: 01243 850614
email : garrymount@gmail.com

REVISION

PROJECT Proposed new garage at Letterbox Cottage, Norton Lane, Aldingbourne		
SUBJECT Existing garage (to be demolished) Plans and elevation		
SCALE 1:100	DATE Aug 2012	DRAWING No 2012 / 30 / 03
DRAWN	CHECKED	