




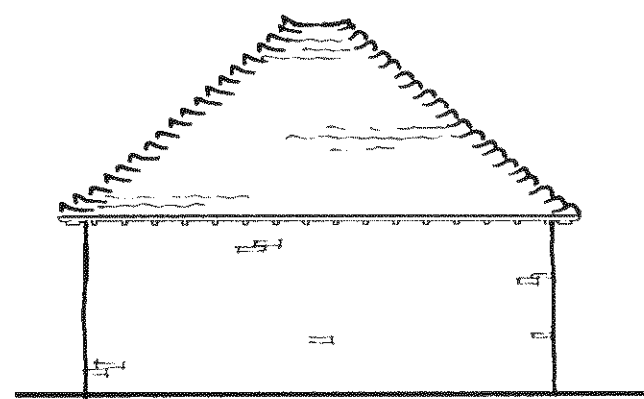


South Elevation

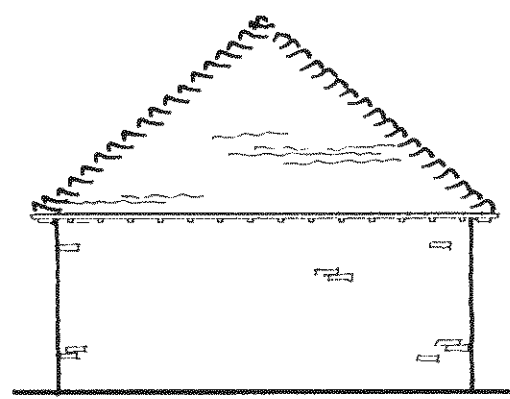


West Elevation

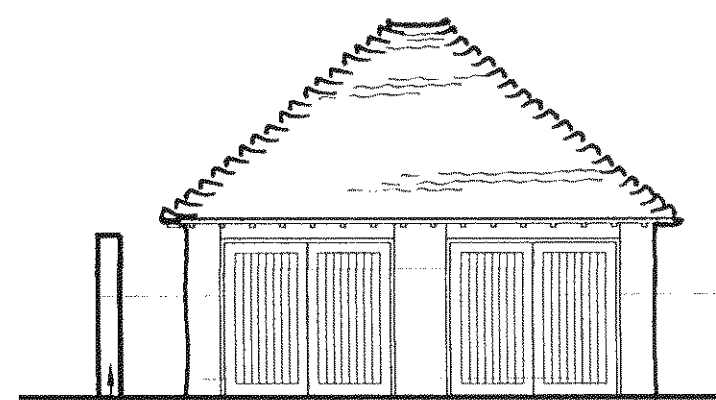


North Elevation

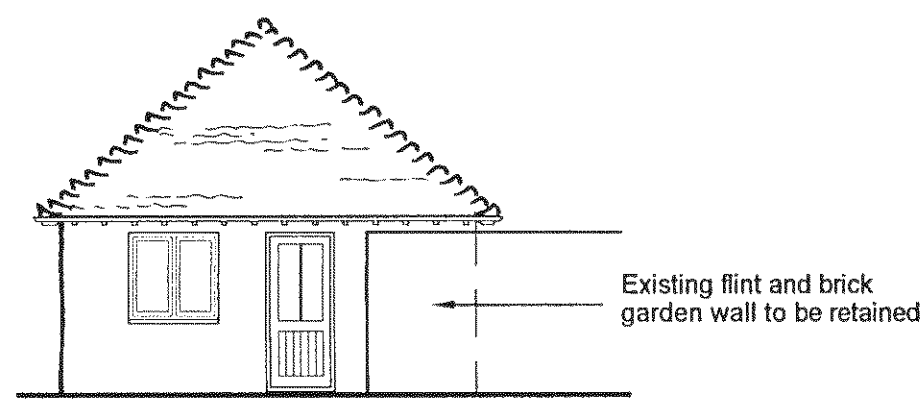

East Elevation

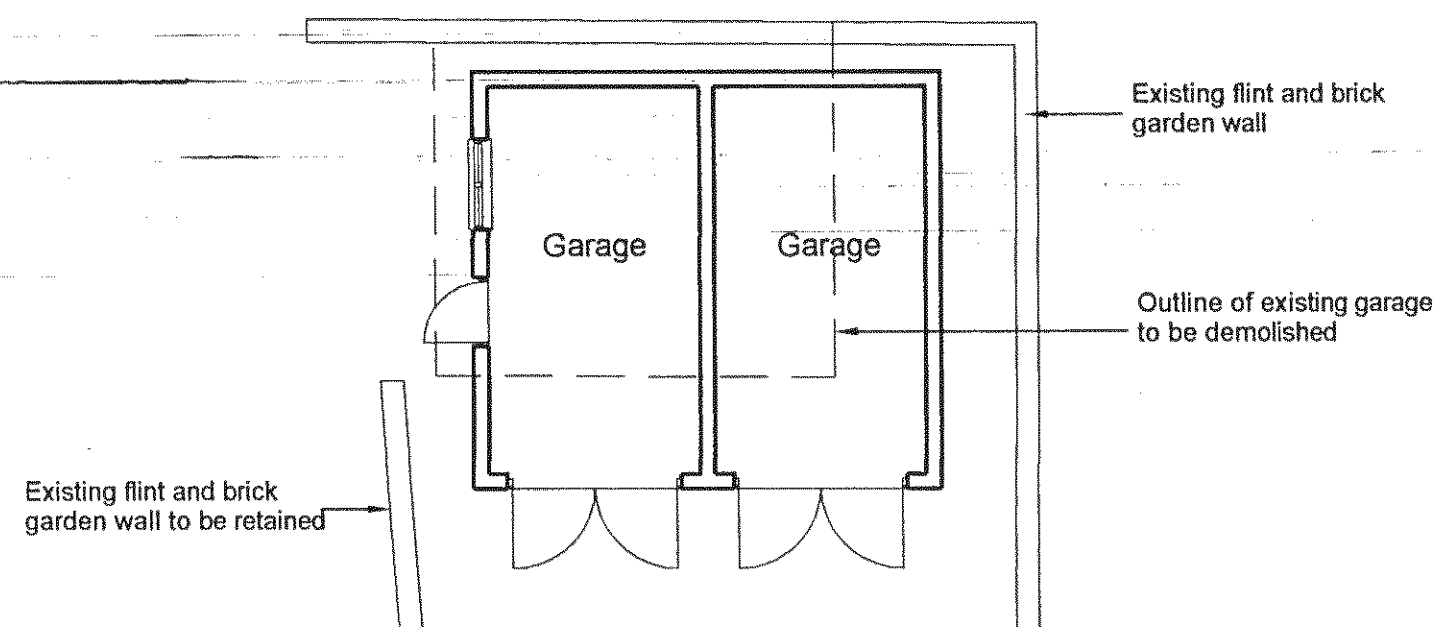

Floor Plan

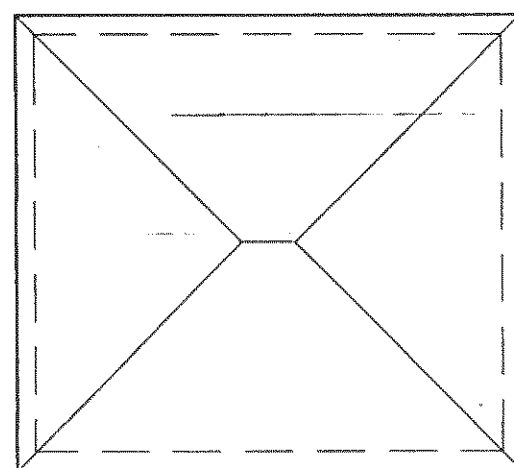

Roof Plan

External Materials

Roof

Roof clad with plain clay tiles, with bonnet tiles to hips - to match house

Walls

Walls constructed with stock brick work to match existing brick work to house and garden walls.

Doors and windows

Doors and windows to be painted timber to match house

Garry Mount MCIAT
Chartered Architectural Technologist

4A Elm Grove South
Barnham
West Sussex
PO22 0EL

Tel: 01243 850614
email : garrymount@gmail.com

Rev A Work shop omitted and garage doors added to car port. Oct 2013

REVISION

PROJECT			Proposed replacement garage at Letterbox Cottage, Norton Lane	
SUBJECT			Proposed Plans and Elevations	
SCALE 1:100	DATE June 2013	DRAWING No	2012 / 30 / 05	
DRAWN	CHECKED			
			Rev A	