



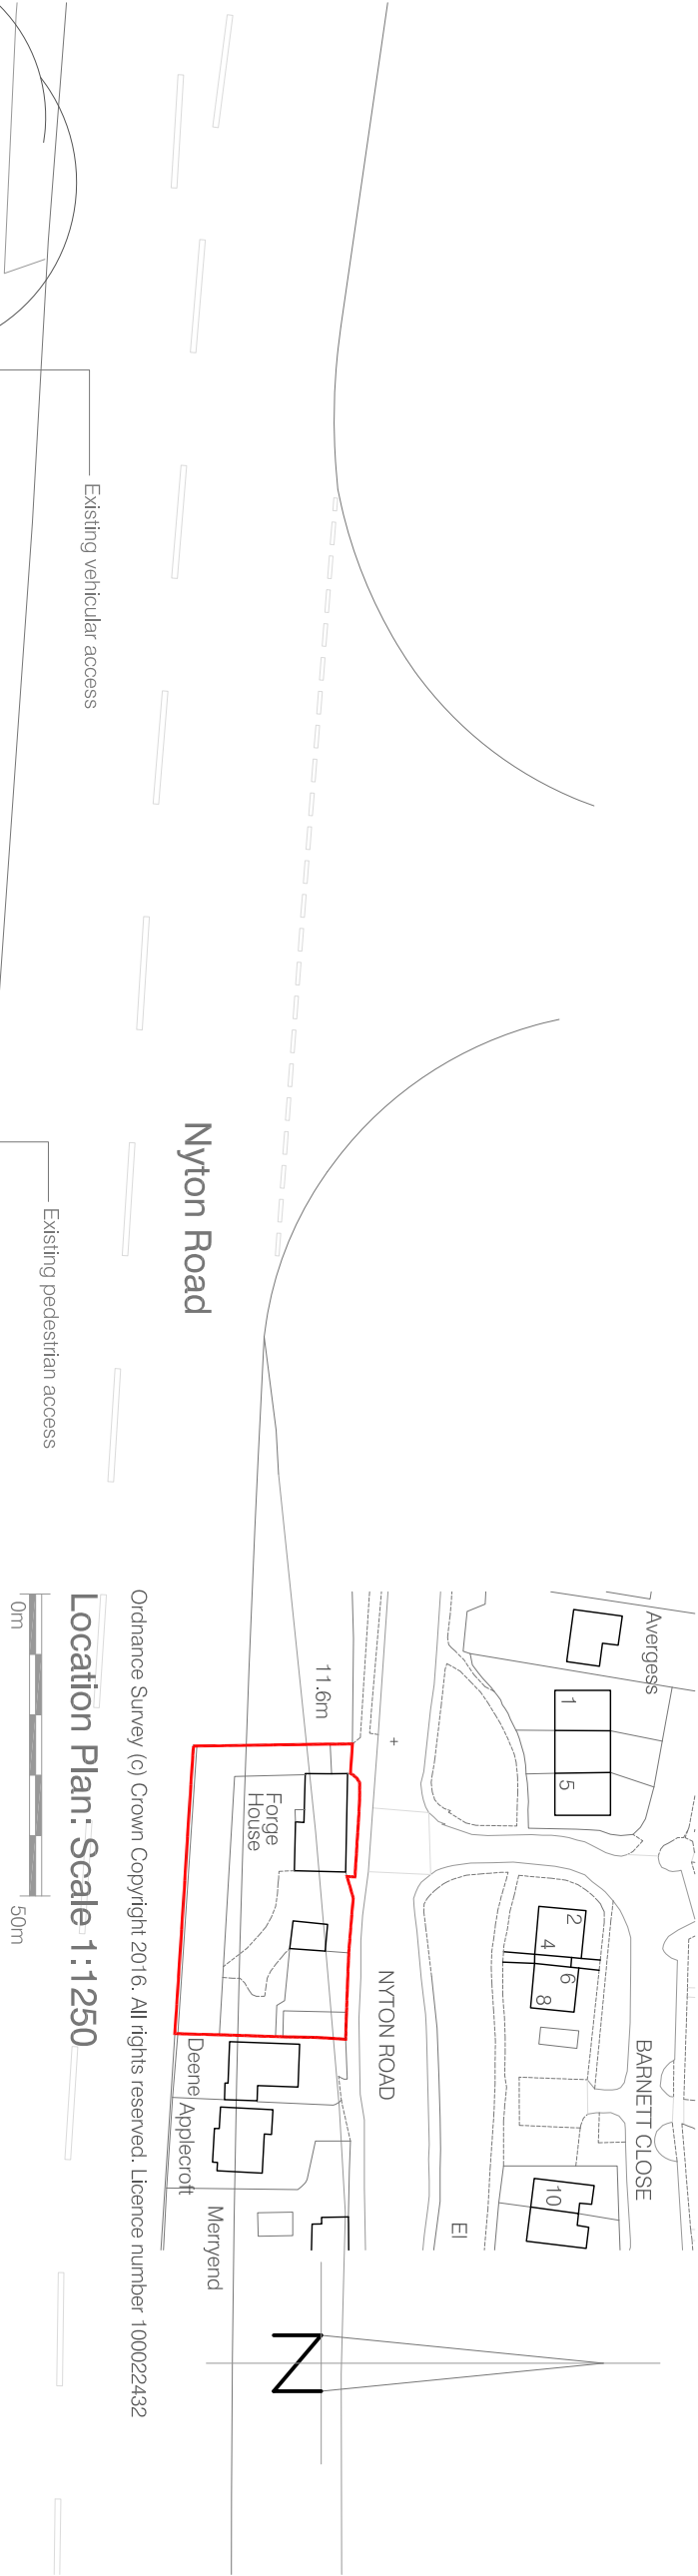

Ordnance Survey (c) Crown Copyright 2016. All rights reserved. Licence number 100022432

Location Plan: Scale 1:1250

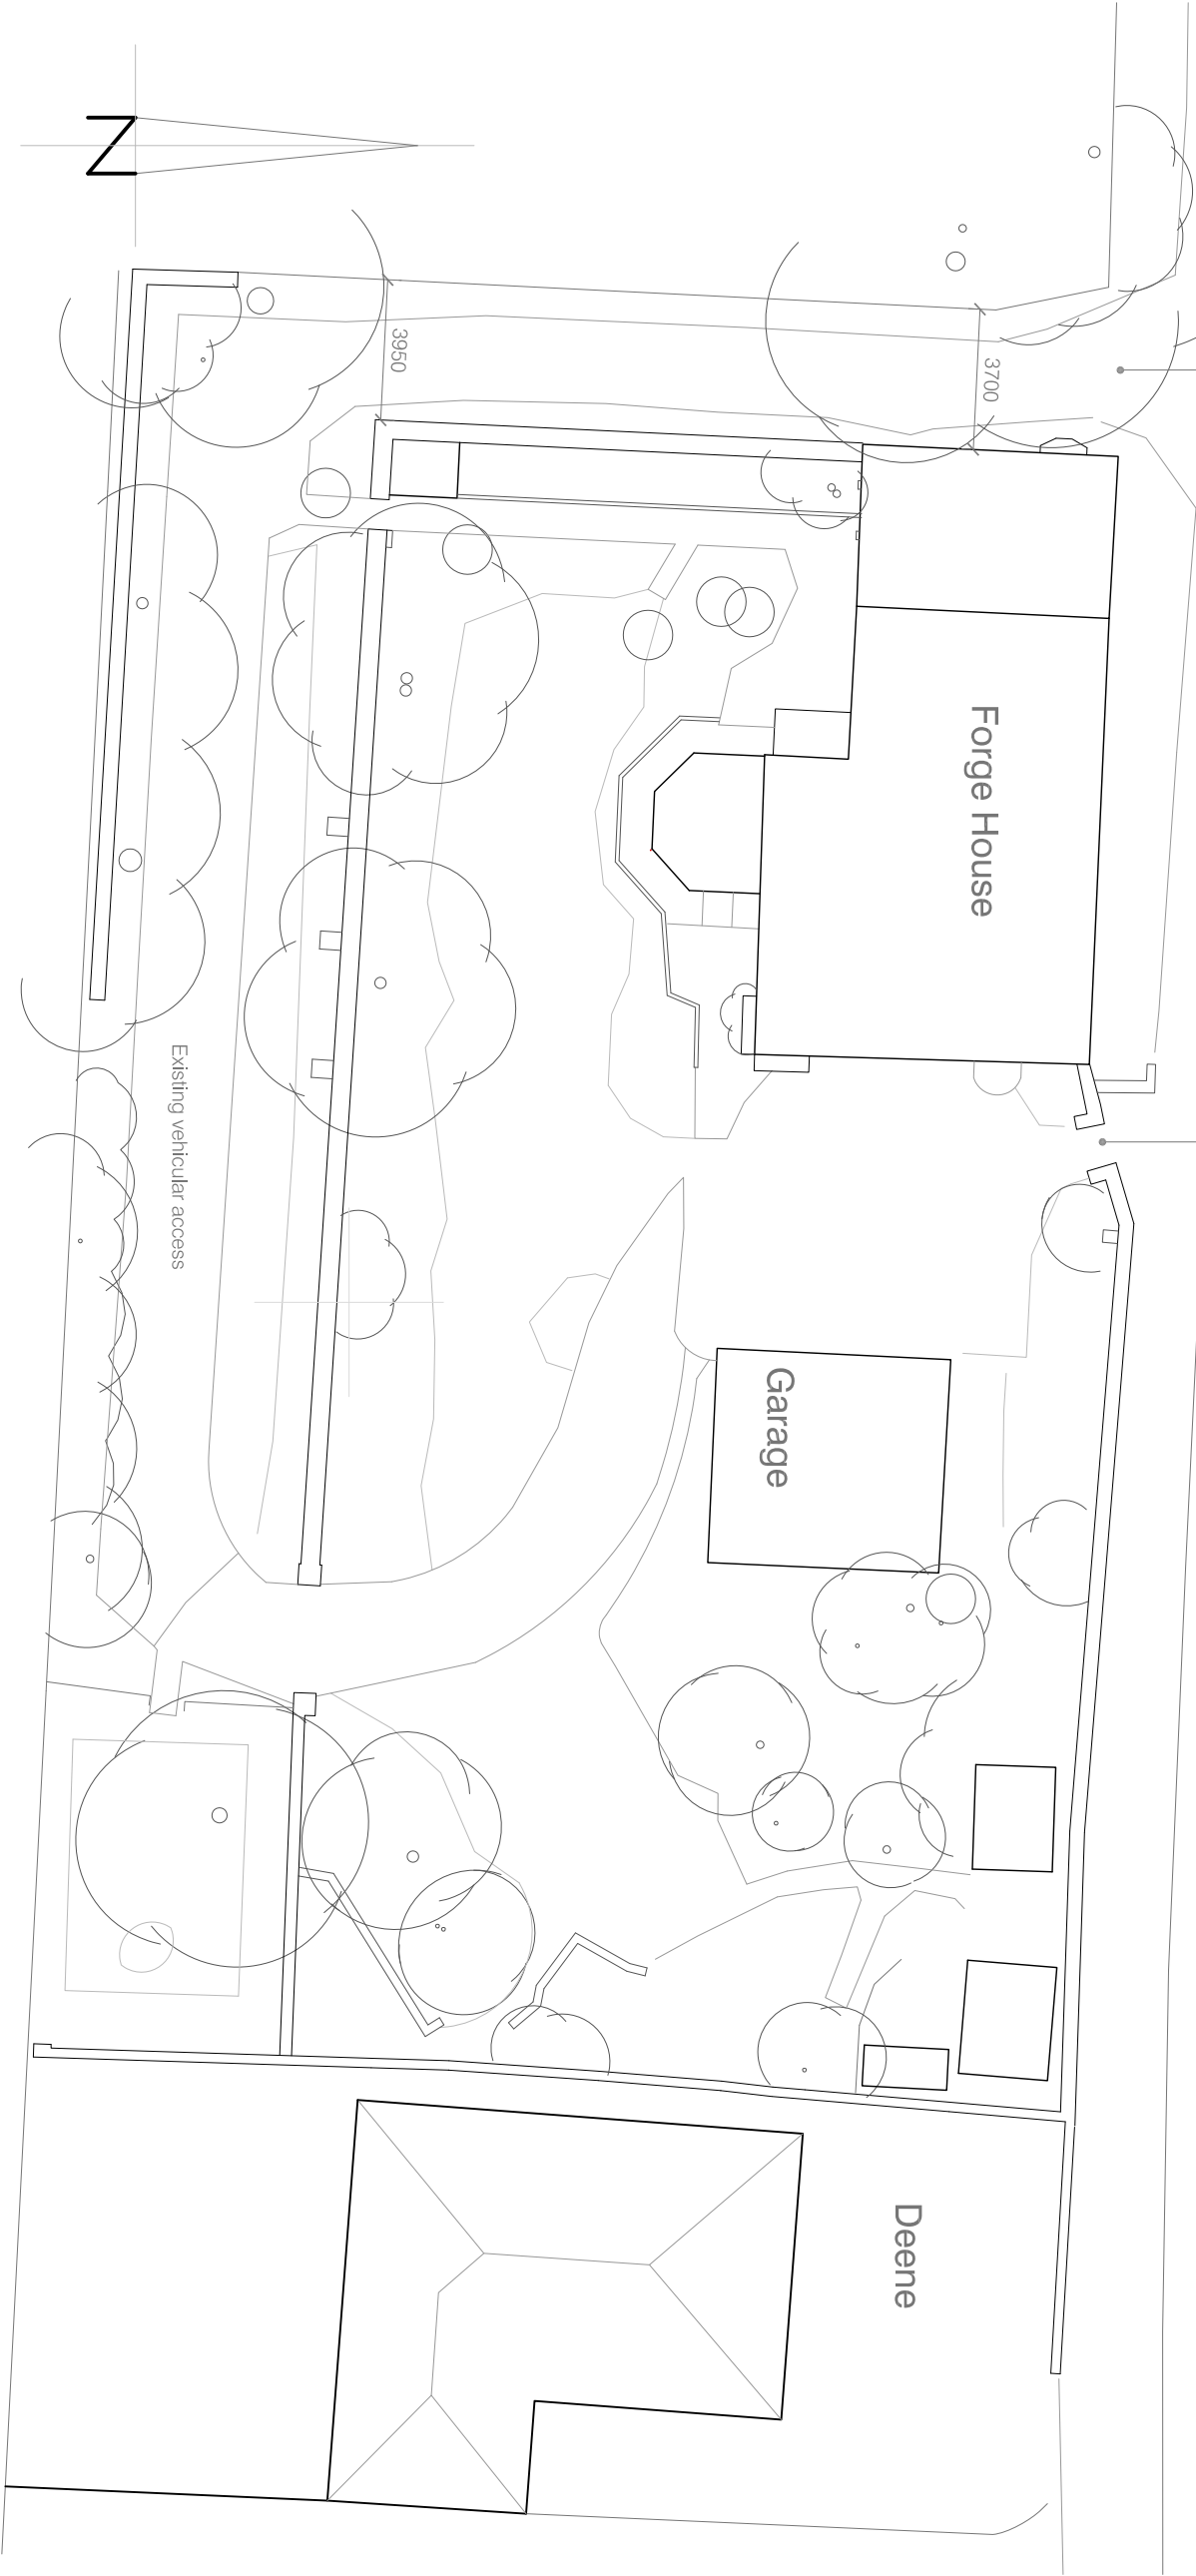

Site/Block Plan: Scale 1:200



Note:  
This drawing is based upon information  
provided by P Stubbington Land Surveys  
Limited

notes

Permission is granted to scale from this drawing for the purpose of local authority Planning Approval only. In all other cases DO NOT scale from this drawing. Please contact this office for any additional information required.

Contractors, Sub-Contractors and Suppliers are to check all relevant dimensions, levels and details of the site and any existing buildings before commencing any shop drawings or building work. Any discrepancies should be reported to this office.

This drawing must be read in conjunction with all related drawings and documents relevant to this project, including those prepared by appointed consultants, specialists and sub-consultants etc.

This drawing is the copyright of **RDV a Design**.

| revisions                    |            |
|------------------------------|------------|
| A dimensions and notes added | 24/04/2017 |
| B planning                   | 25/10/2017 |

RDV a Design

9 Oak End | Arundel | West Sussex  
Tel: 01903 884013

|         |                        |  |
|---------|------------------------|--|
| project | Forge House            |  |
|         | Nyton Road             |  |
|         | Eastergate West Sussex |  |

drawing

Location and Site Plans

As Existing

| scale              | date       | rev |
|--------------------|------------|-----|
| 1:200, 1:1250 @ A3 | March 2017 |     |
| job no             | drawing no |     |
| 16078              | 00.02      | B   |