


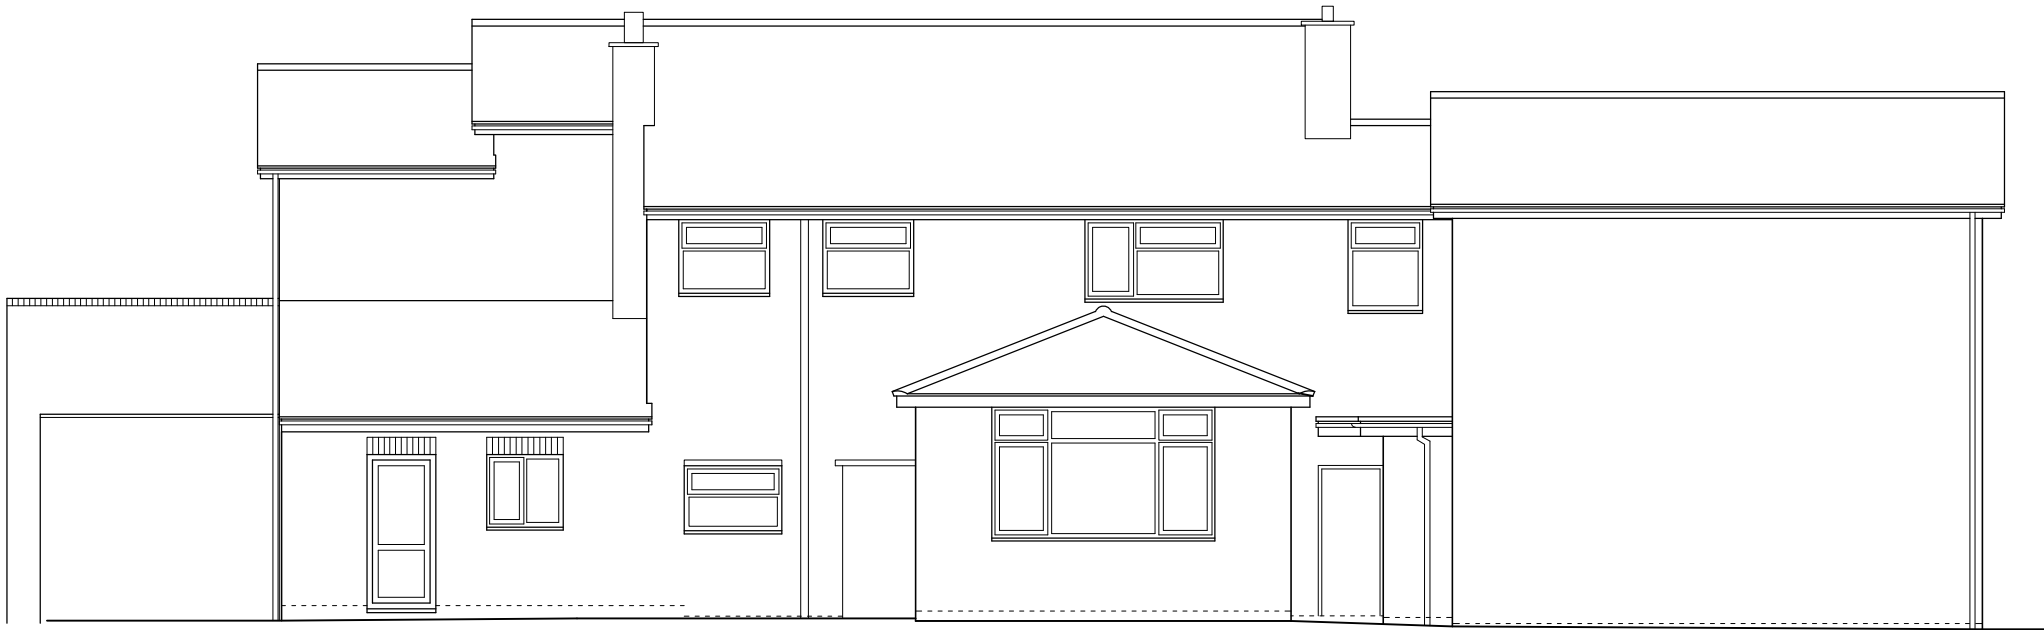


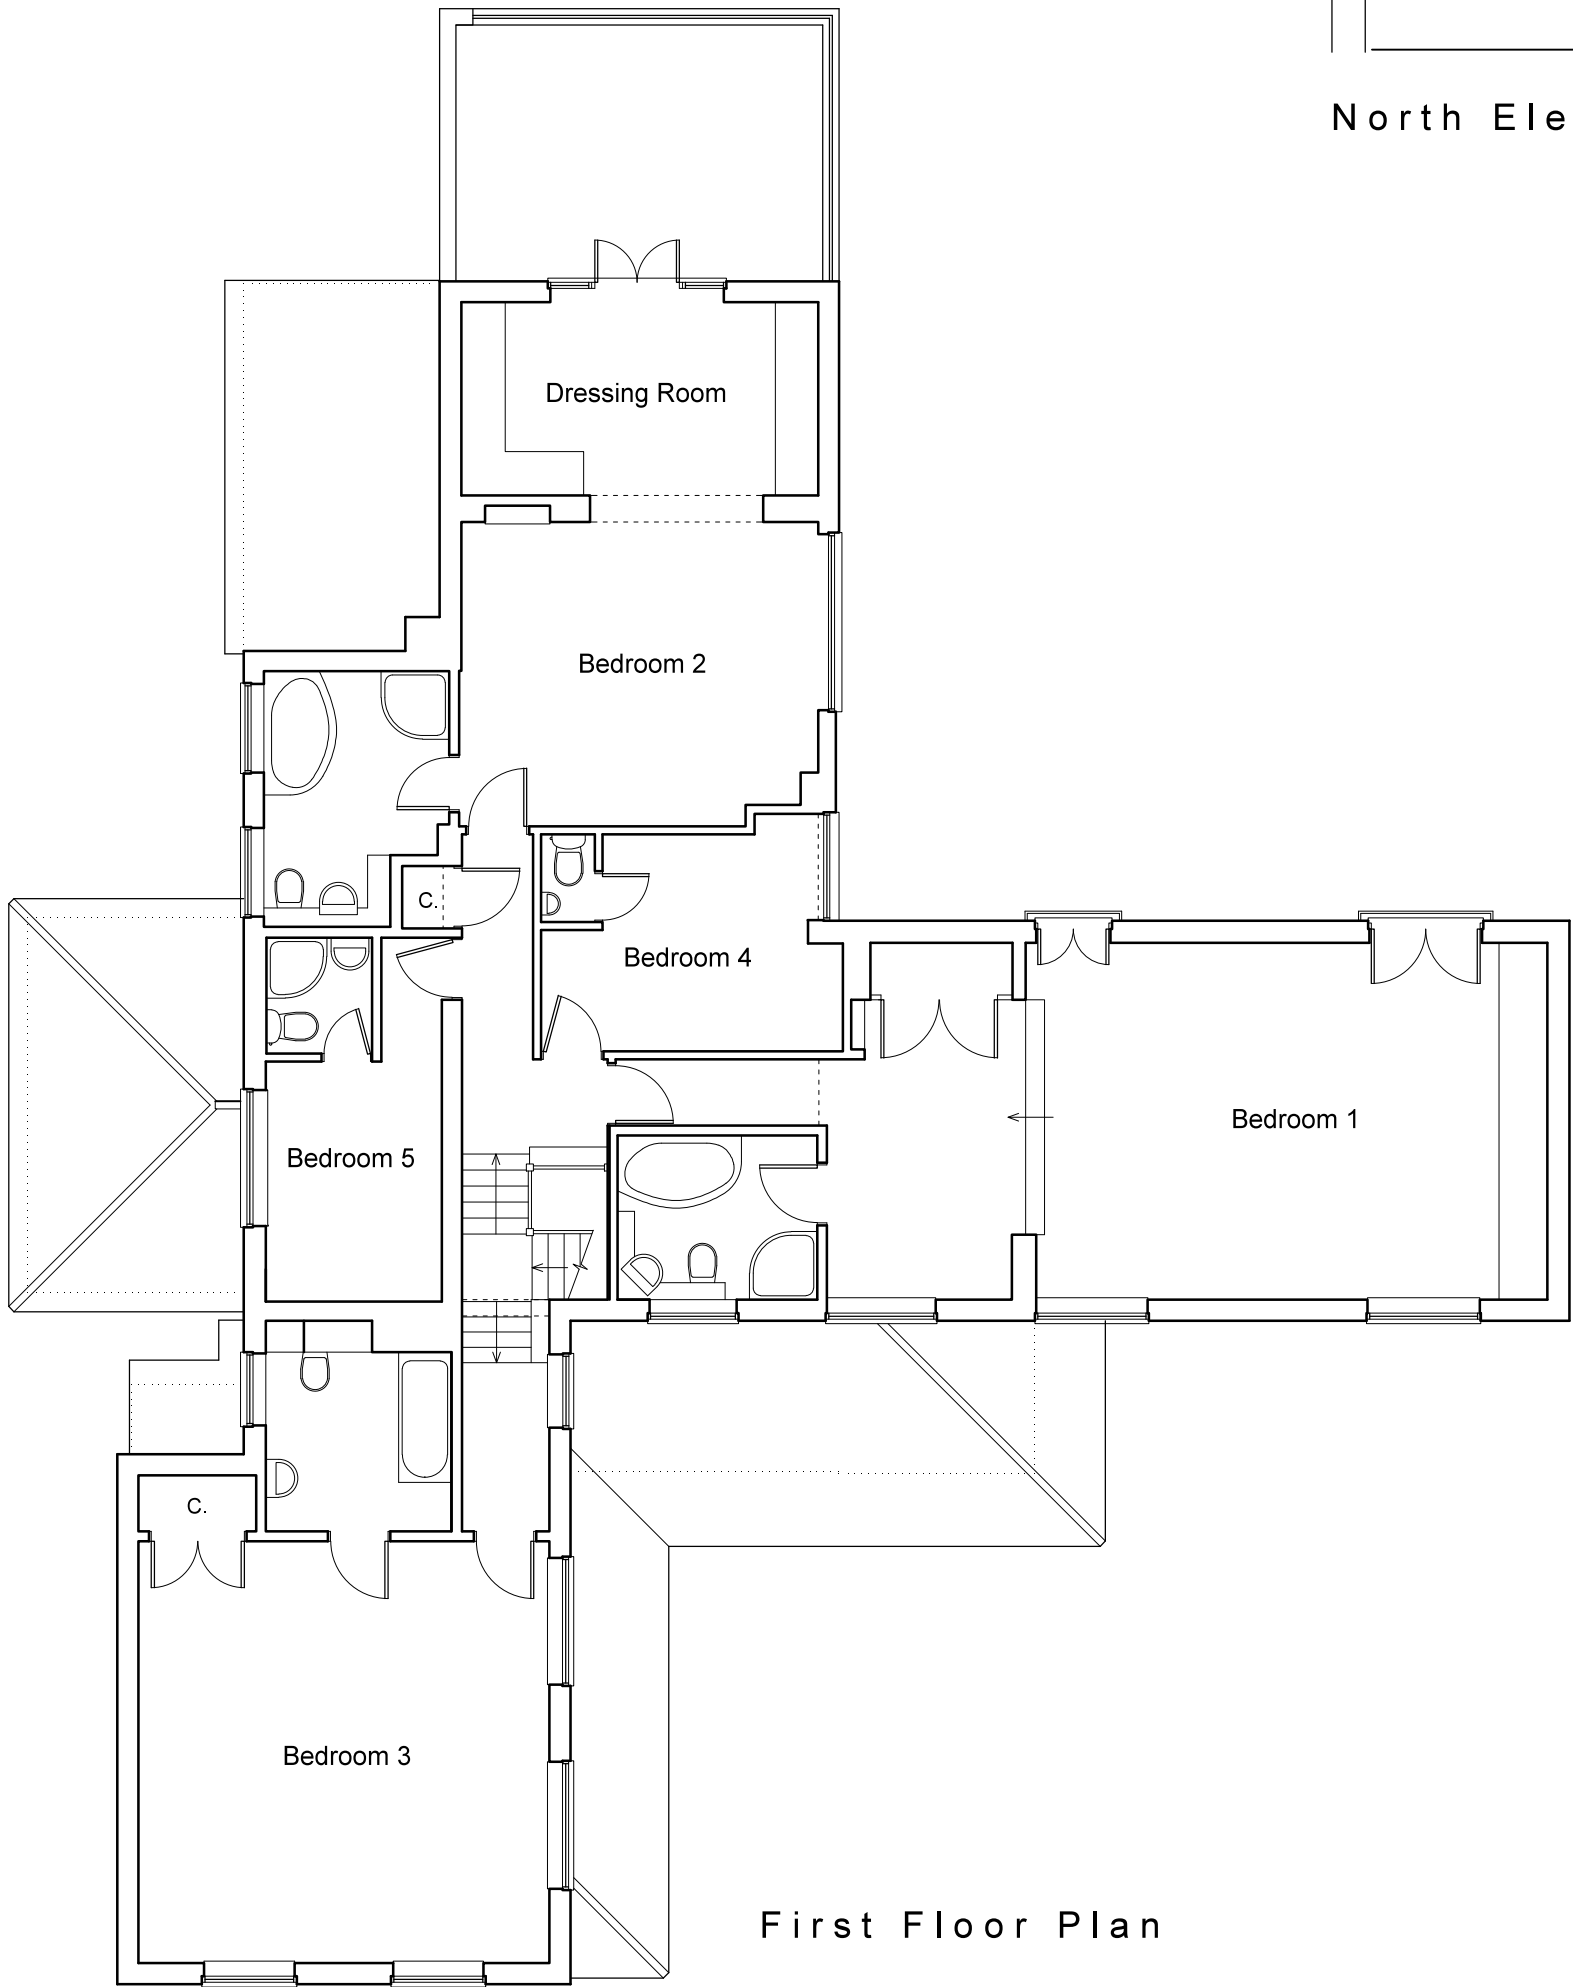


North Elevation

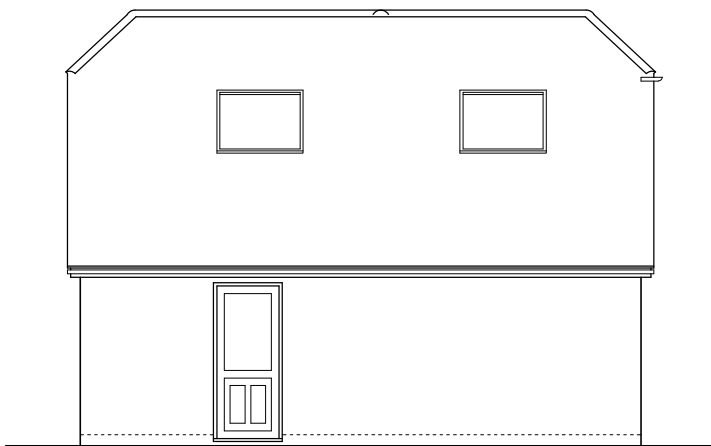


First Floor Plan

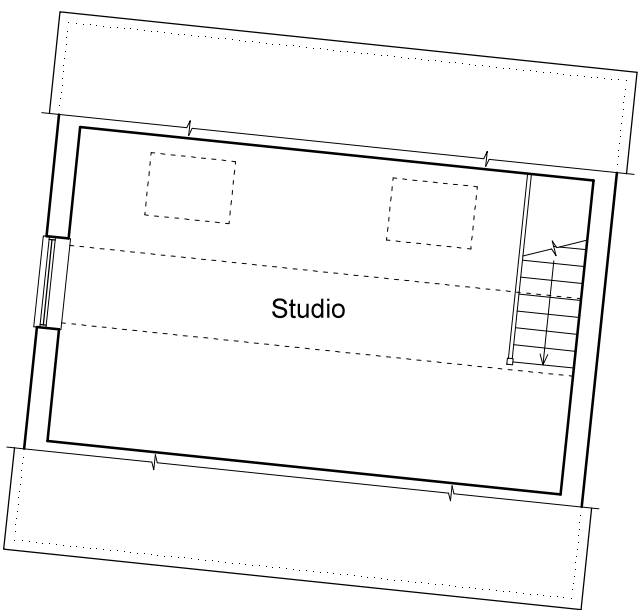


East Elevation

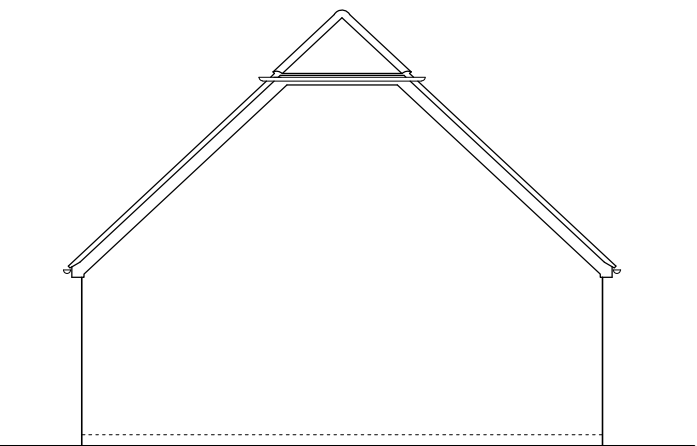

South Elevation

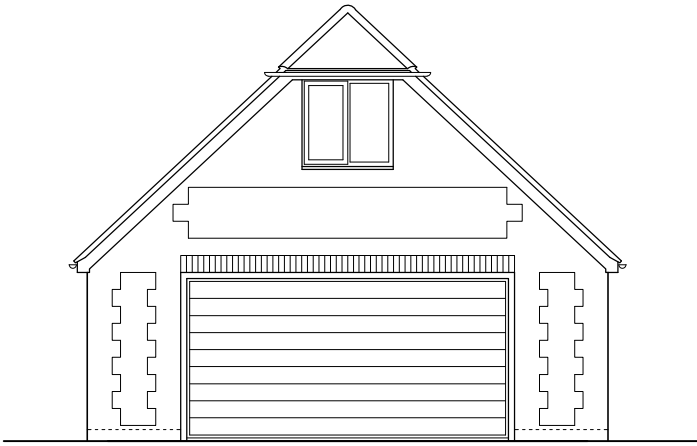

North Elevation
Garage

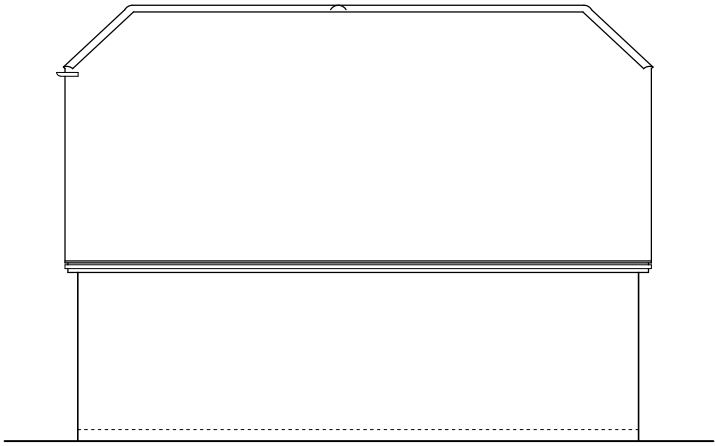

West Elevation

0 1 2 3 4 metres

Architectura
Architectural Design & Drawing Service

Proposed Extensions and Alterations
at Long Acre, Little Heath Road, Fontwell
for Mr and Mrs G Devenish
Drawing S02 May 2018 Scale 1:100 @ A2
Survey Drawing - First Floor Plan & Elevations