




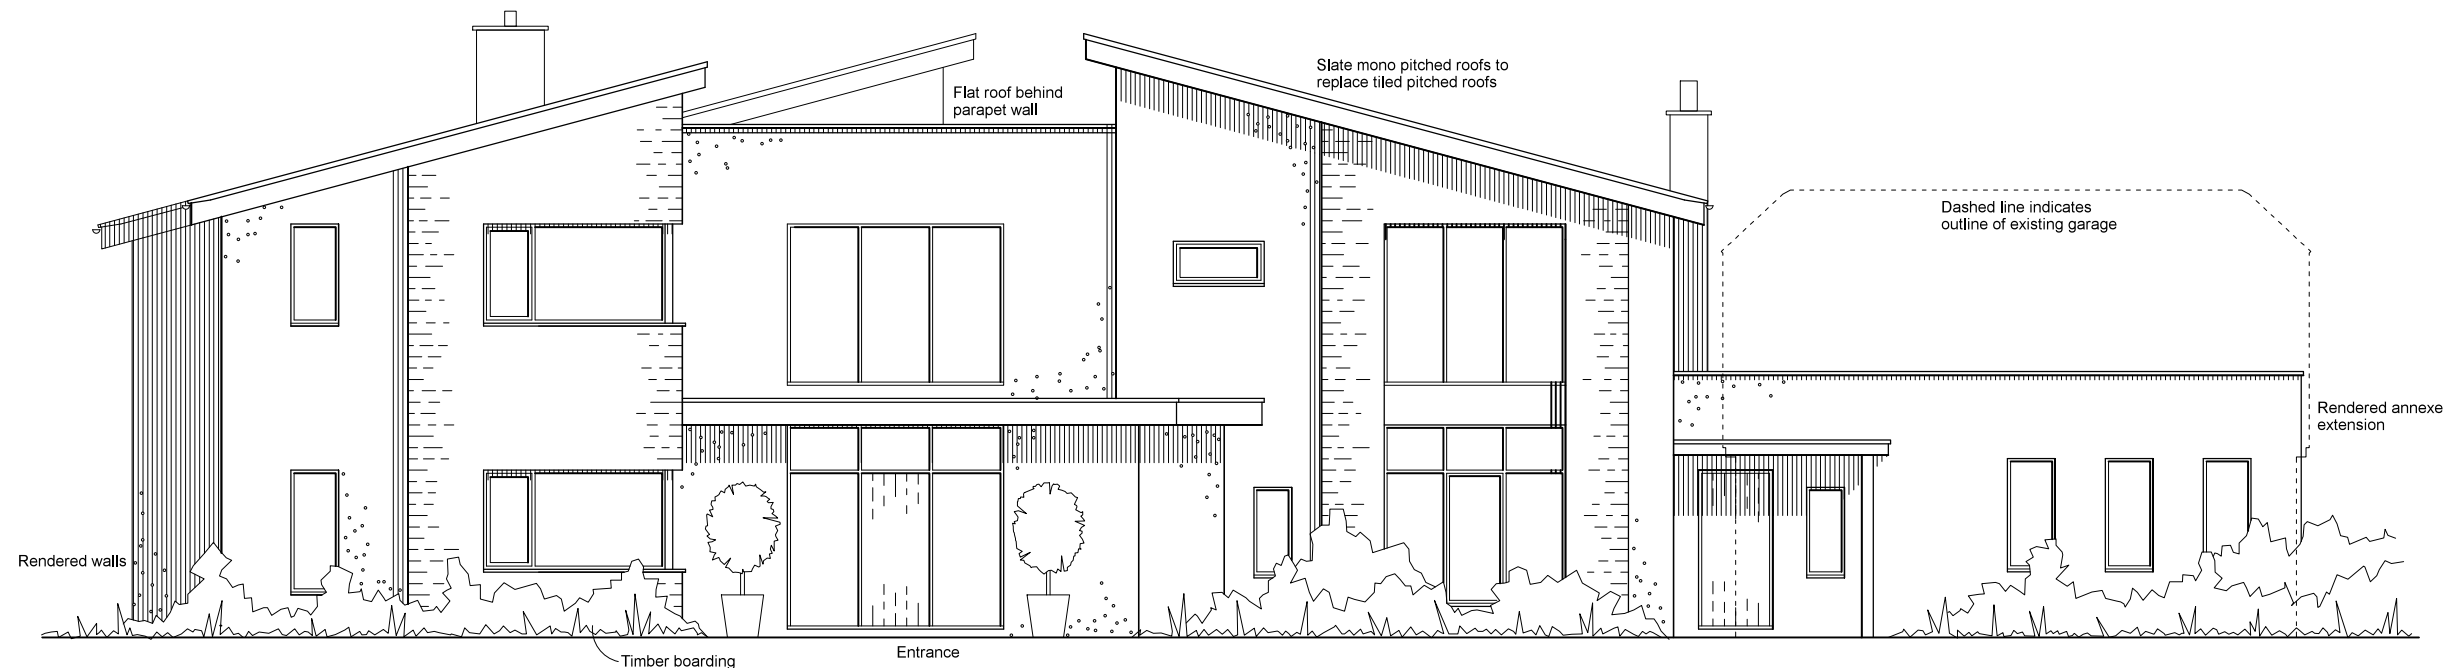

West Elevation

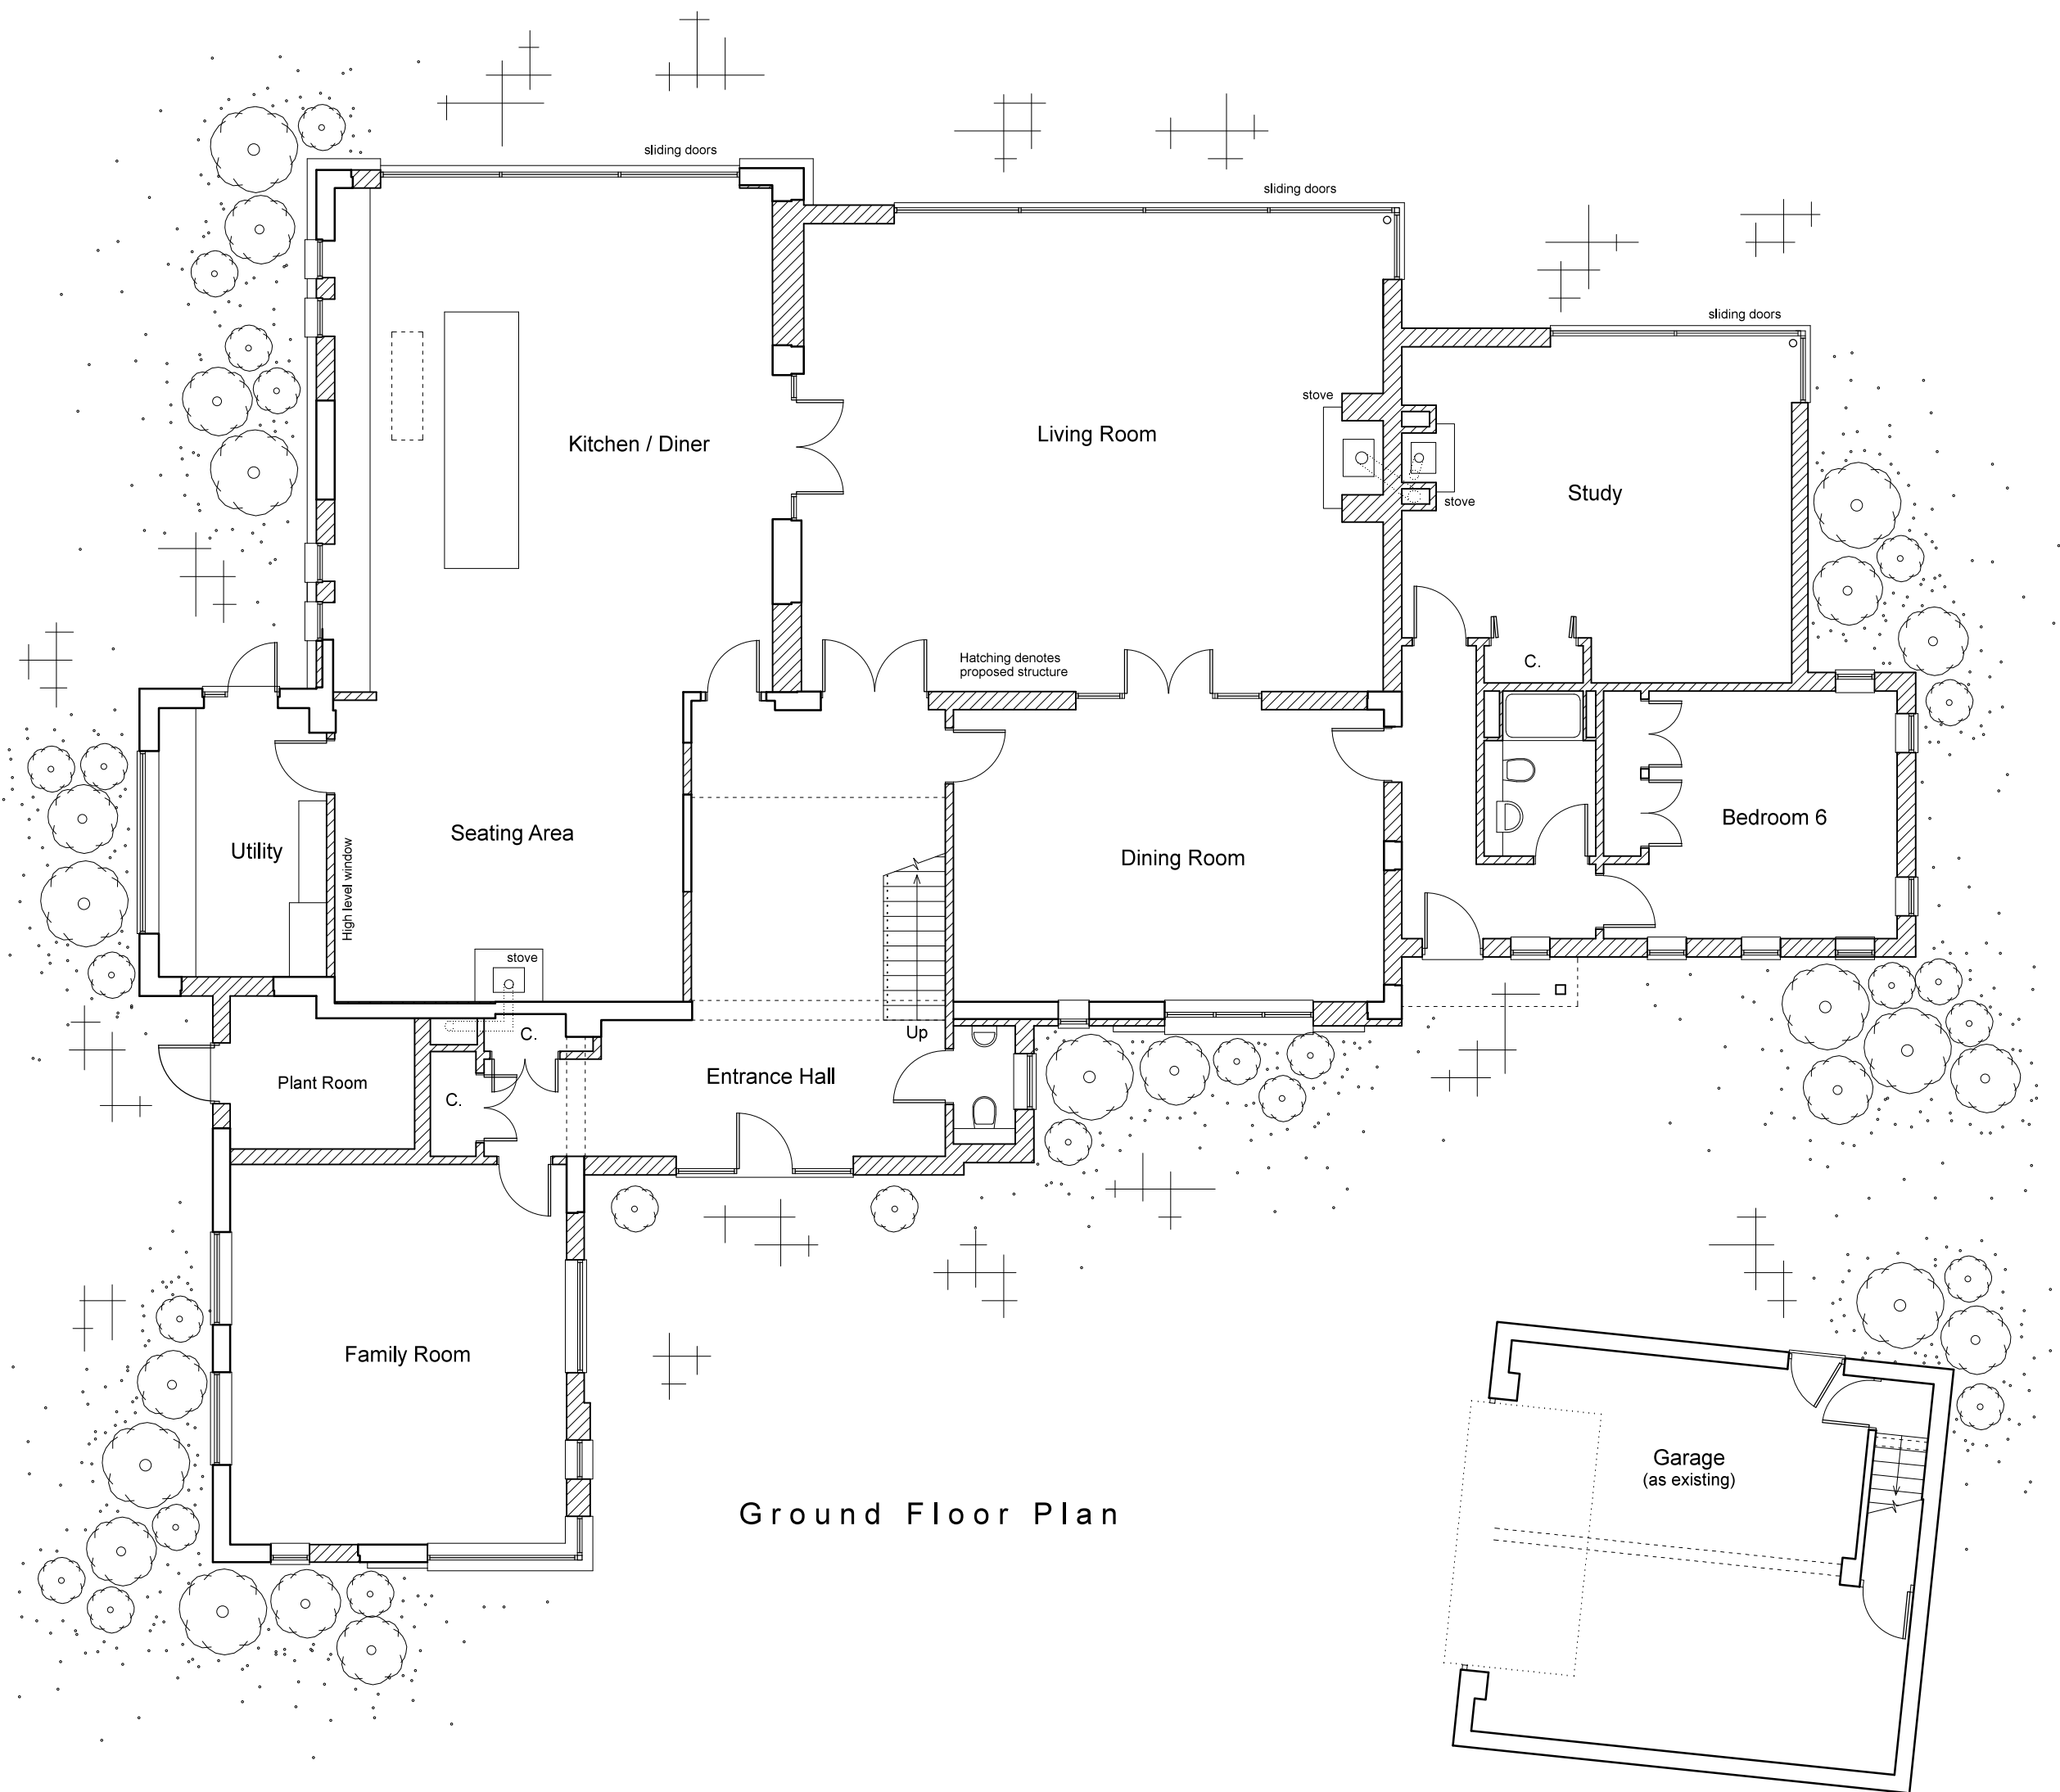

Ground Floor Plan

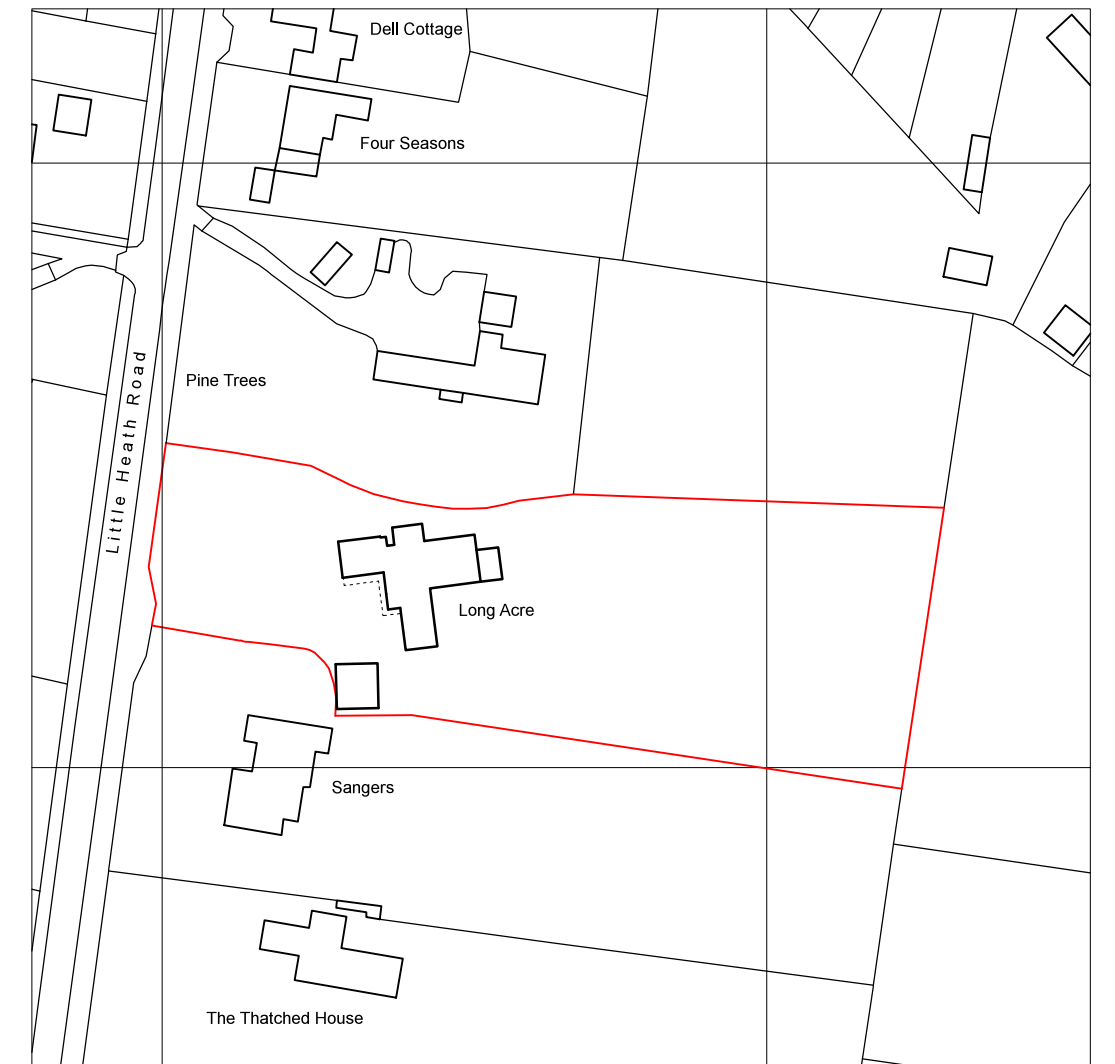

Location Plan
Scale 1:1250

0 5 10 20 metres

Serial Number 148124
© Crown Copyright and database right 2018
Ordnance Survey License: 100048657
Reproduction in whole or part is prohibited
without the prior permission of Ordnance Survey



0 1 2 3 4 metres

Architectura
Architectural Design & Drawing Service

Proposed Extensions and Alterations
at Long Acre, Little Heath Road, Fontwell
for Mr and Mrs G Devenish

Drawing P01a October 2018 Scale 1:100 & 1:1250 @ A2
Planning Drawing - Ground Floor Plan, Elevation & Location Plan