



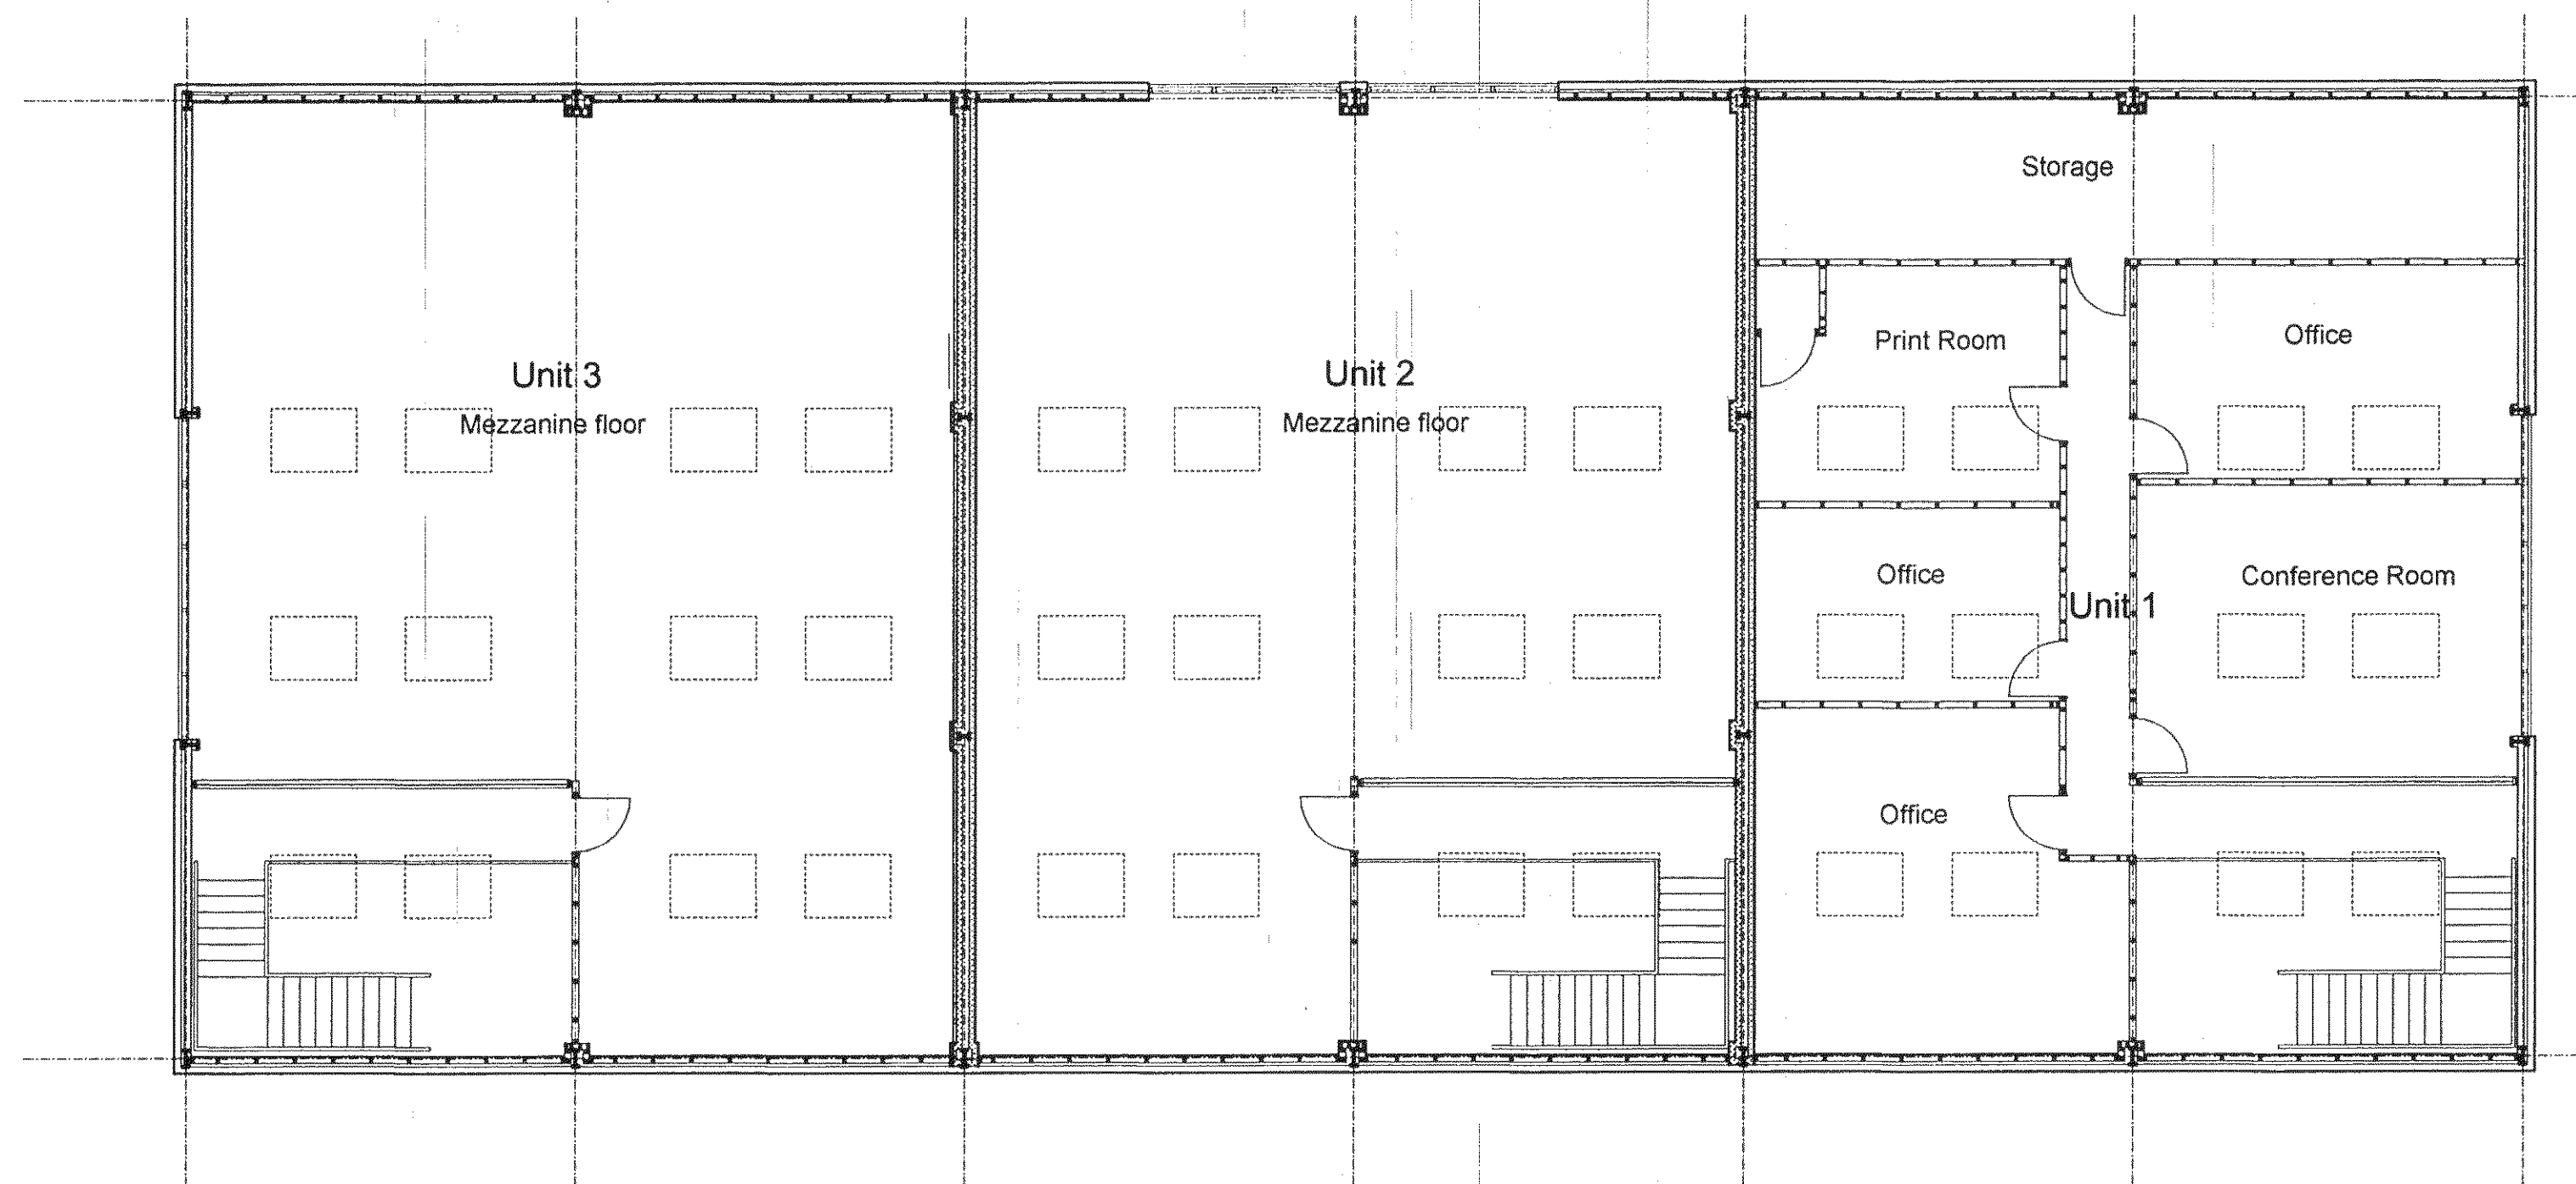

First Floor

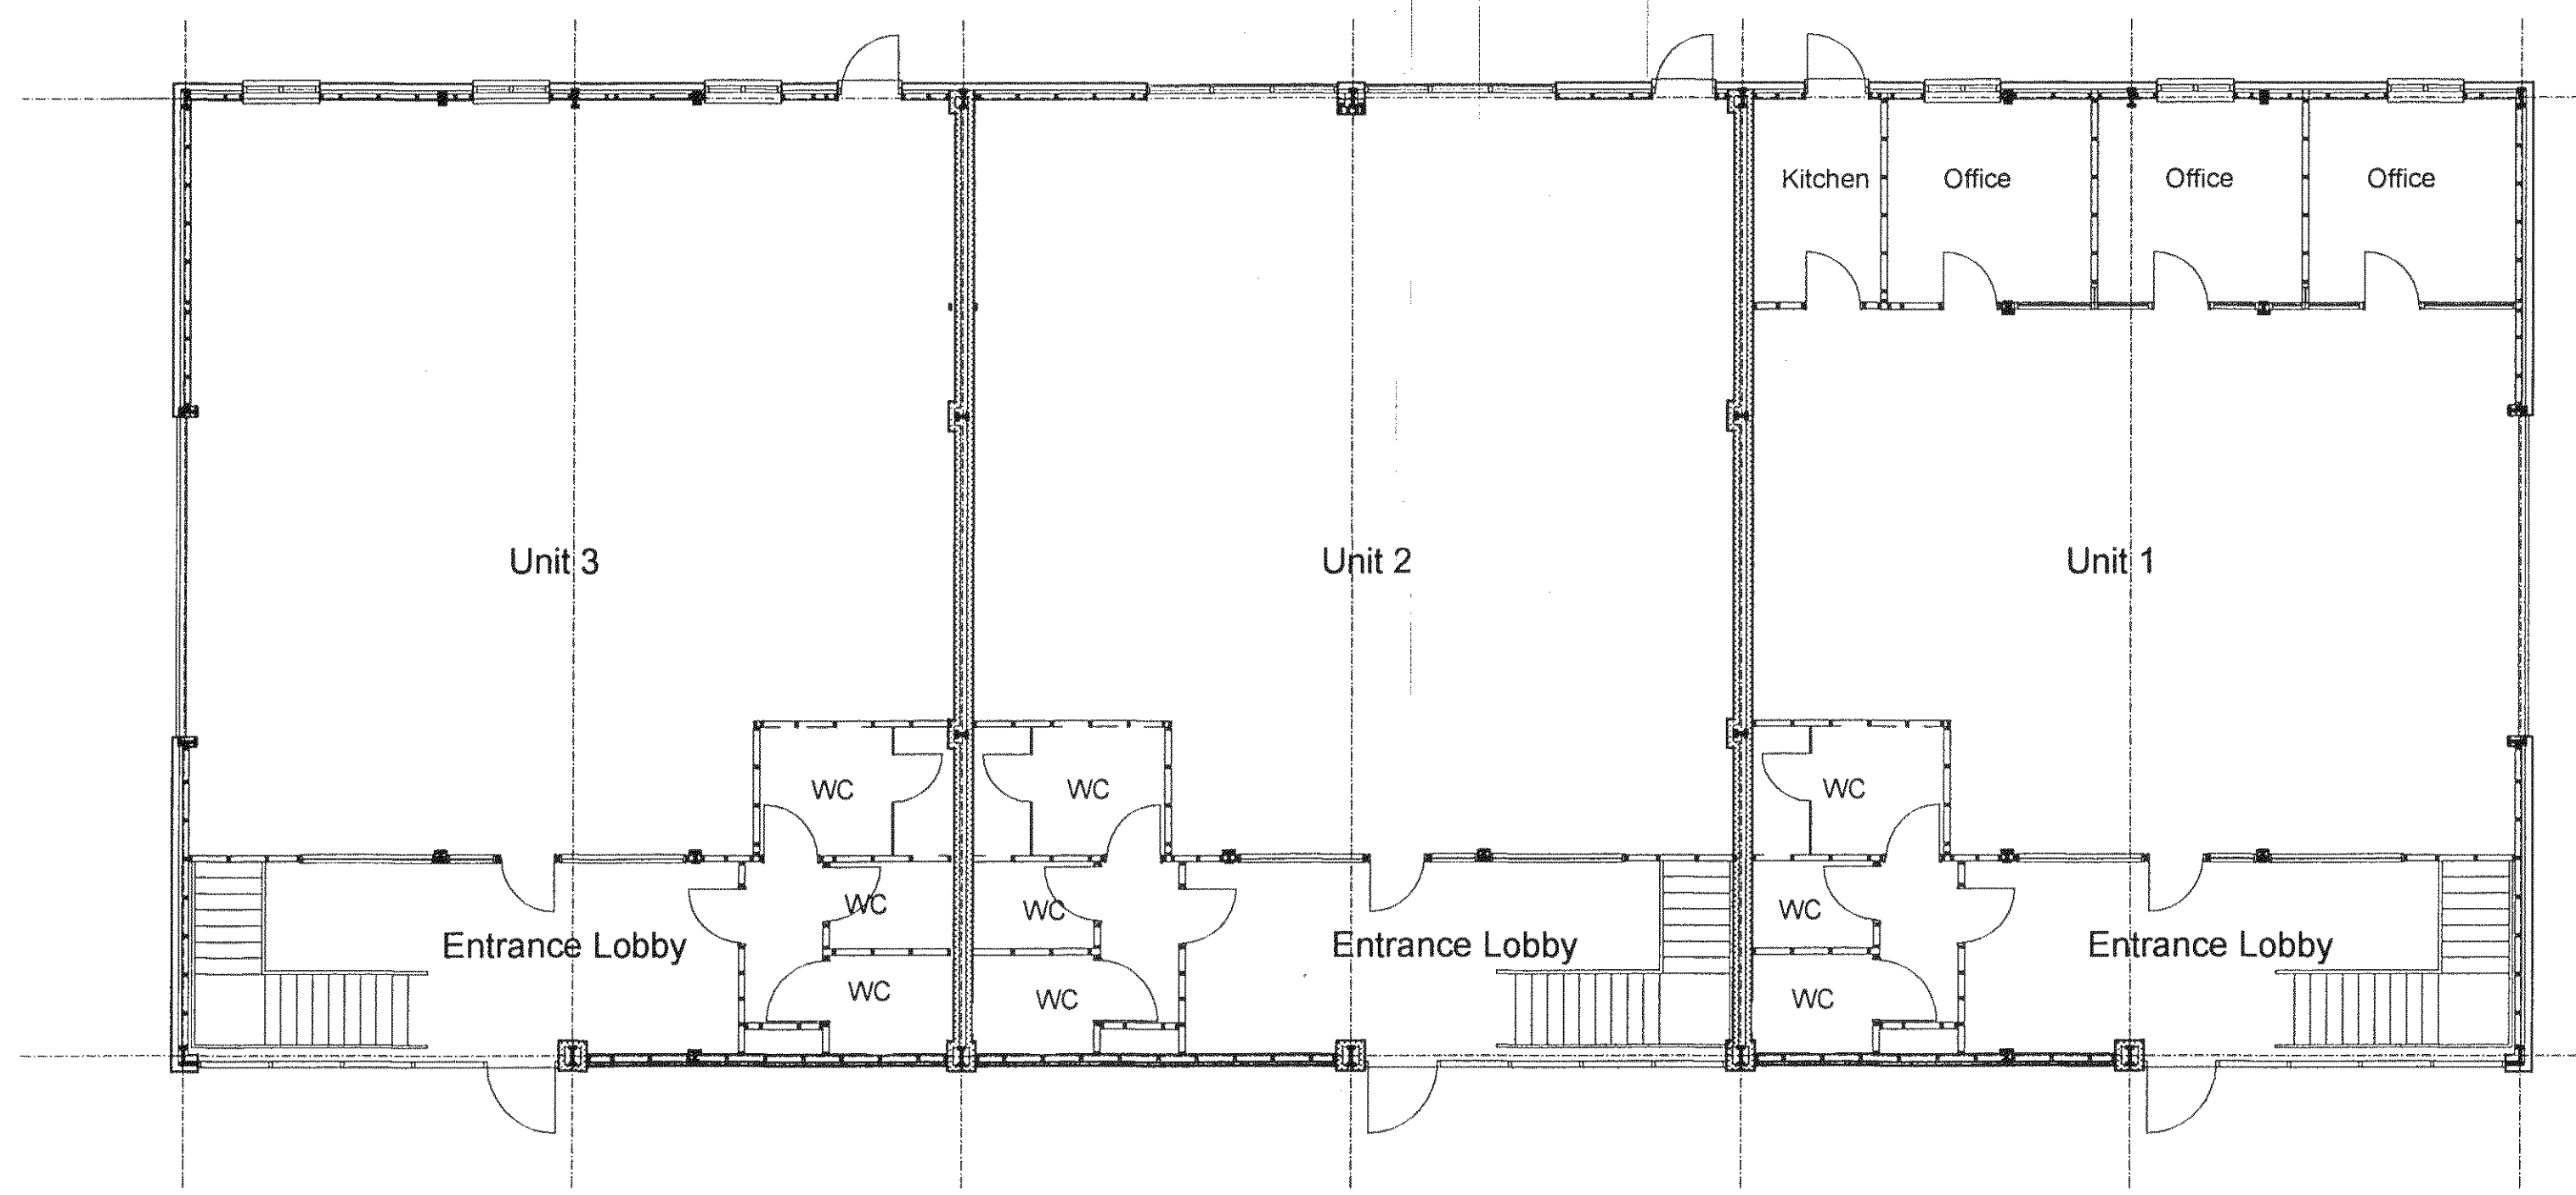

Ground Floor

Garry Mount MCIAT
Chartered Architectural Technologist

4A Elm Grove South
Barnham
West Sussex
PO22 0EL

Tel: 01243 850614
email : garrymount@gmail.com

REVISION

Project			Conversion of existing barn at New House Farm, Norton Lane, Aldingbourne	
Drawing			Floor Plans	
scale	1:100	Date	Jan 2014	Drawing No 11 / 53 / 20
Drawn		Checked		