




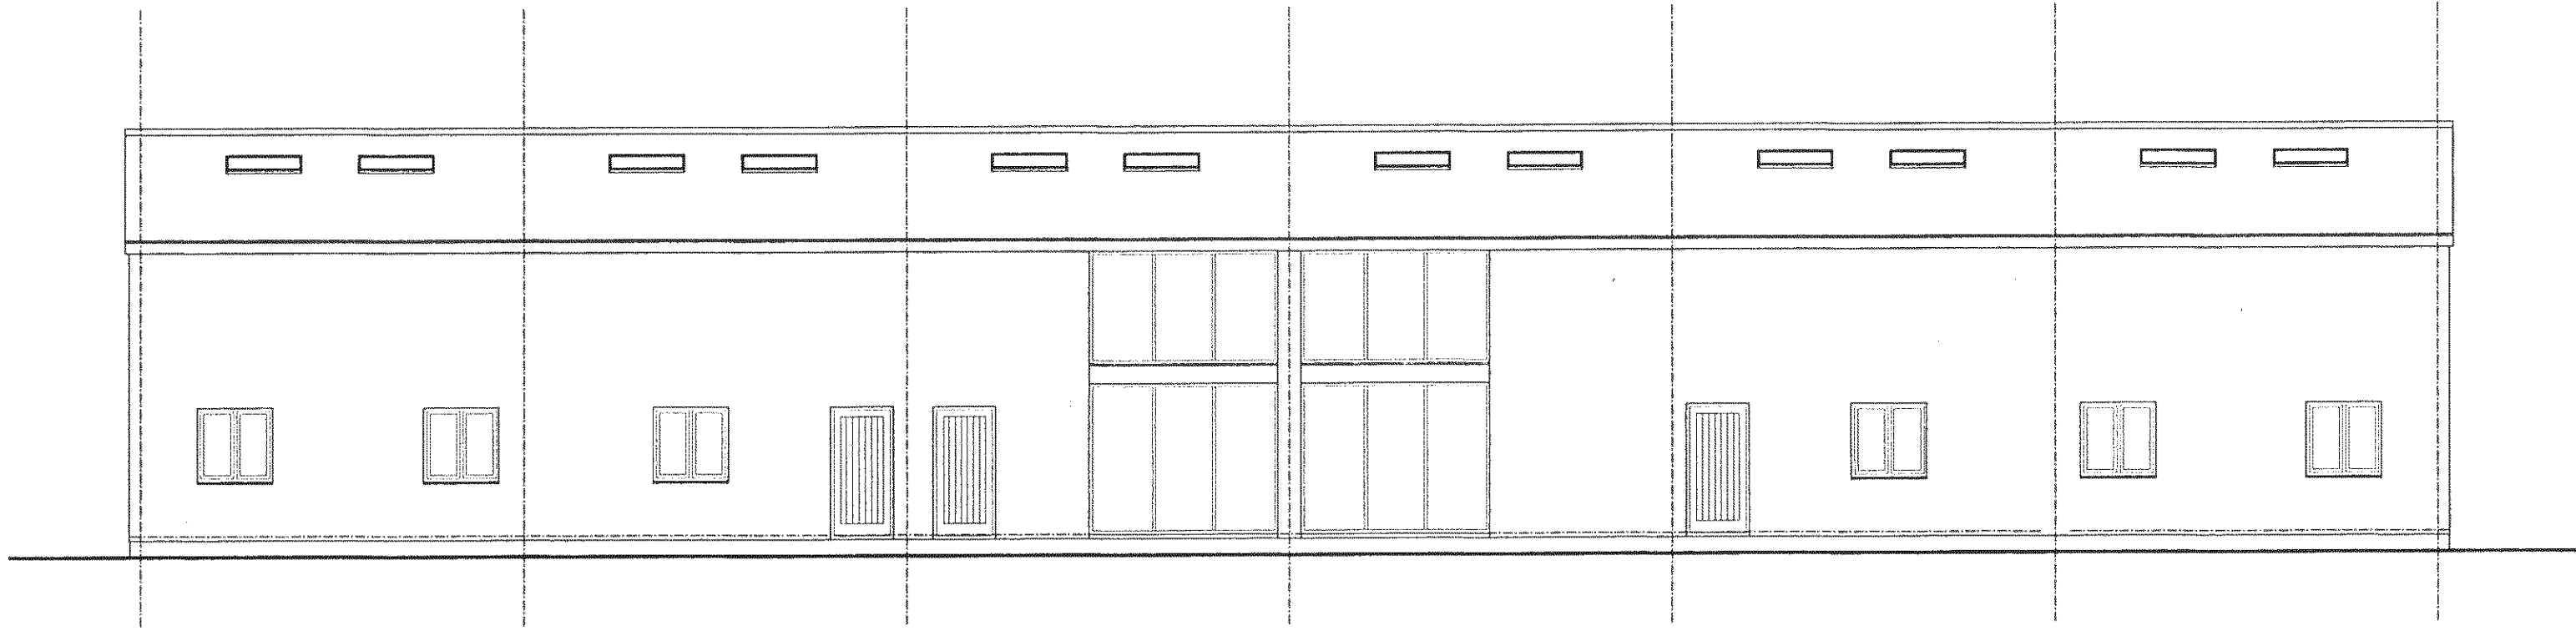


West Elevation

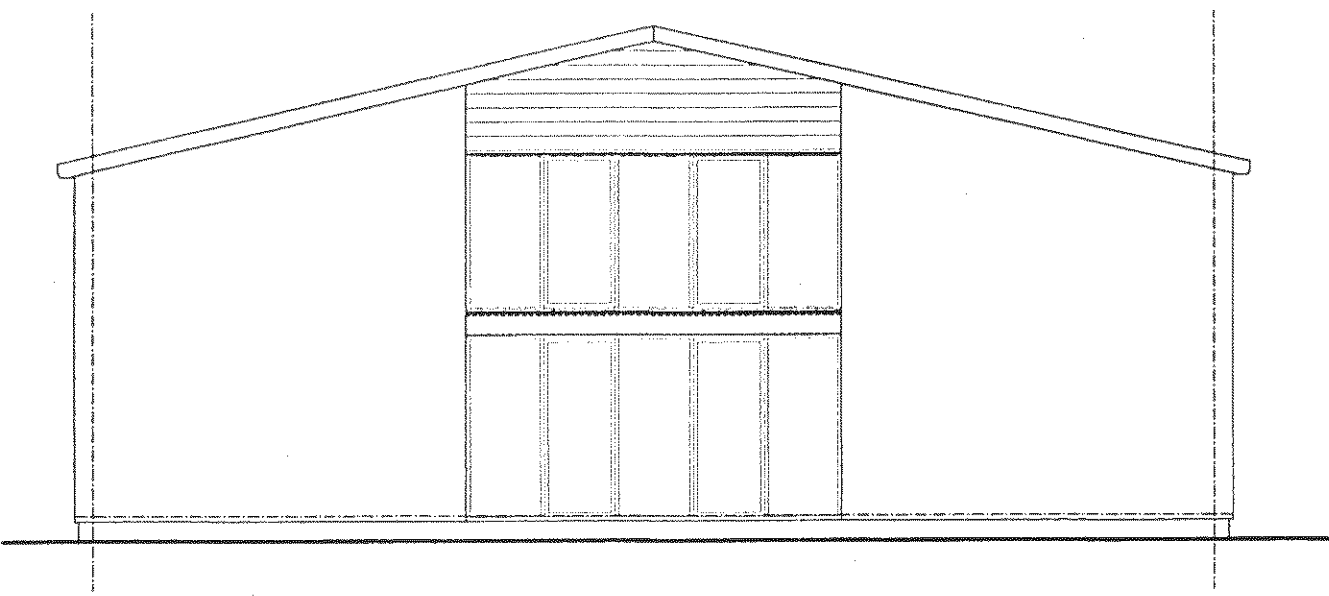

South Elevation

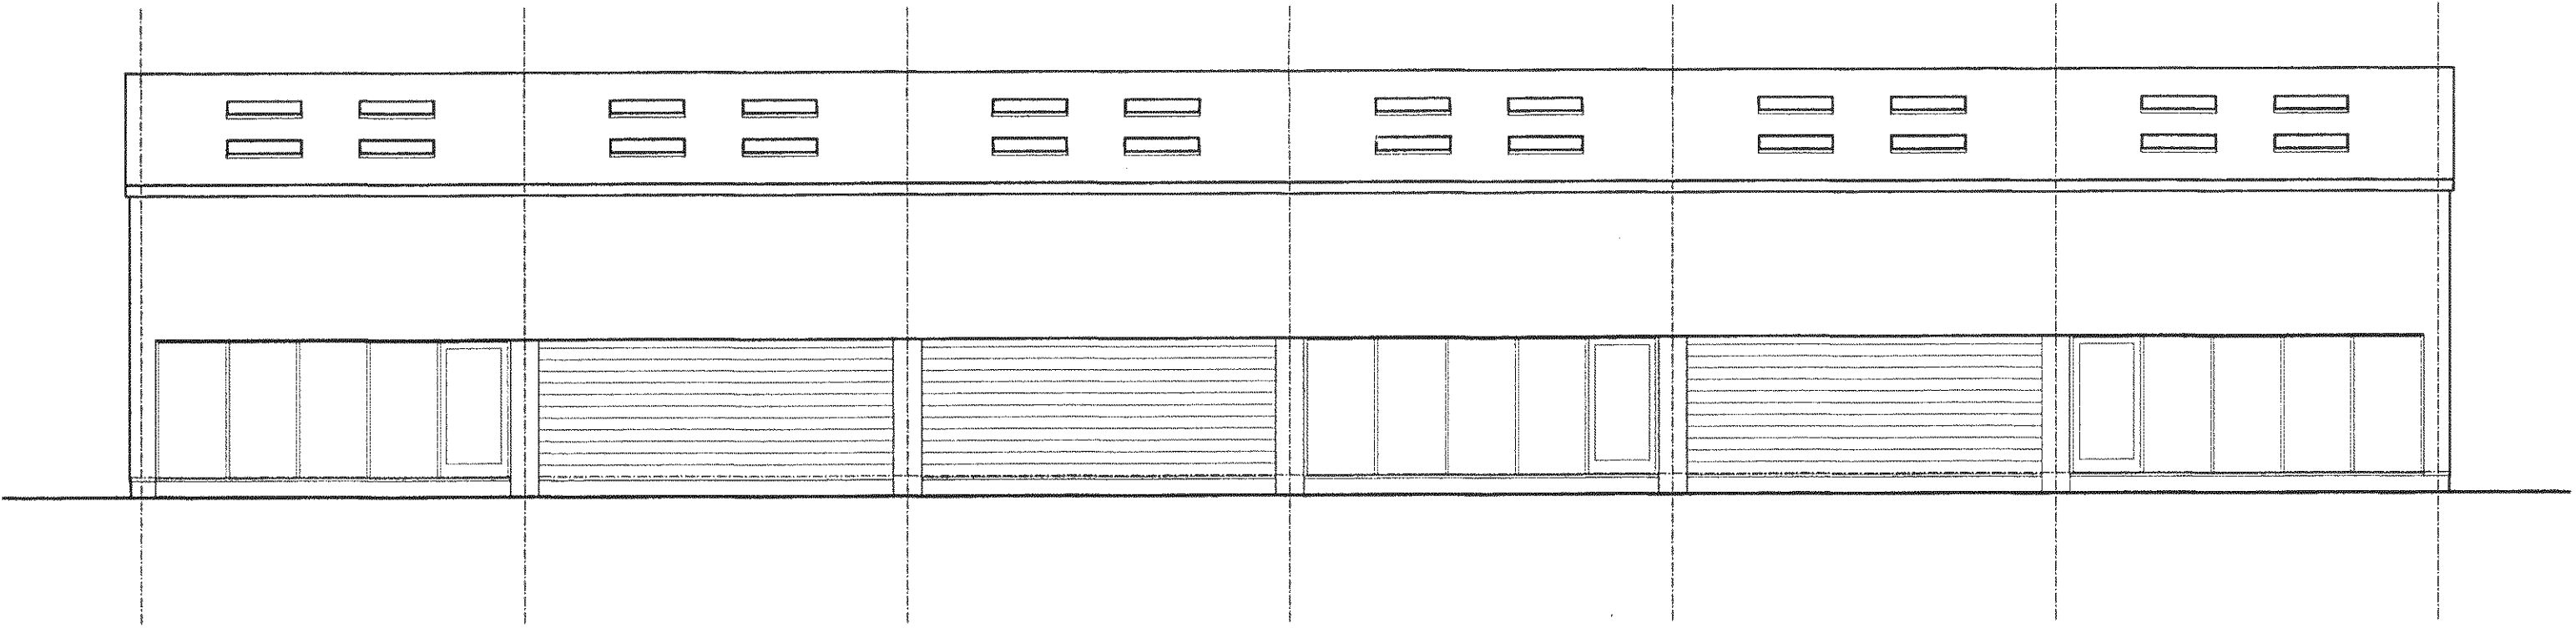

East Elevation

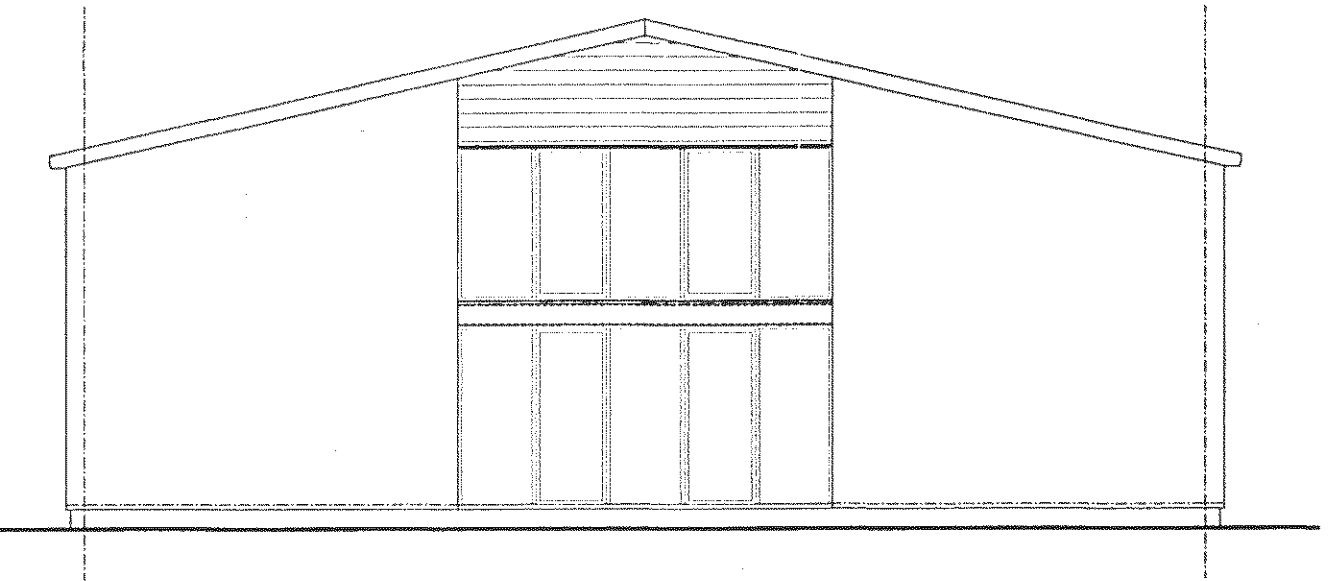

North Elevation

Garry Mount MCIAT
Chartered Architectural Technologist

4A Elm Grove South
Barnham
West Sussex
PO22 0EL

Tel: 01243 850614
email : garrymount@gmail.com

REVISION			
Project		Conversion of existing barn at New House Farm, Norton Lane, Aldingbourne	
Drawing		Elevations	
scale	Date	Drawing No 11 / 53 / 21	
1:100	Jan 2014		
Drawn	Checked		