
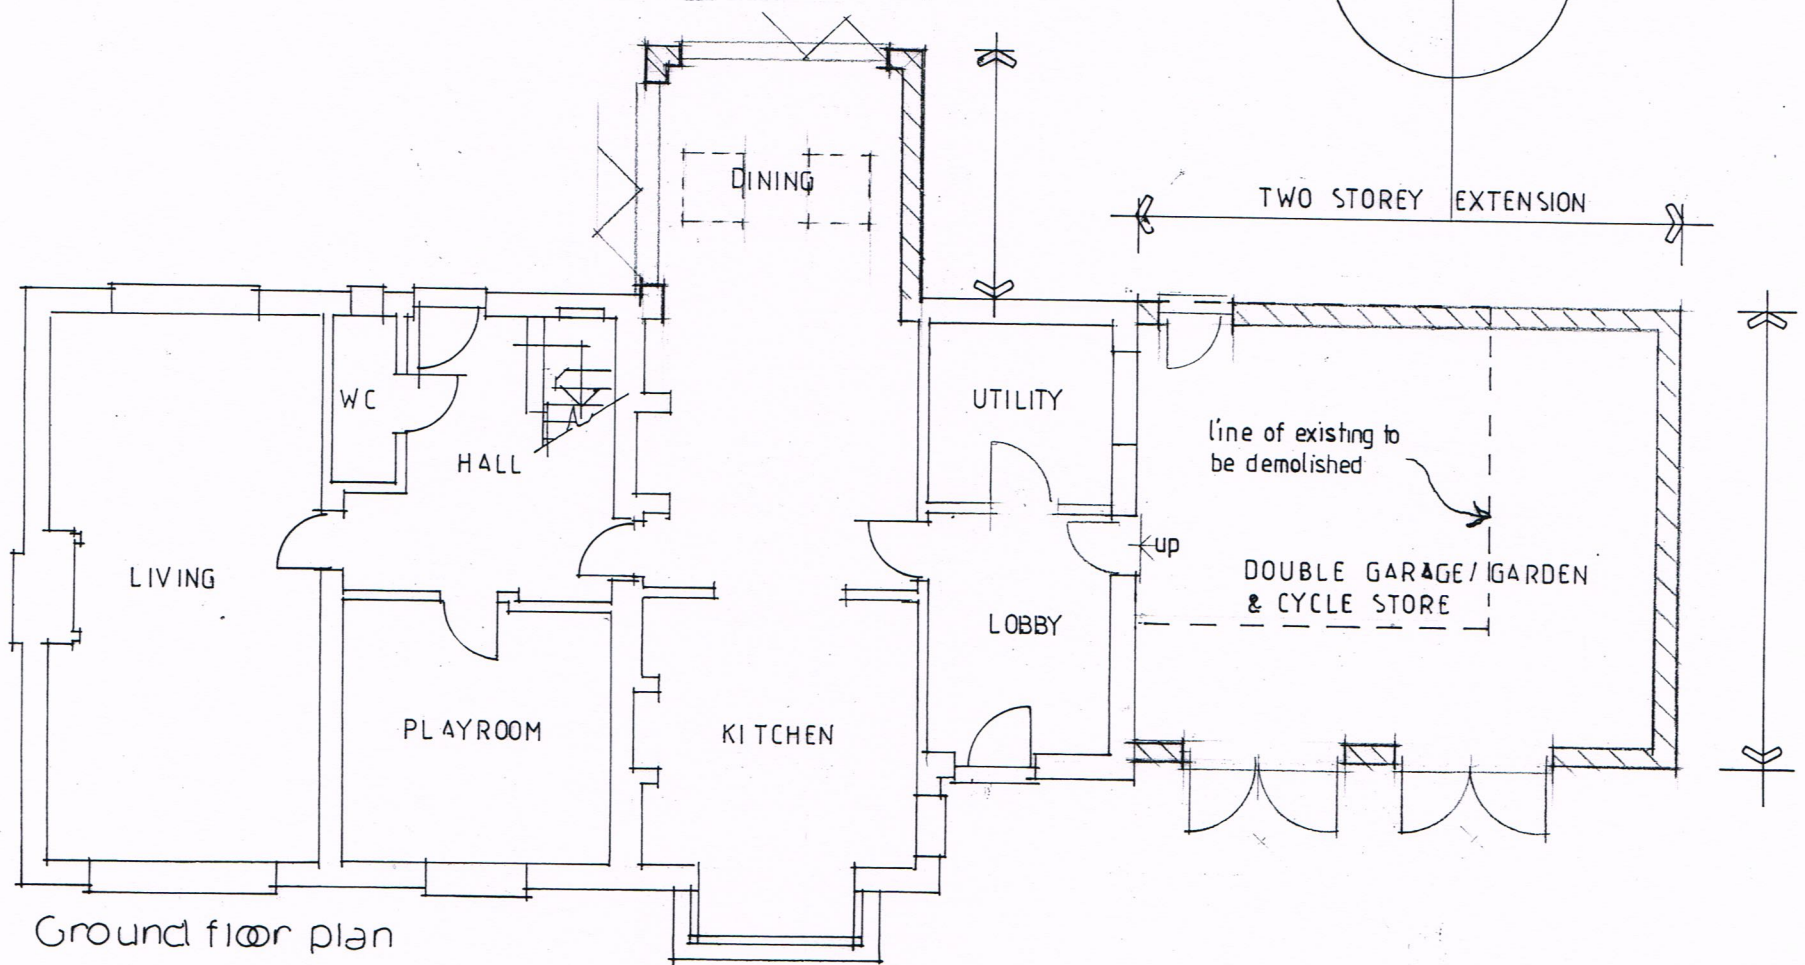


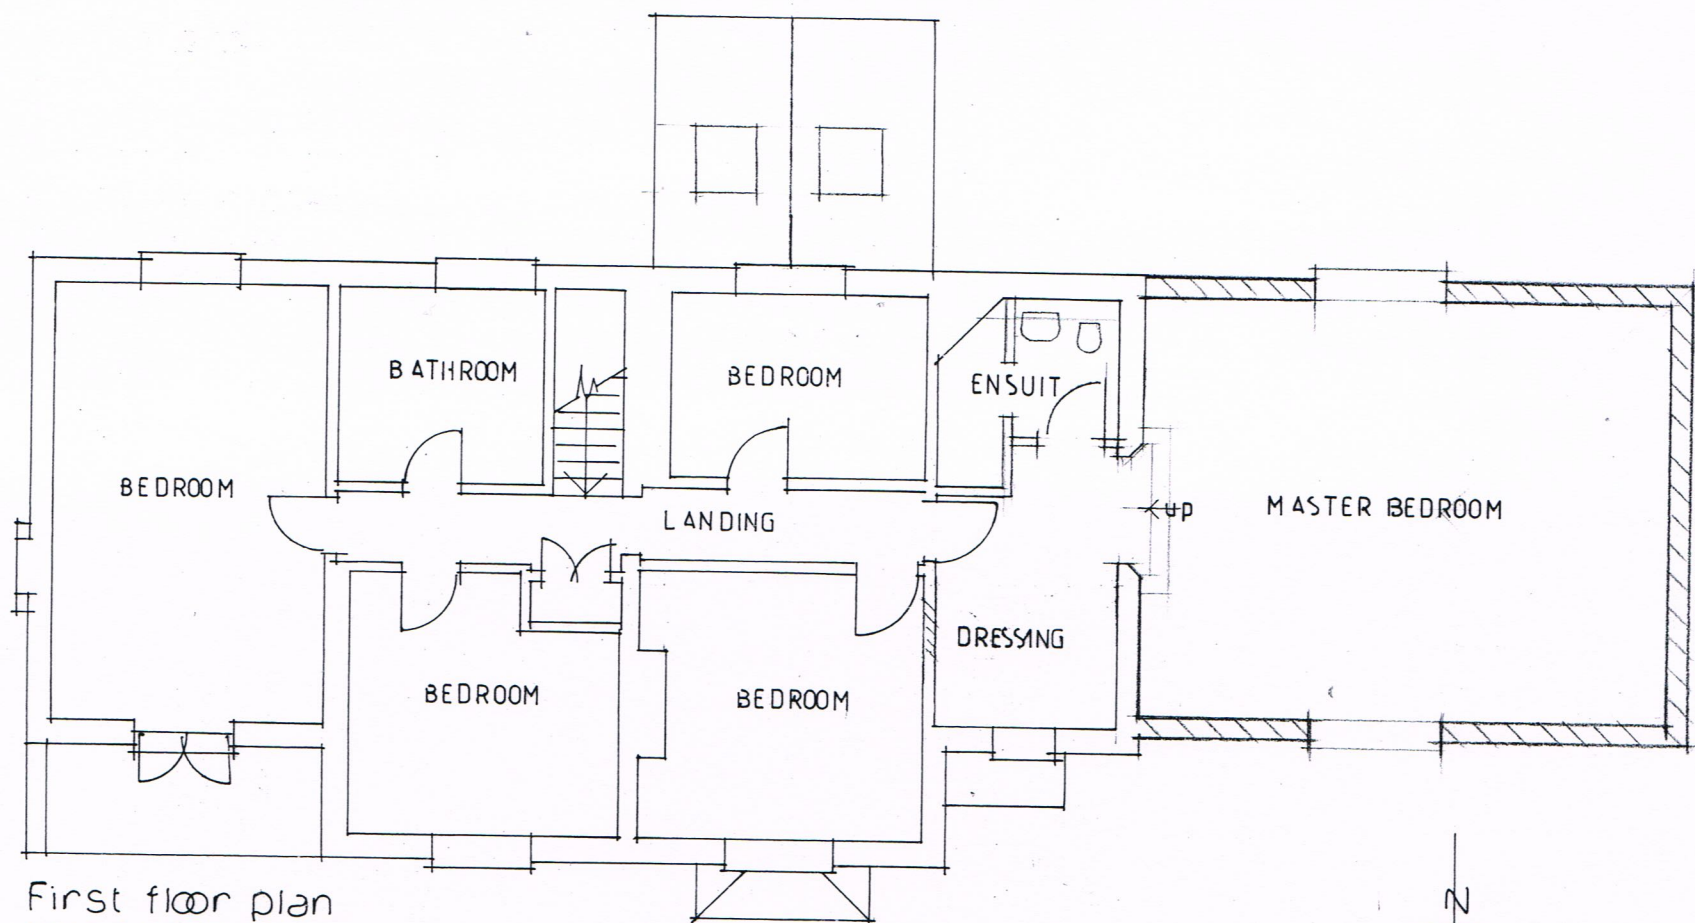

RJCA Chartered Architects
 The White House, 2 Lavant Road
 Chichester, West Sussex PO19 5RQ
 Tel: 01243 779600
 Mobile: 07973435493
 Email: rjcatkinson@btinternet.com

Project Name: Stable Cottage, Norton Lane, Norton

Drawing: Proposed floor plans – scale 1:100 @ A3

Drawing Number: 2018/20/03 Rev.