
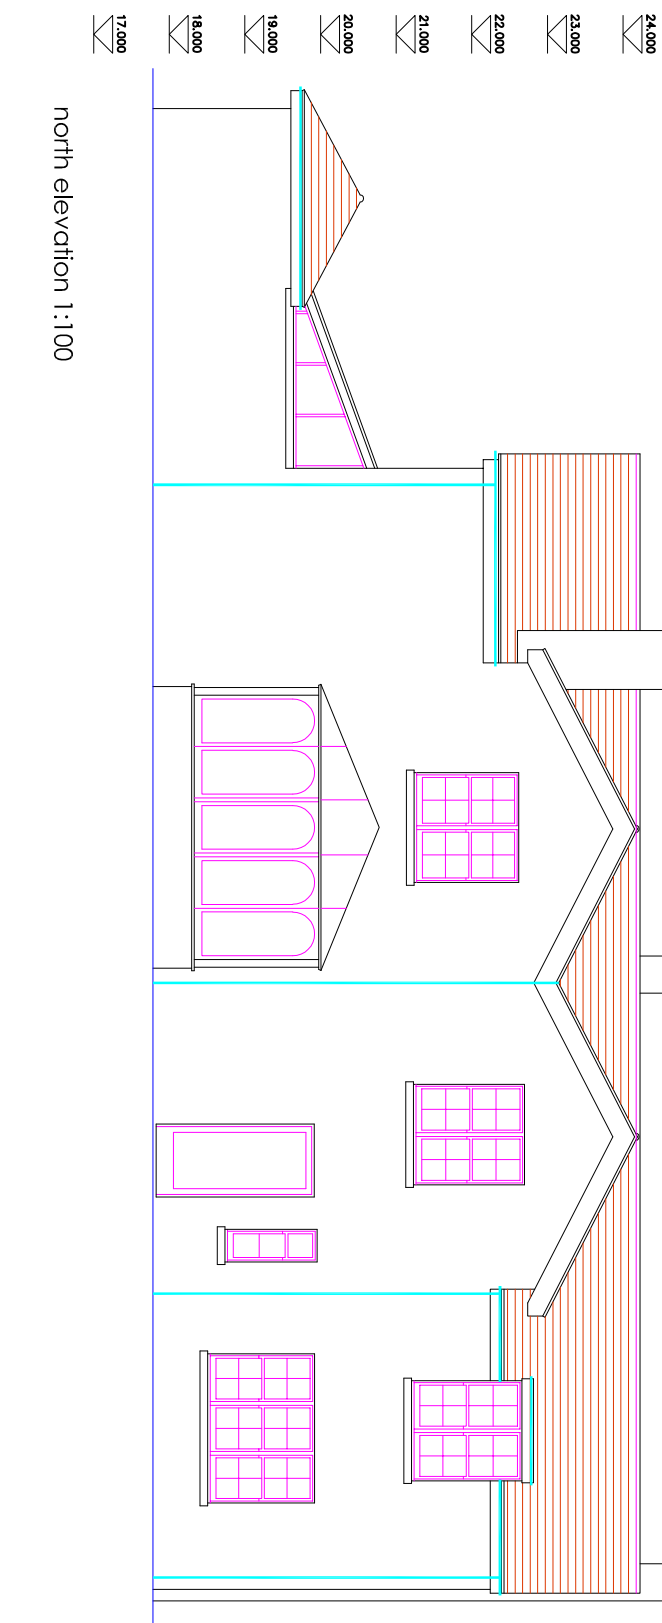
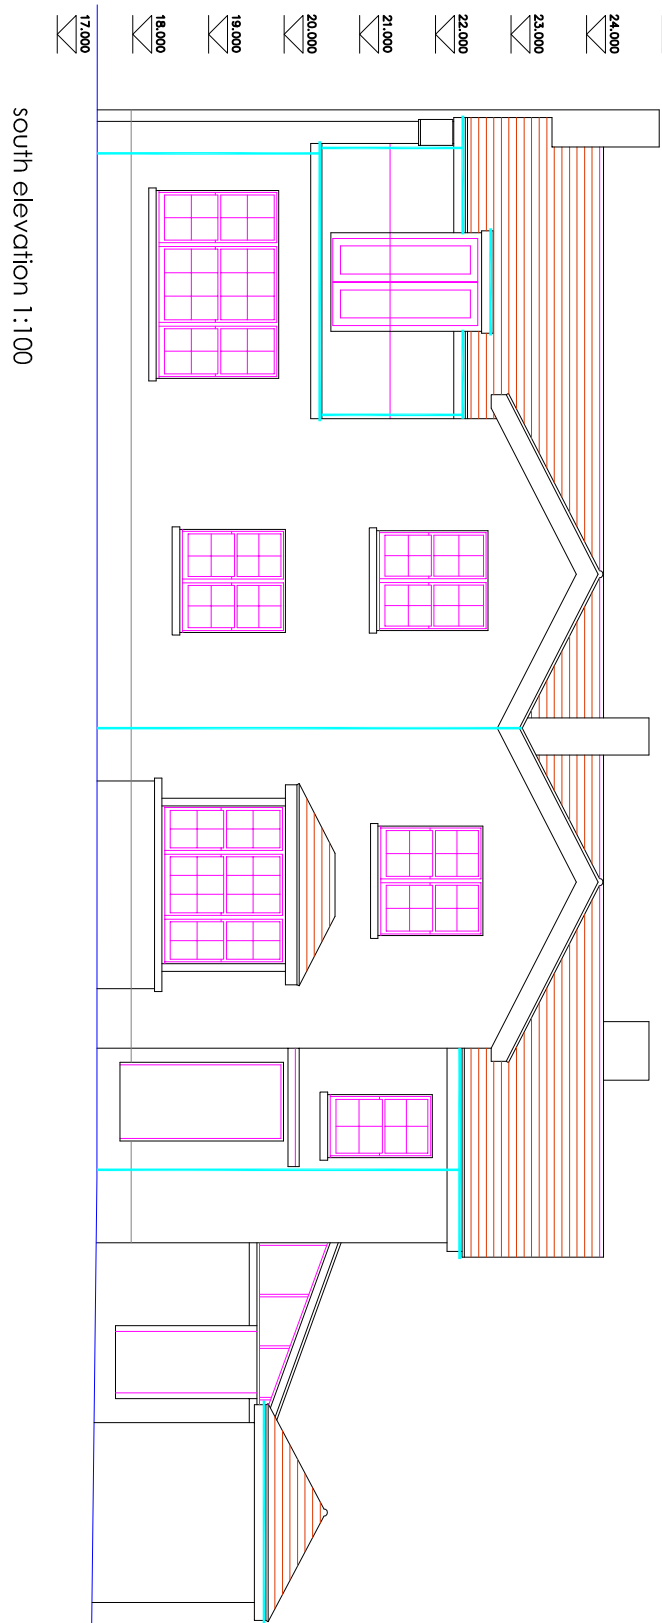
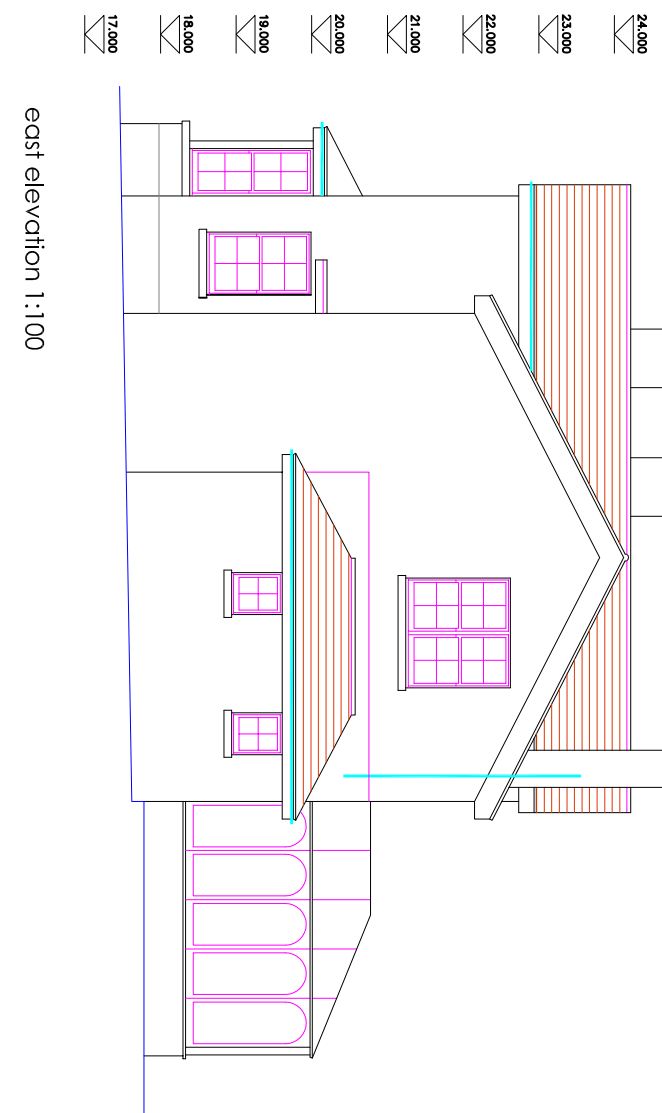
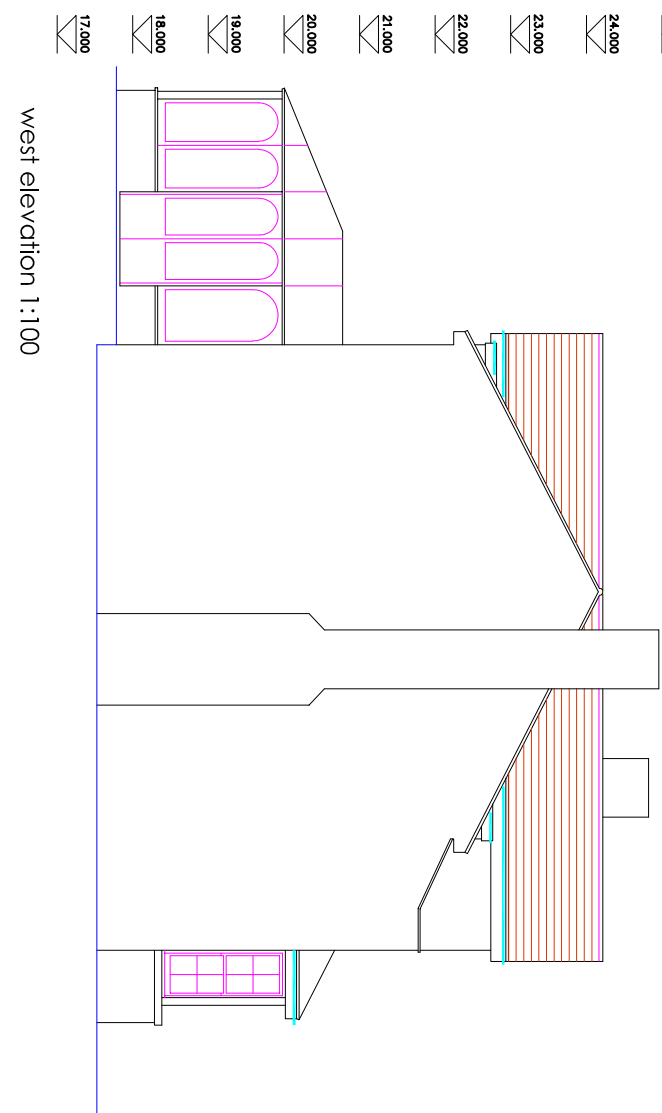
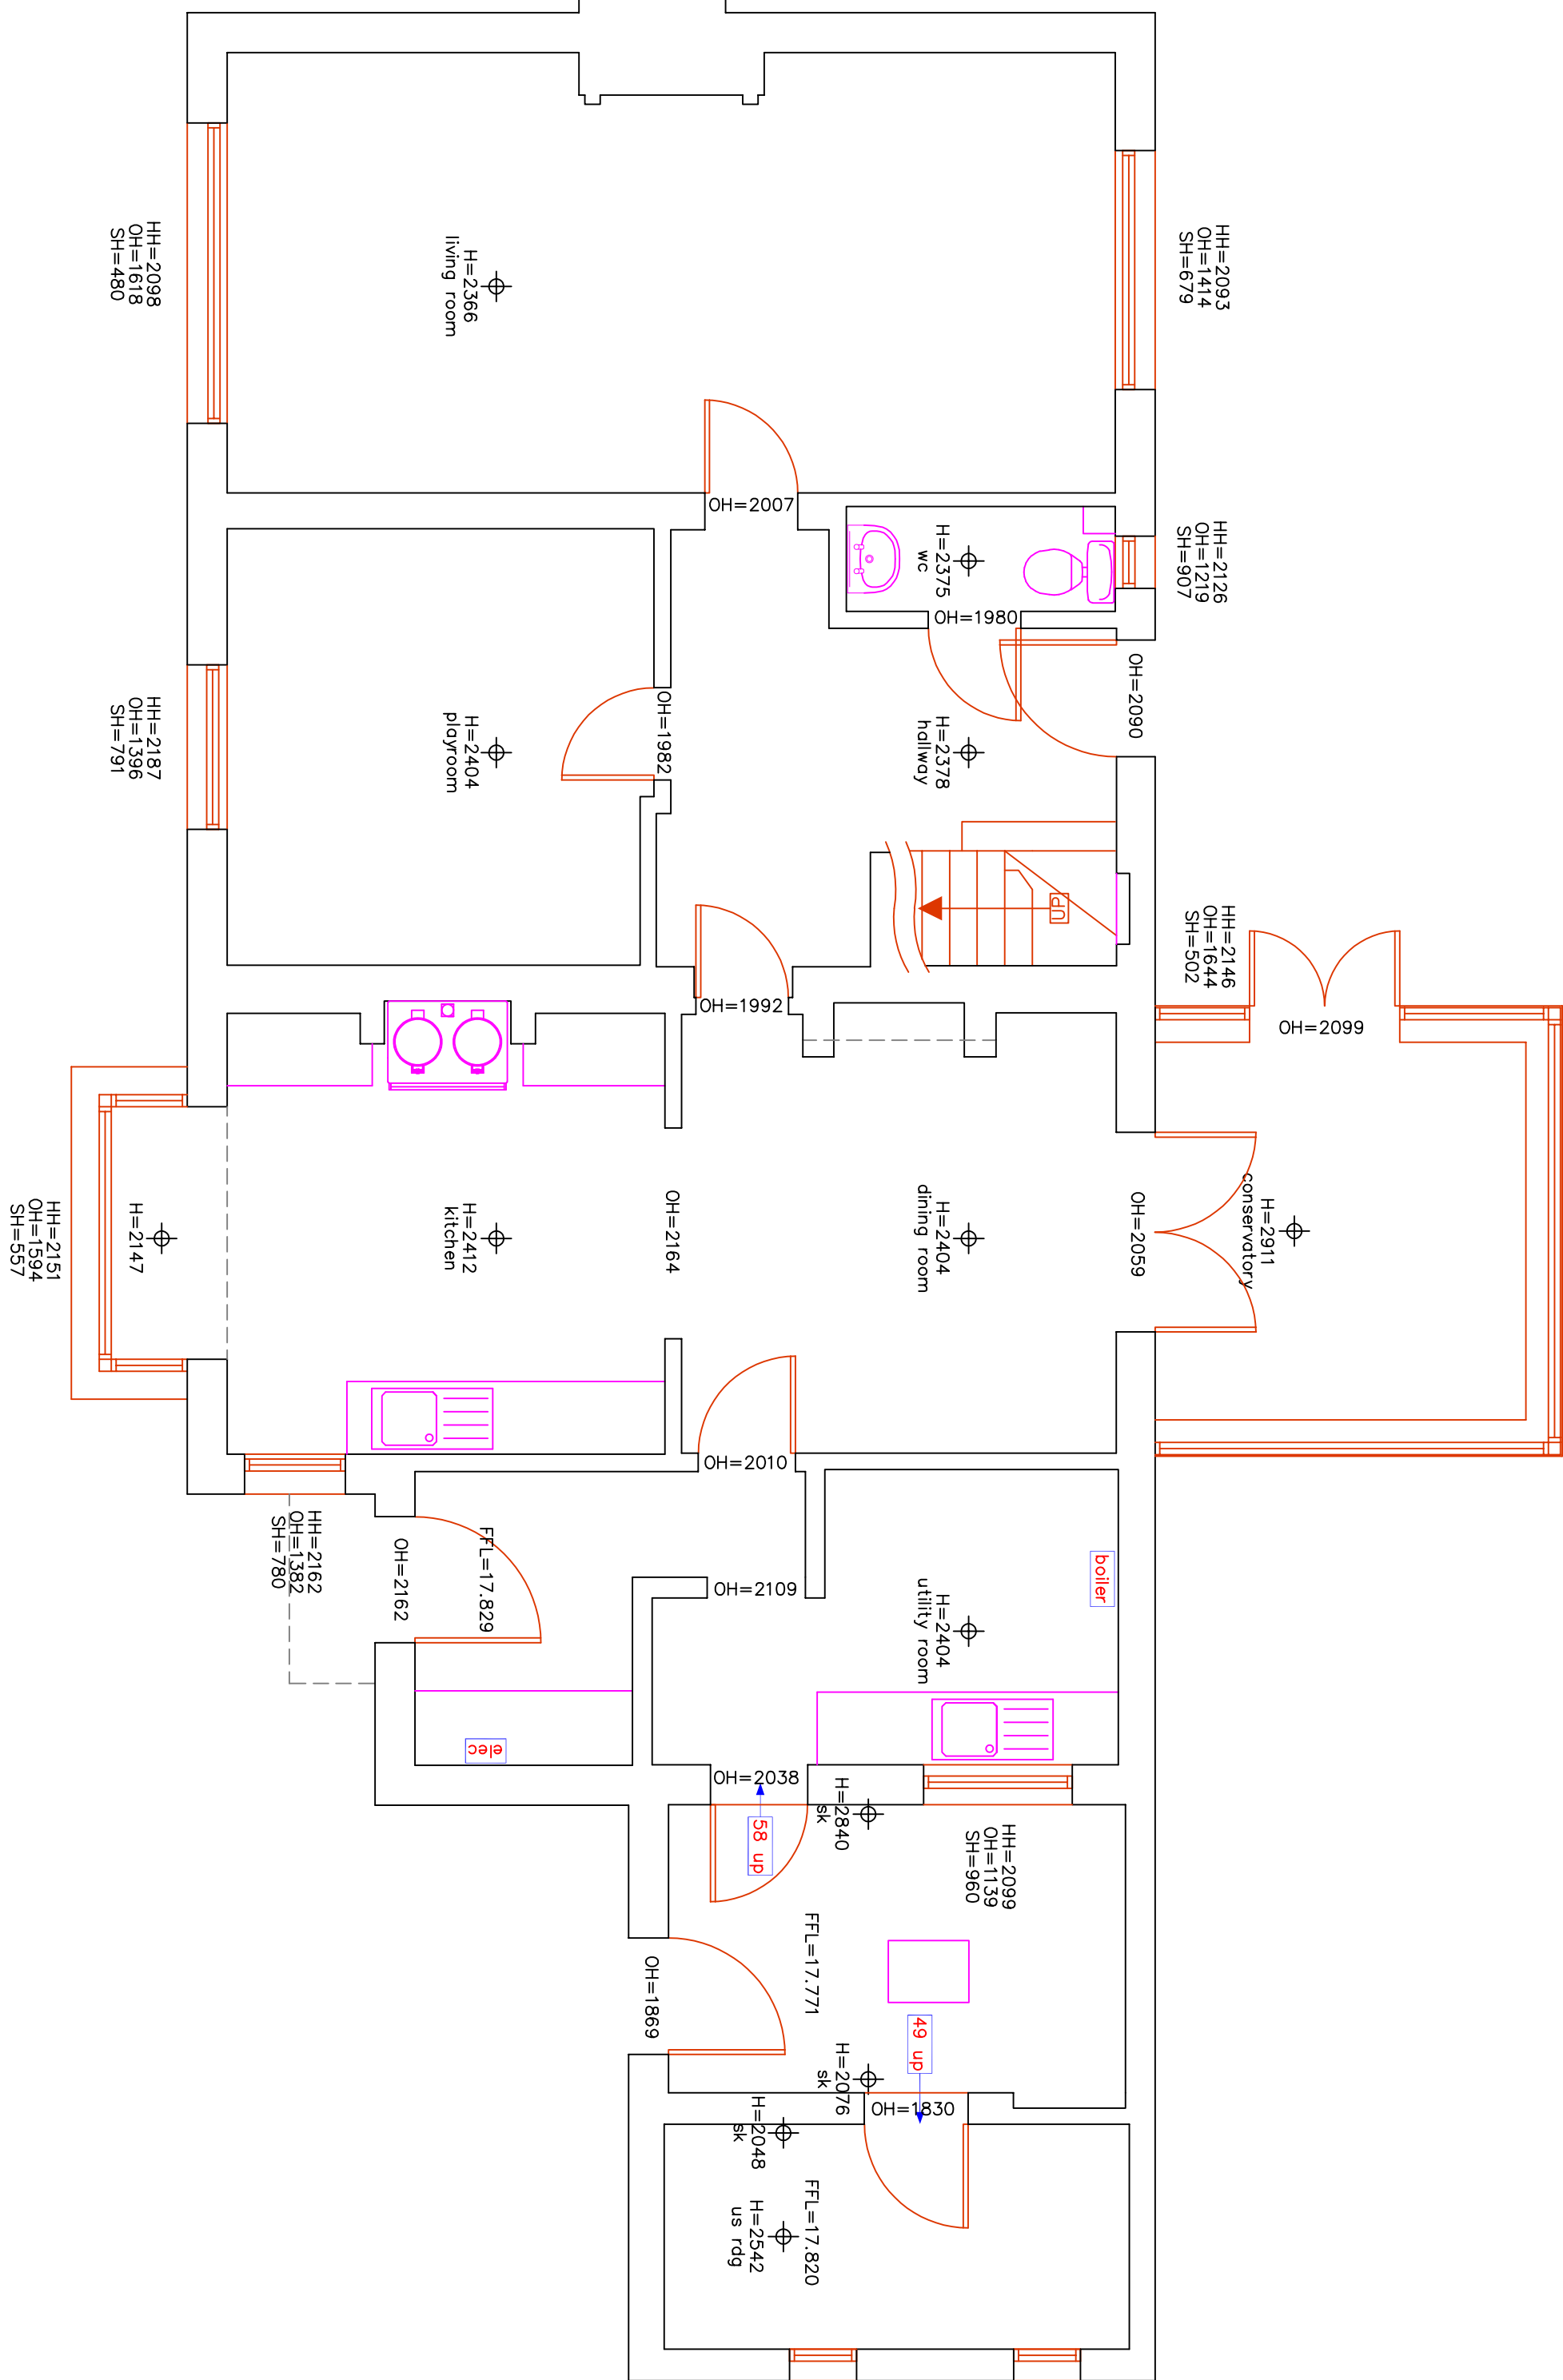


NOTES:
Do not alter the accuracy of line of the site plan. Do not scale from printed drawings except for planning purposes.
Damage pipe tests (where shown) have been regarded as required as appropriate only.
The species (where shown) should be treated with caution and expert identification is advised.
Although this is a digital survey the accuracy and amount of detail shown is only confined to the accuracy and amount of detail shown in the original survey. Care should be taken when working to larger scales.
Visible features in the vicinity of the boundaries as shown above, may not represent the extent of legally conveyed ownership.
With any effort has been made to ensure accuracy on the plan. CRUCIAL clearance dimensions, level and construction.
Areas of dense undergrowth cannot be surveyed in detail. These areas will be shown in outline only and marked as dense undergrowth on the plan.
Kield levels have been taken on the top of the channel.

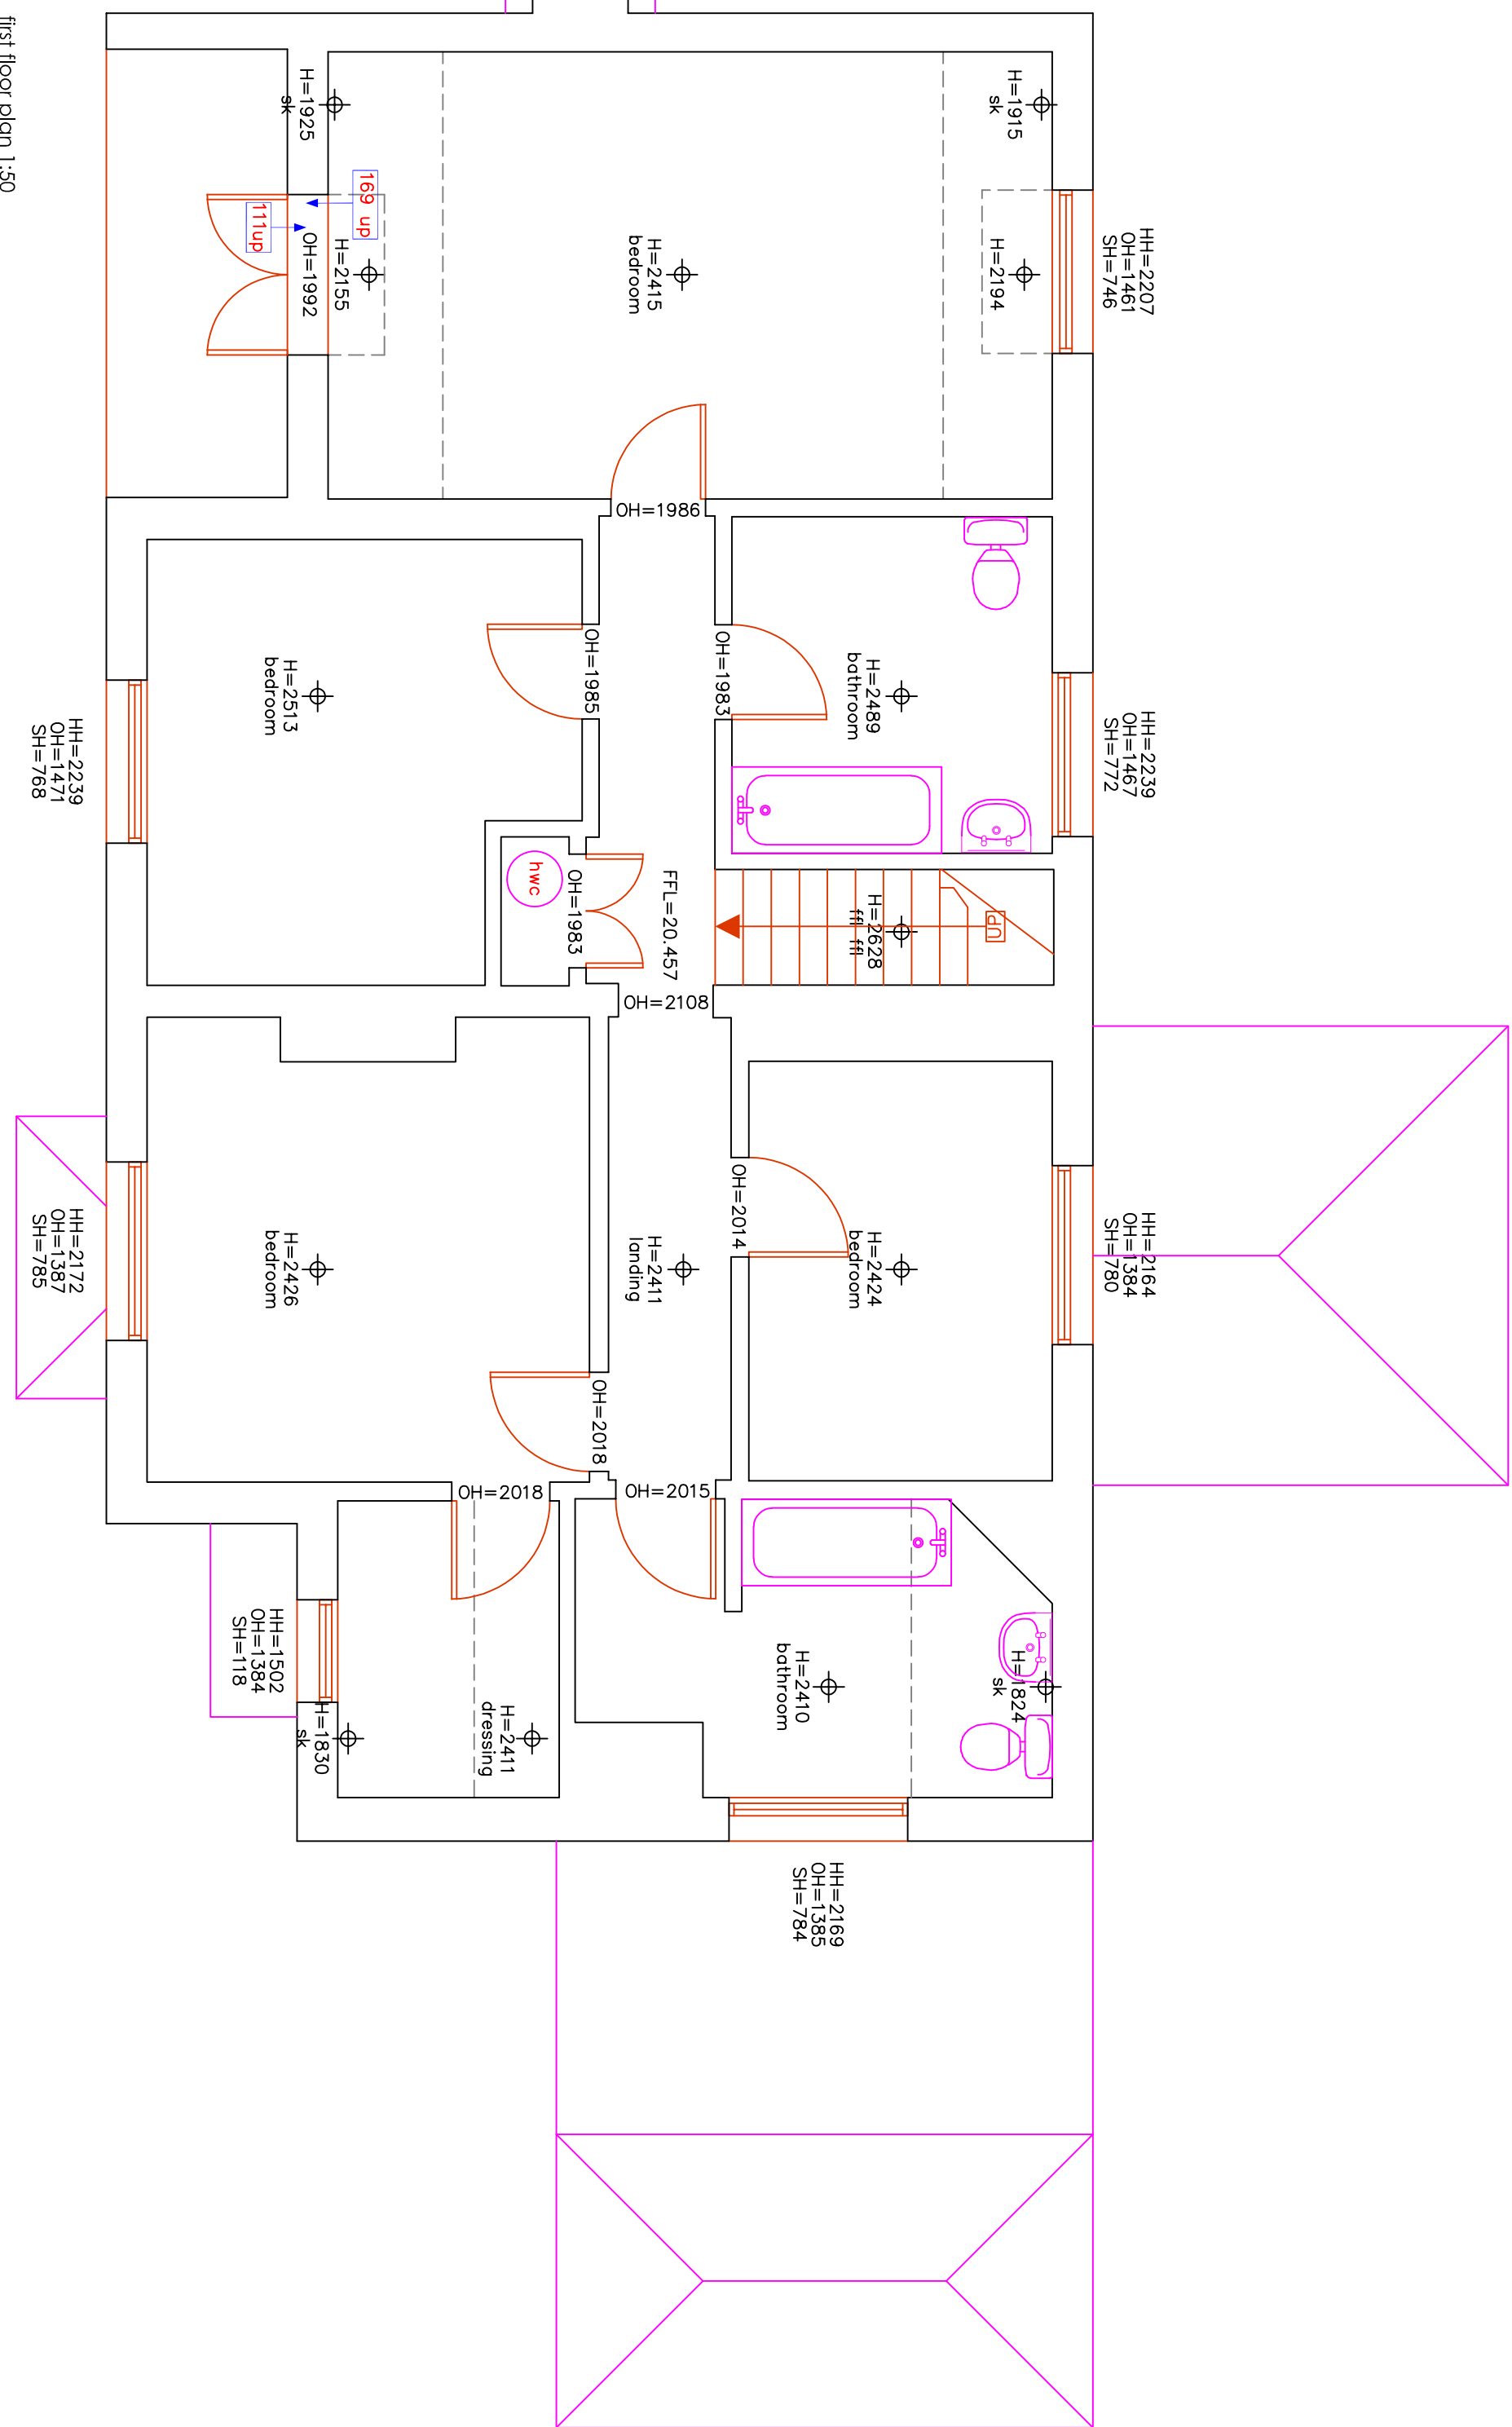

medlams
surveys limited
www.medlams-surveys.co.uk
bmedlams@medlams-surveys.co.uk
07717 205 388 01243 931482

project: Stable Cottage, Norton Lane, Chichester
client: Mr R Lowe
title: Measured building survey
date: Nov '18
job ref: S1103
scale: 1:50&1:100 @A1
dwg no: EX01
rev: