




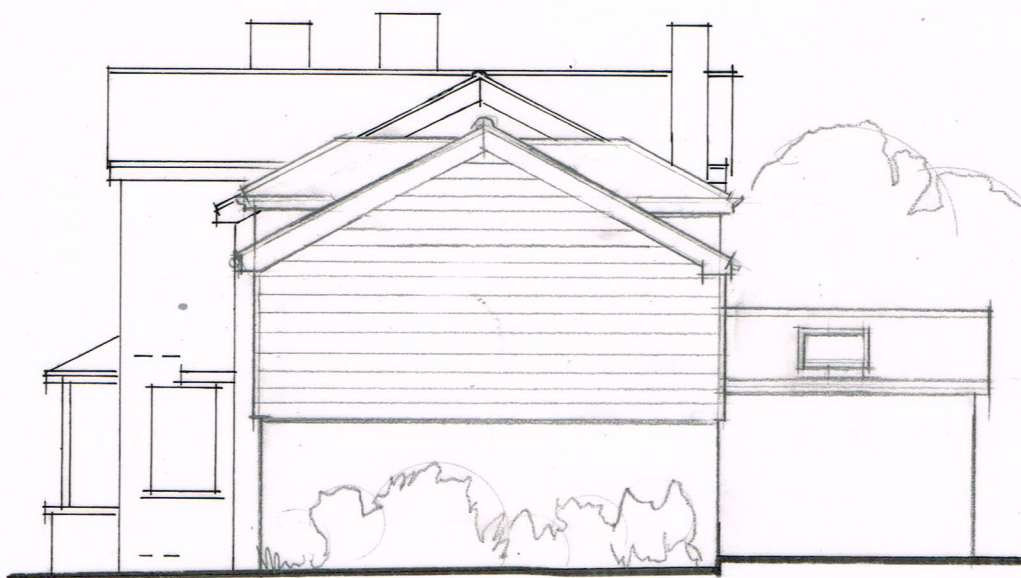

East elevation

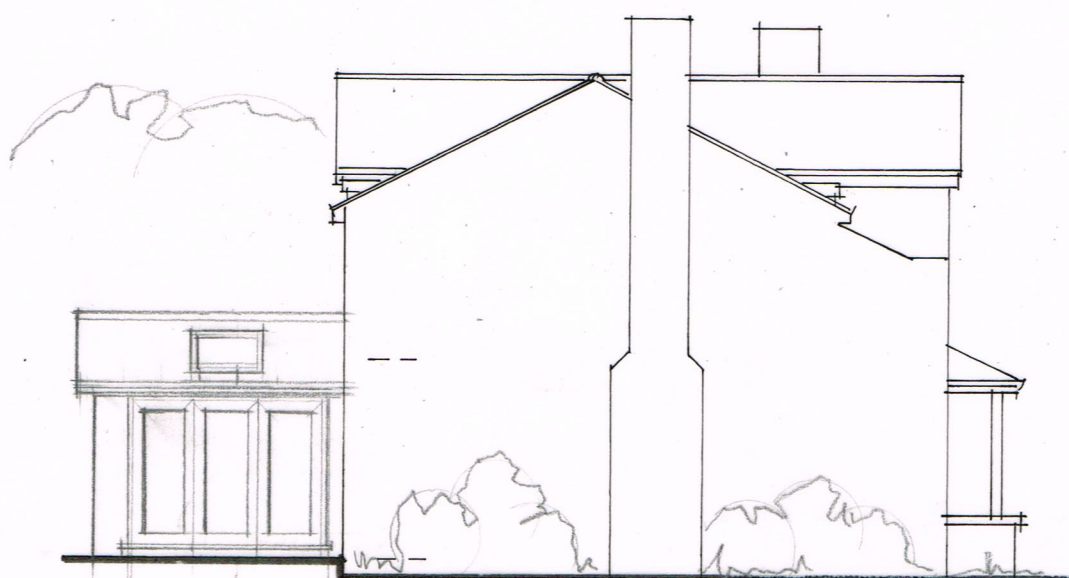


West elevation

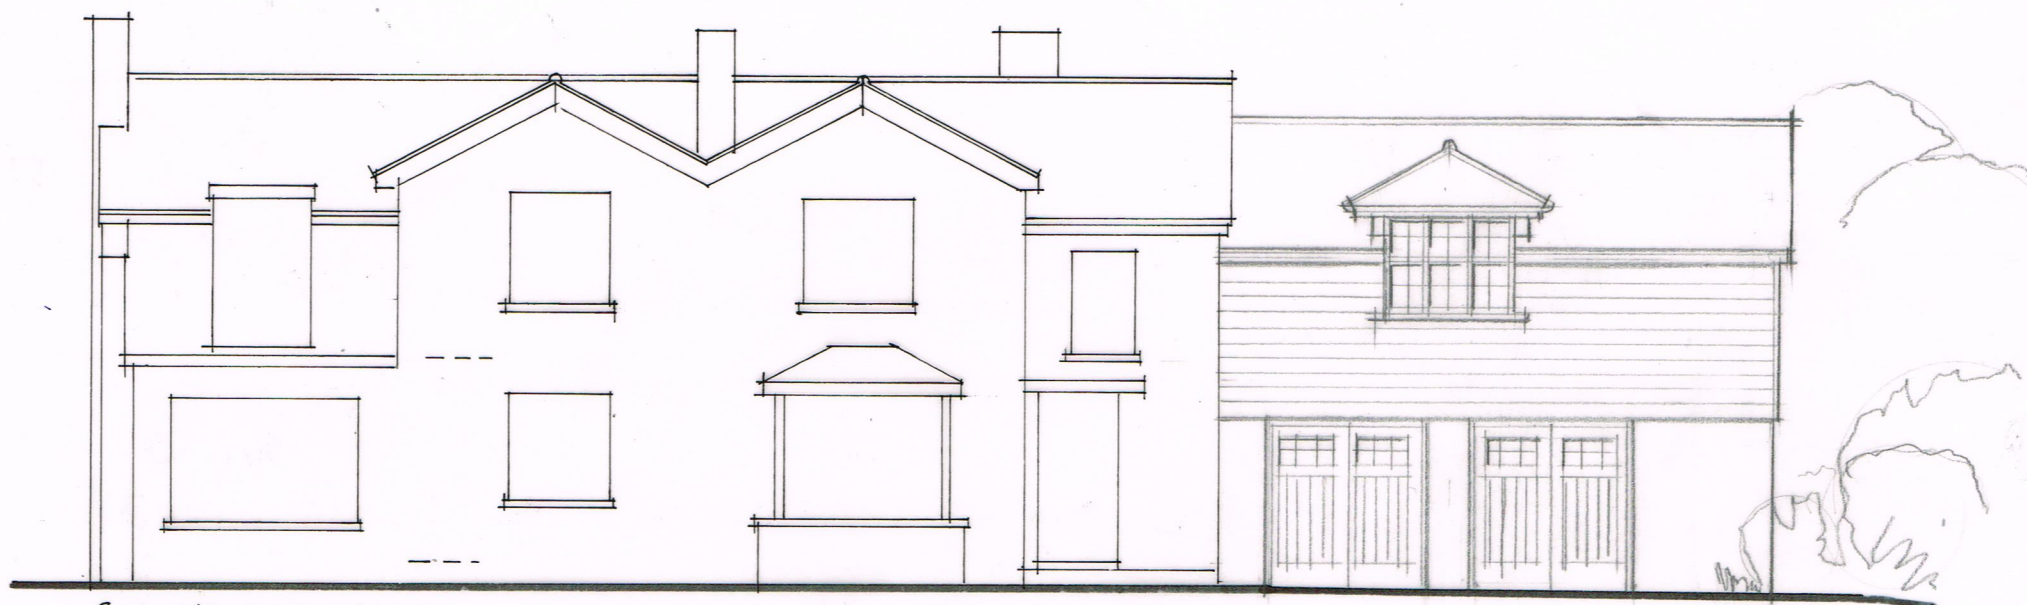

South elevation

SCALE 1:100 AT A3

0 5 10 M

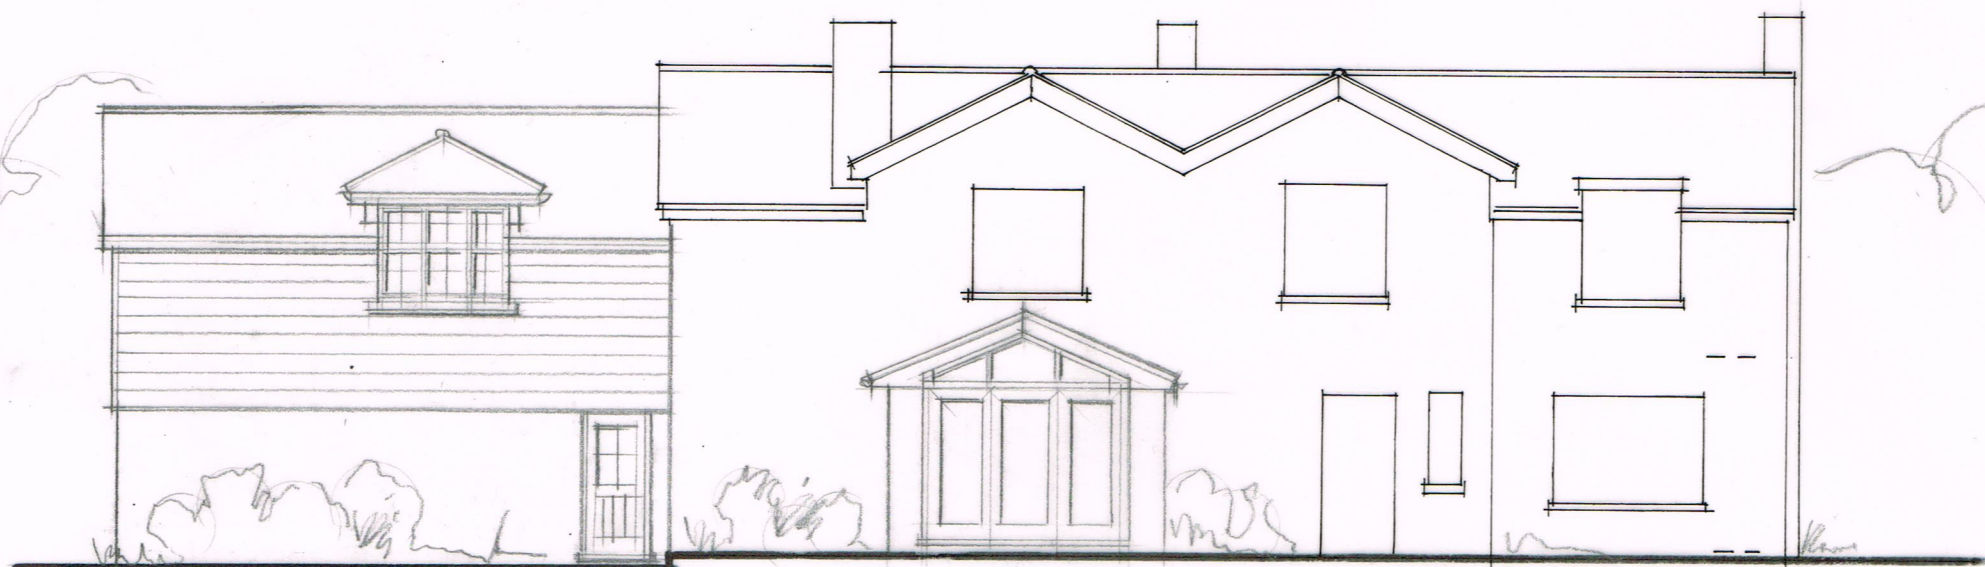

North elevation

RJCA Chartered Architects

The White House, 2 Lavant Road
Chichester, West Sussex PO19 5RQ

Tel: 01243 779600

Mobile: 07973435493

Email: rjcatkinson@btinternet.com

Project Name: Stable Cottage, Norton Lane, Norton

Drawing: Proposed elevations – scale 1:100 @ A3

Drawing Number: 2018/20/04

Rev.

A