



extension rebuilt

proposed two storey extension

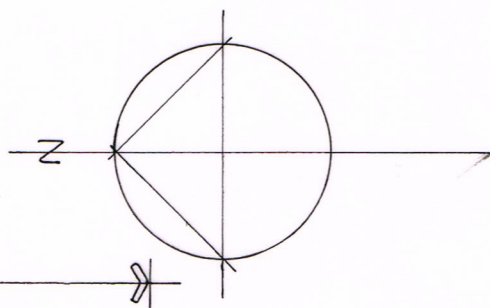

Roof plan (proposed)

SCALE 1:100 AT A4

 

RJCA Chartered Architects

The White House, 2 Lavant Road

Chichester, West Sussex PO19 5RQ

Tel: 01243 779600

Mobile: 07973435493

Email: rjcatkinson@btinternet.com

Project Name: Stable Cottage, Norton Lane, Norton

Drawing: Proposed roof plan – scale 1:100 @ A4

Drawing Number: 2018/20/05

Rev.

A