




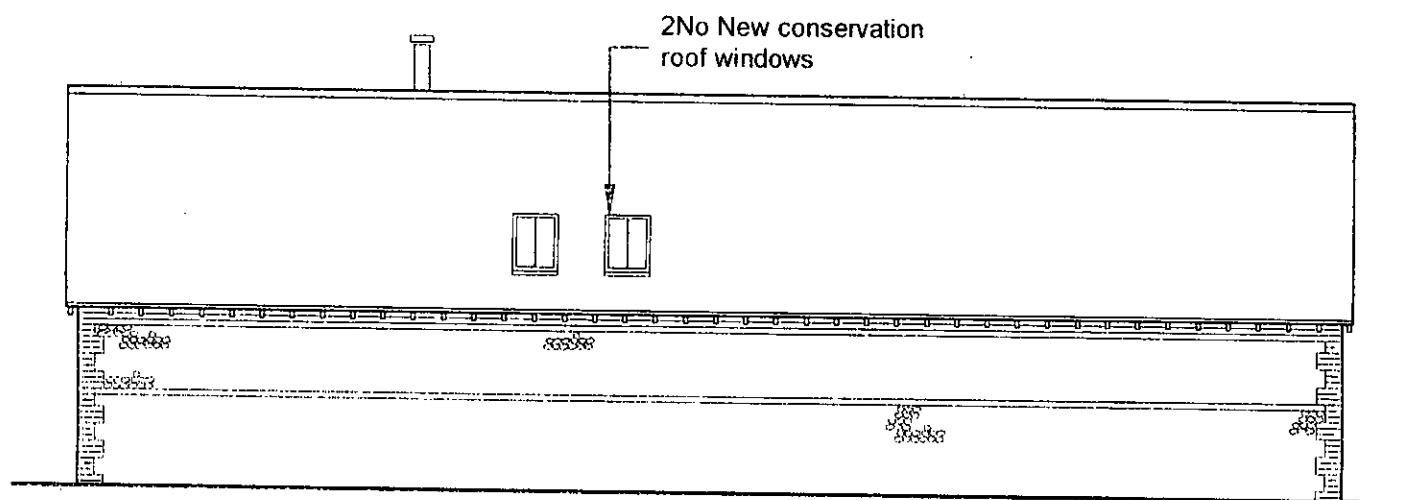


East Elevation

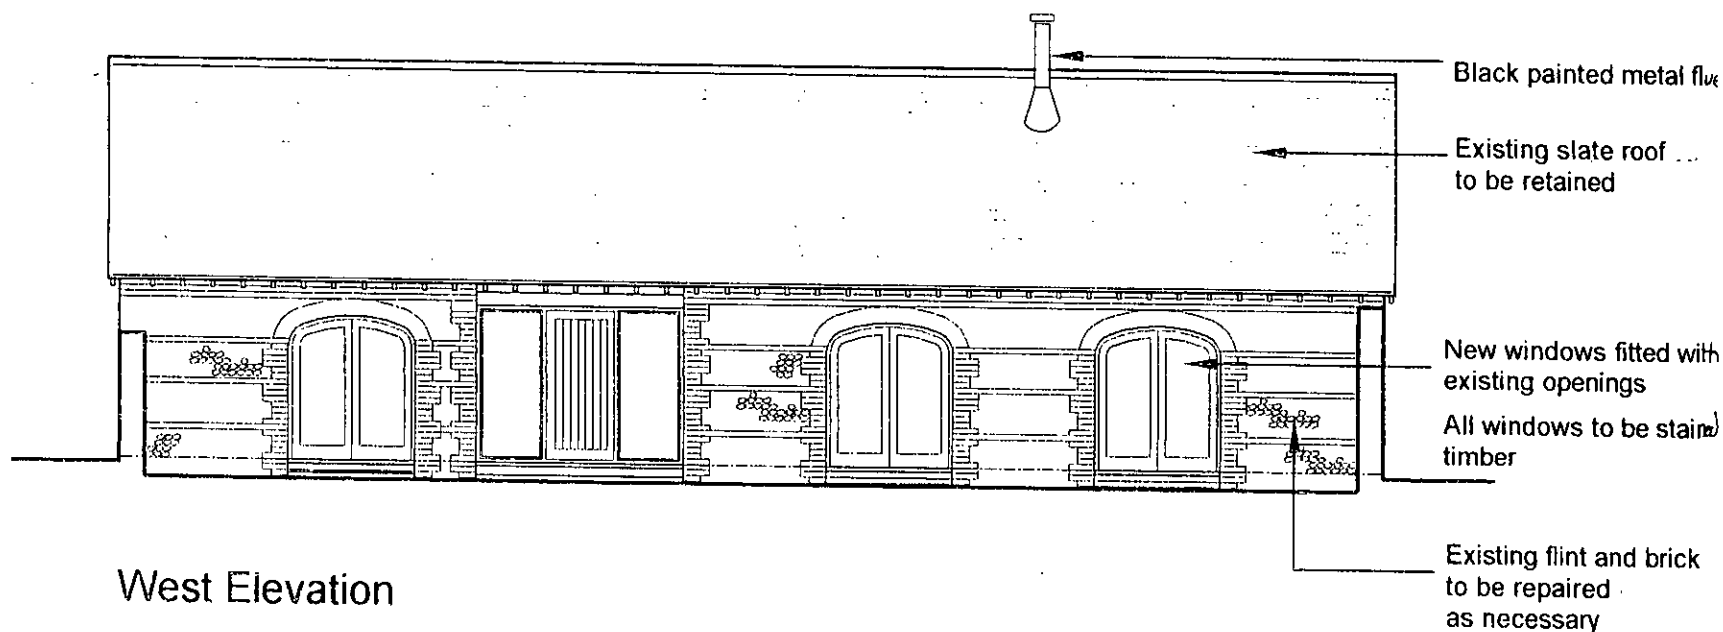

West Elevation

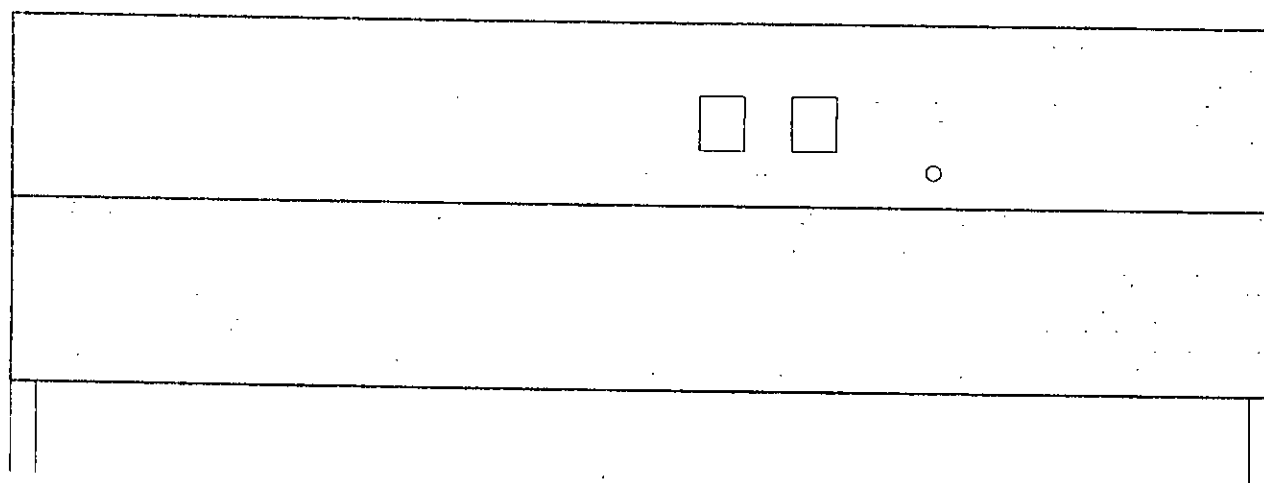

Roof Plan

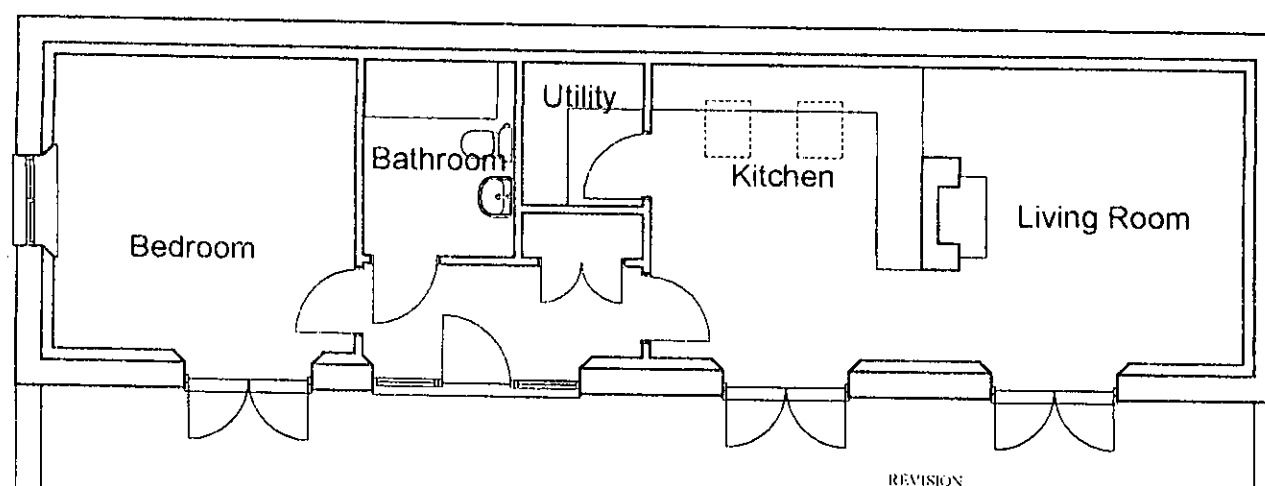

Floor Plan

Garry Mount MCIAT
Chartered Architectural Technologist

4A Elm Grove South
Barnham
West Sussex
PO22 0EL

Tel: 01243 850614
email: garrymount@gmail.com

REVISION		
PROJECT		
Conversion of existing barn at Sack Lane, Lidsey		
SUBJECT		
Proposed Plans and Elevations		
SCALE	DATE	DRAWING No
1:100	Aug 2014	
DRAWN	CHECKED	2014 / 04 / 06