




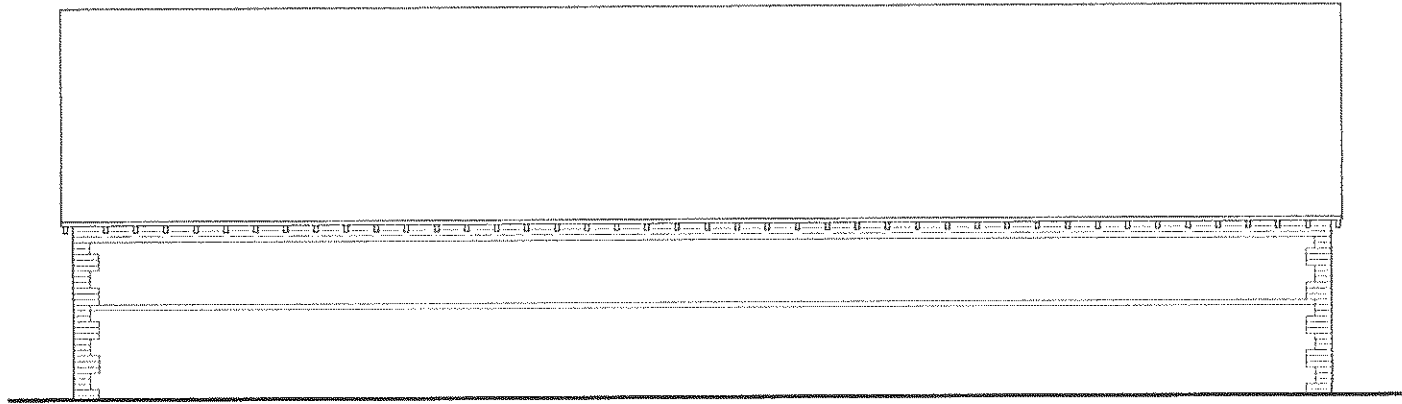


East Elevation

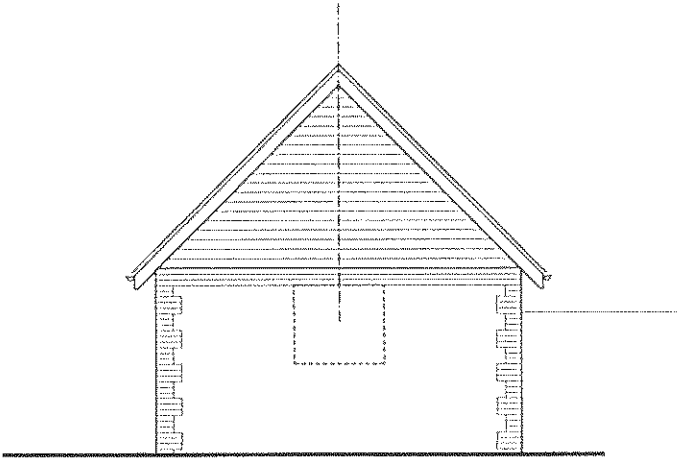


North Elevation

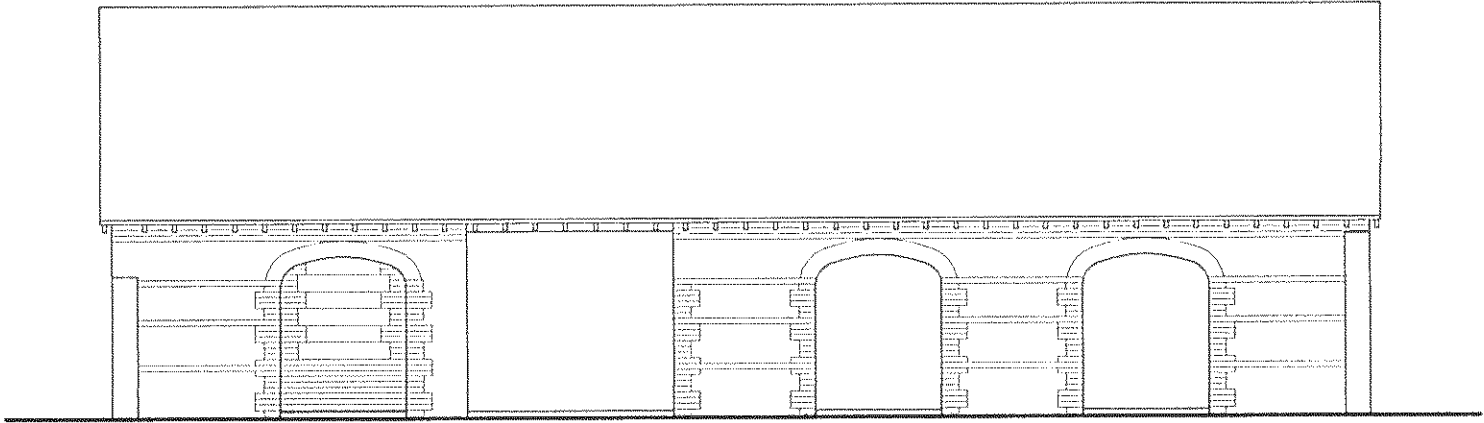


West Elevation

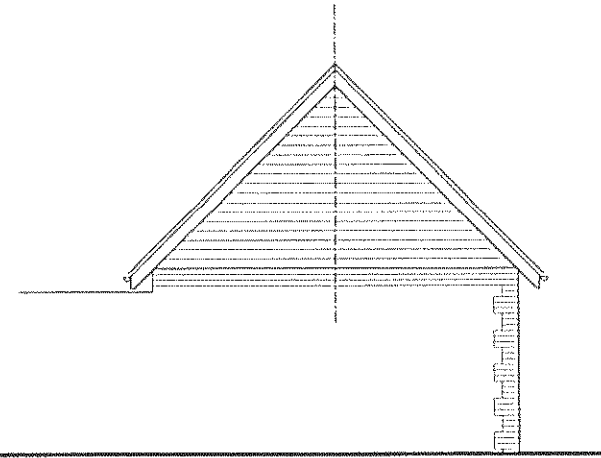


South Elevation

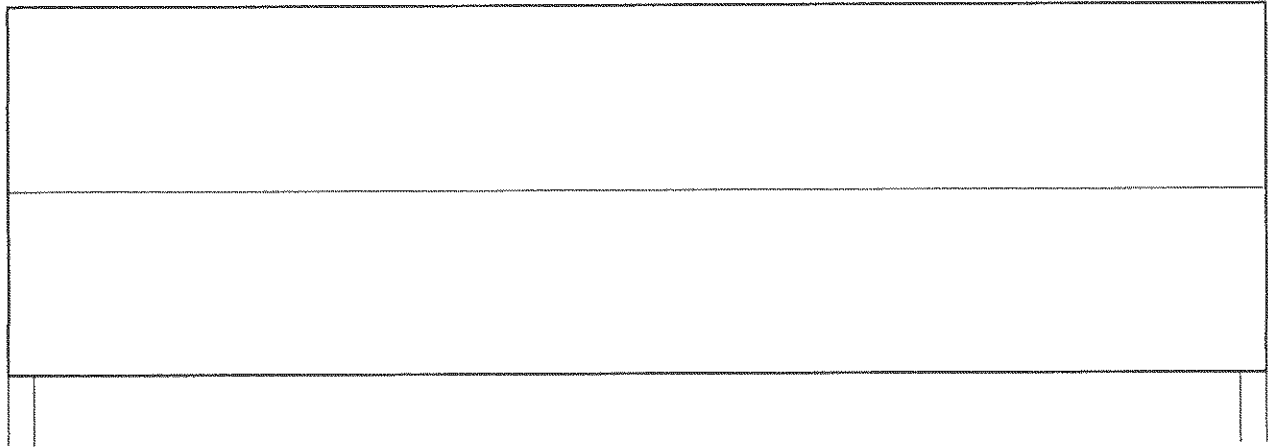

Roof Plan

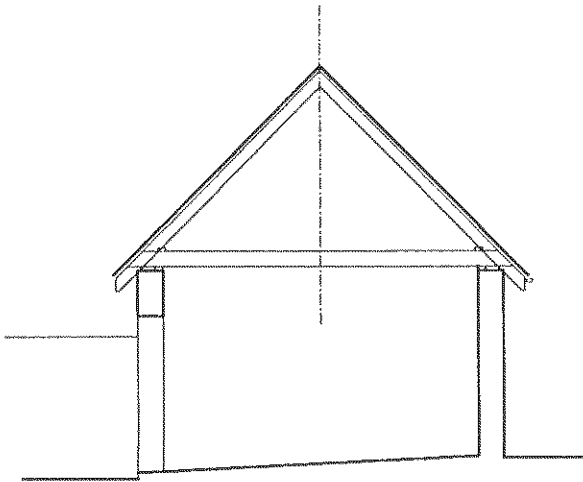

Section

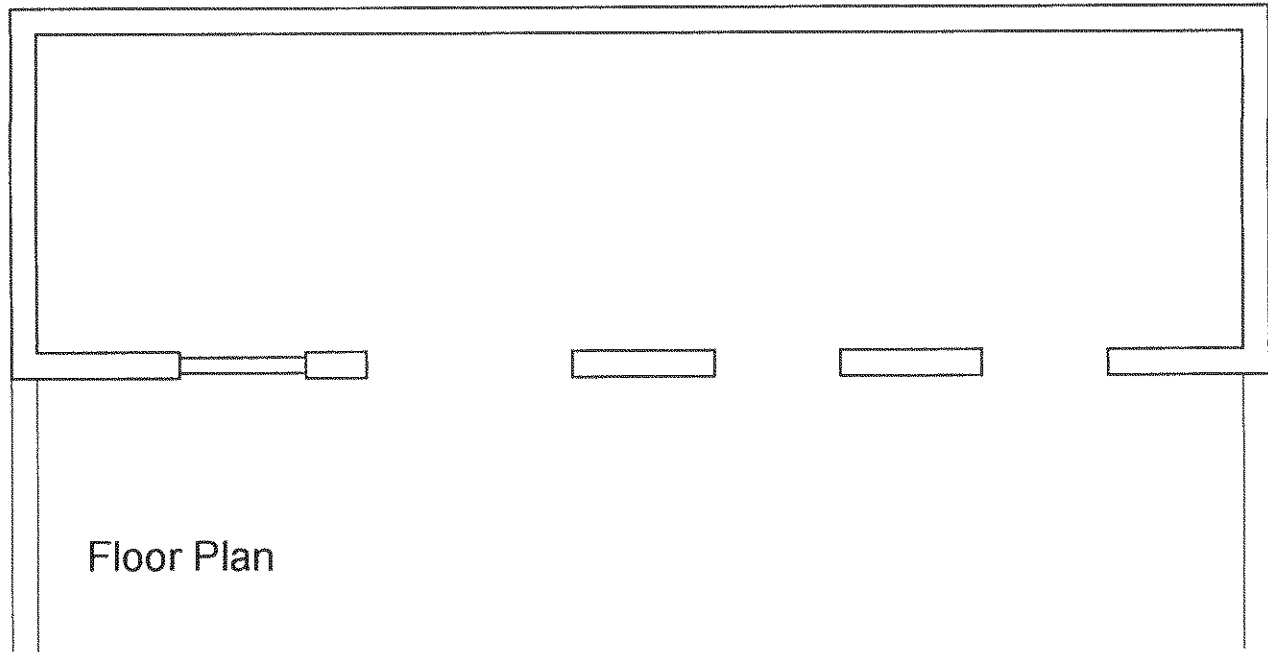

Floor Plan

Garry Mount MCIAT
Chartered Architectural Technologist

4A Elm Grove South
Barnham
West Sussex
PO22 0EL

Tel: 01243 850614
email : garrymount@gmail.com

REVISION

PROJECT			Conversion of existing barn at Sack Lane, Lidsey		
SUBJECT			Existing Plans and Elevations		
SCALE 1:100 @ A2		DATE Aug 2014		DRAWING No 2014 / 04 / 01	
DRAWN		CHECKED			