





GROUND FLOOR PLAN

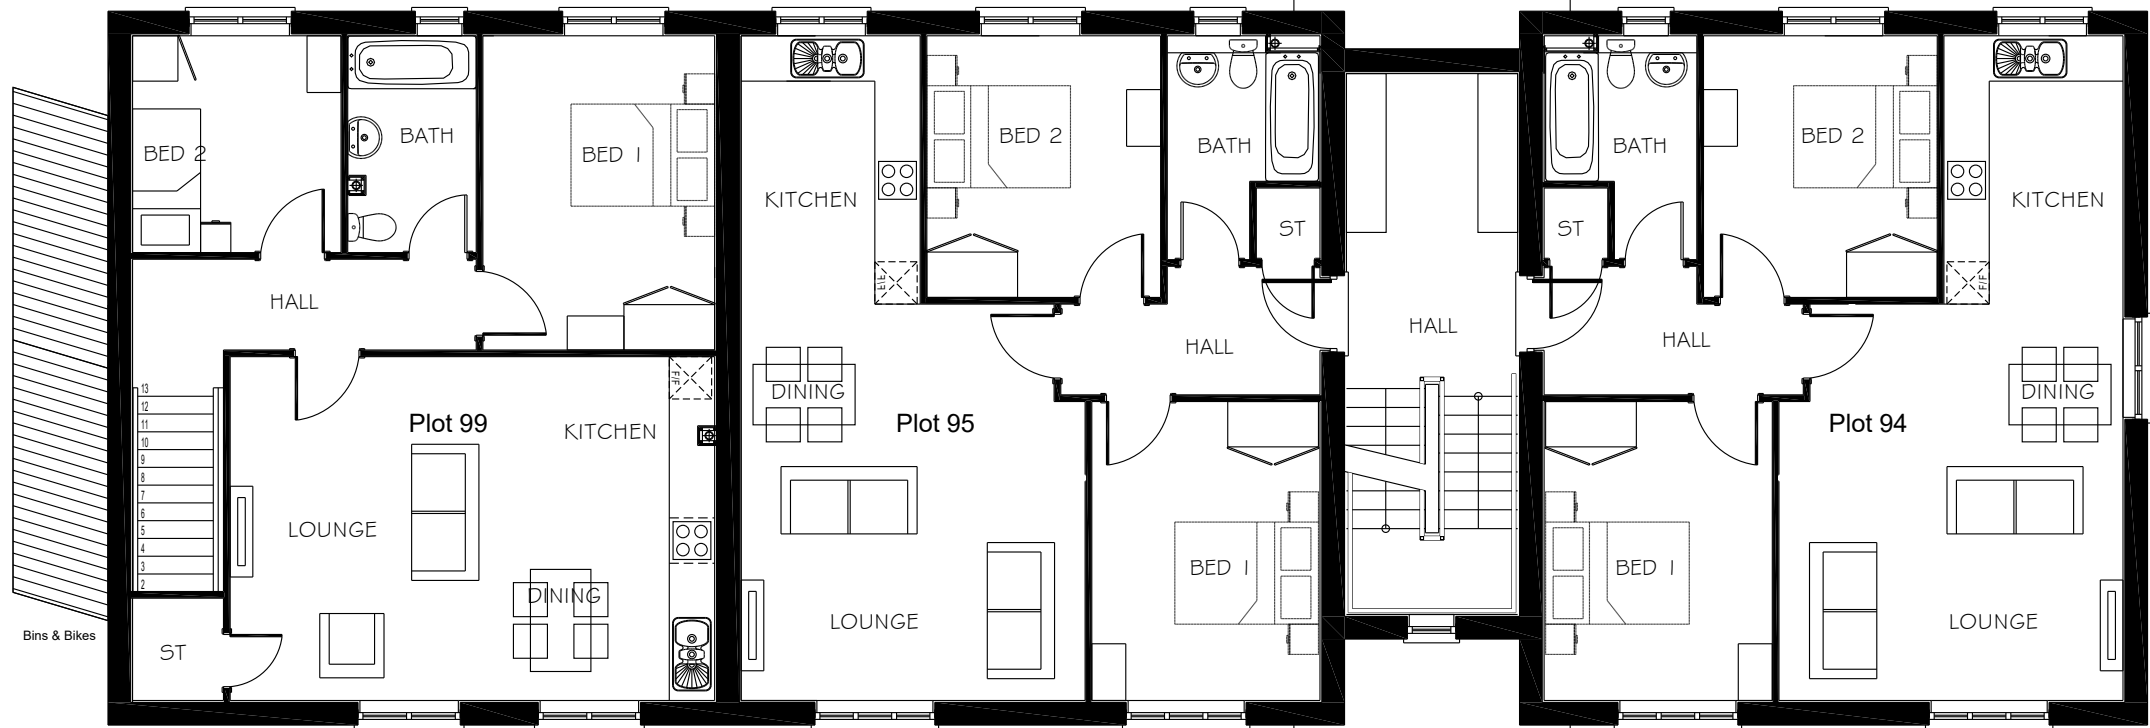

FIRST FLOOR PLAN

 

NOTES
CONTRACTORS MUST VERIFY ALL DIMENSIONS ON SITE BEFORE COMMENCING ANY WORK ON SHOP DRAWINGS
DO NOT SCALE FROM THIS DRAWING
McBAINS COOPER CONSULTING LTD COPYRIGHT

NOTE:
ALL BATHROOMS & ENSUITE WINDOWS TO HAVE OBSCURED GLASS.
REFER TO EXTERNAL MATERIALS PLAN FOR SPECIFIC MATERIALS.

A	Floor plans amended to suit client's comments	22.02.18	
REV	AMENDMENT	DATE	CHKD
DRAWING STATUS			
PLANNING			



McBAINS COOPER CONSULTING LTD.
120 OLD BROAD STREET, LONDON EC2N 1AR
TELEPHONE: 020 7786 7900 FACSIMILE: 020 7786 7999

CLIENT
Taylor Wimpey

PROJECT
NYTON NURSERIES
EASTERGATE AND WESTERGATE
WEST SUSSEX

DRAWING TITLE
HOUSETYPE PLANS
AF2 FLATS
PLOT 92-99 as shown

ARCHITECTURE

SCALE
1:100 @ A3

DRAWN BY
OG

CHECKED
/

DATE
JUL 2017

DRAWING NUMBER	REVISION
LHG 59650 - 171	A