


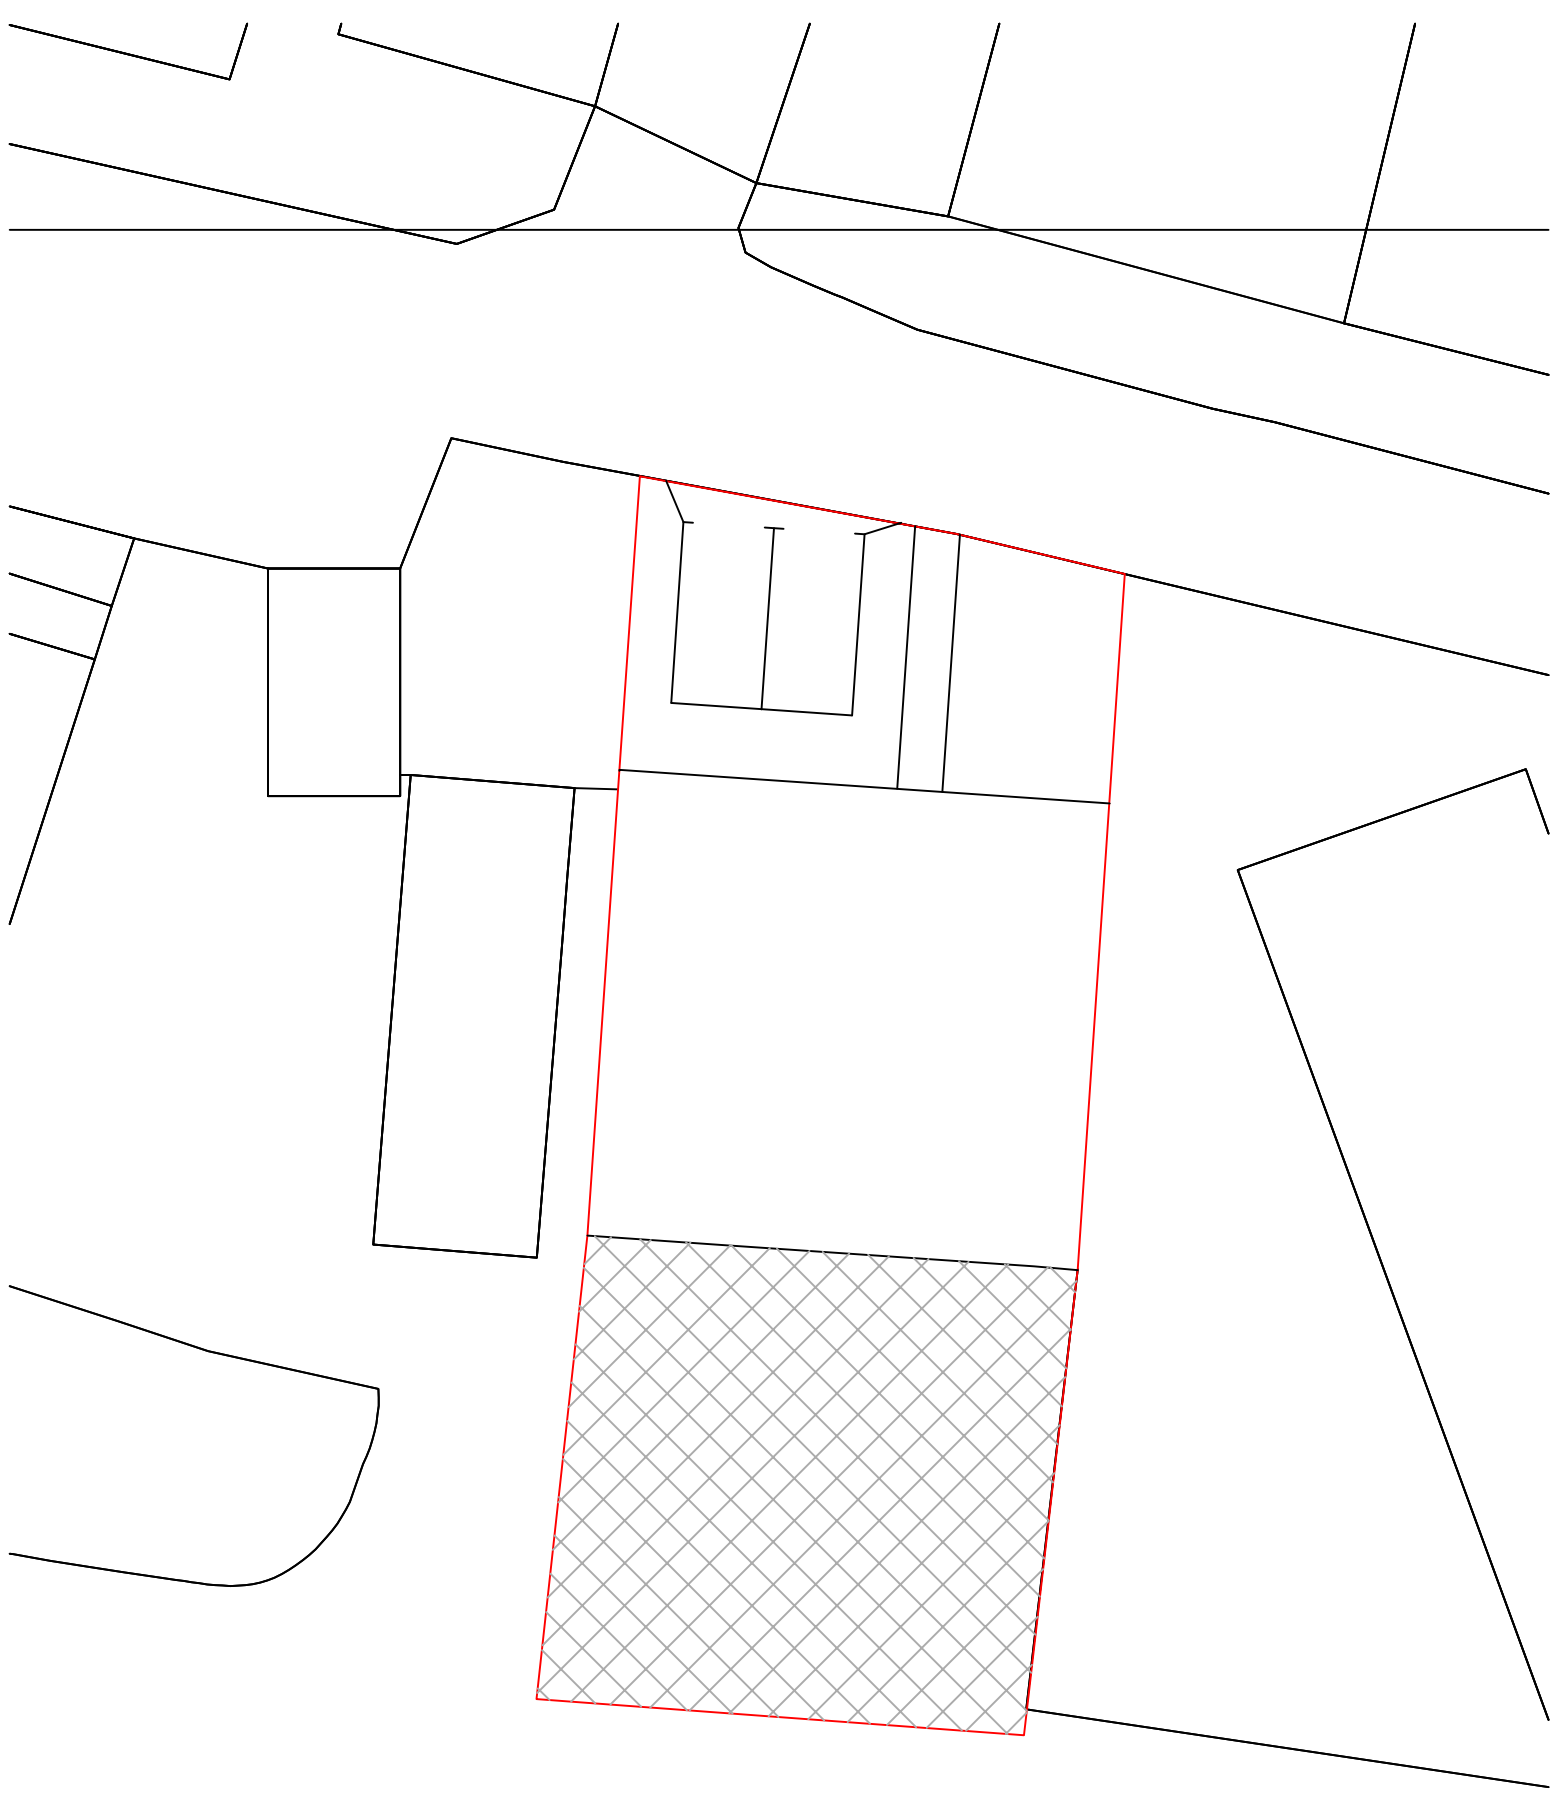

KEY:

Building Footprint = 160 sq m

Curtilage = 160 sq m



OS Partner licence no: 1400047514

Stephen Jupp: 1460478

(c) Crown Copyright 2015

Reproduction in whole or in part is prohibited

without the prior permission of Ordnance Survey.

ARUN DISTRICT COUNCIL AL/31/20/PD

Drawing 3 - Proposed Site Plan

Scale 1:200 @ A4