

This drawing is the copyright of H.J.CONCEPTS LTD and may not be copied, altered or reproduced in any way without their written authority ©H J Concepts Limited 2019


Do not scale this drawing. Use written dimensions only. All dimensions shall be checked on site prior to commencement of work.

IF IN DOUBT ASK


DO NOT SCALE: This note may be omitted for PLANNING PURPOSES ONLY. Original documents only may be relied upon. Inaccuracies may occur due to printing, scanning and other forms of copying.

This drawing has been produced for Mr & Mrs Brooks for the works at Land South of Sundown Littleheath Road Fontwell and is submitted as part of a Planning Application and is not intended for use by any other person or for any other purpose

- Typical Installation Procedure
1. Excavate the trench to the required depth ensuring that the plan area is slightly greater than that of the AquaCell units.
 2. Lay 100mm bed of coarse sand or non angular granular material, level and compact.
 3. Lay the geotextile over the base and up the sides of the trench.
 4. Lay the AquaCell units parallel with each other. In multiple layer applications, wherever possible, continuous vertical joints should be avoided. AquaCell units can be laid in a 'brick bonded' formation (i.e. to overlap the joints below). For single layer applications use the AquaCell Clips and for multi layers use the AquaCell Clips and the AquaCell Shear Connectors.
 5. Fix the Adaptors to the AquaCell units as required and connect pipework.
 6. In order to prevent silt from entering the tank, clogging inlet pipework and reducing storage capacity, it is recommended that a Silt Trap is installed prior to the inlet pipework.
 7. Wrap and overlap the geotextile covering the entire AquaCell structure.
 8. Lay 100mm of coarse sand or non angular granular material between the trench walls and the AquaCell structure and compact.
 9. Lay 100mm of coarse sand or non angular granular material over the geotextile and compact.
 10. Backfill with suitable material

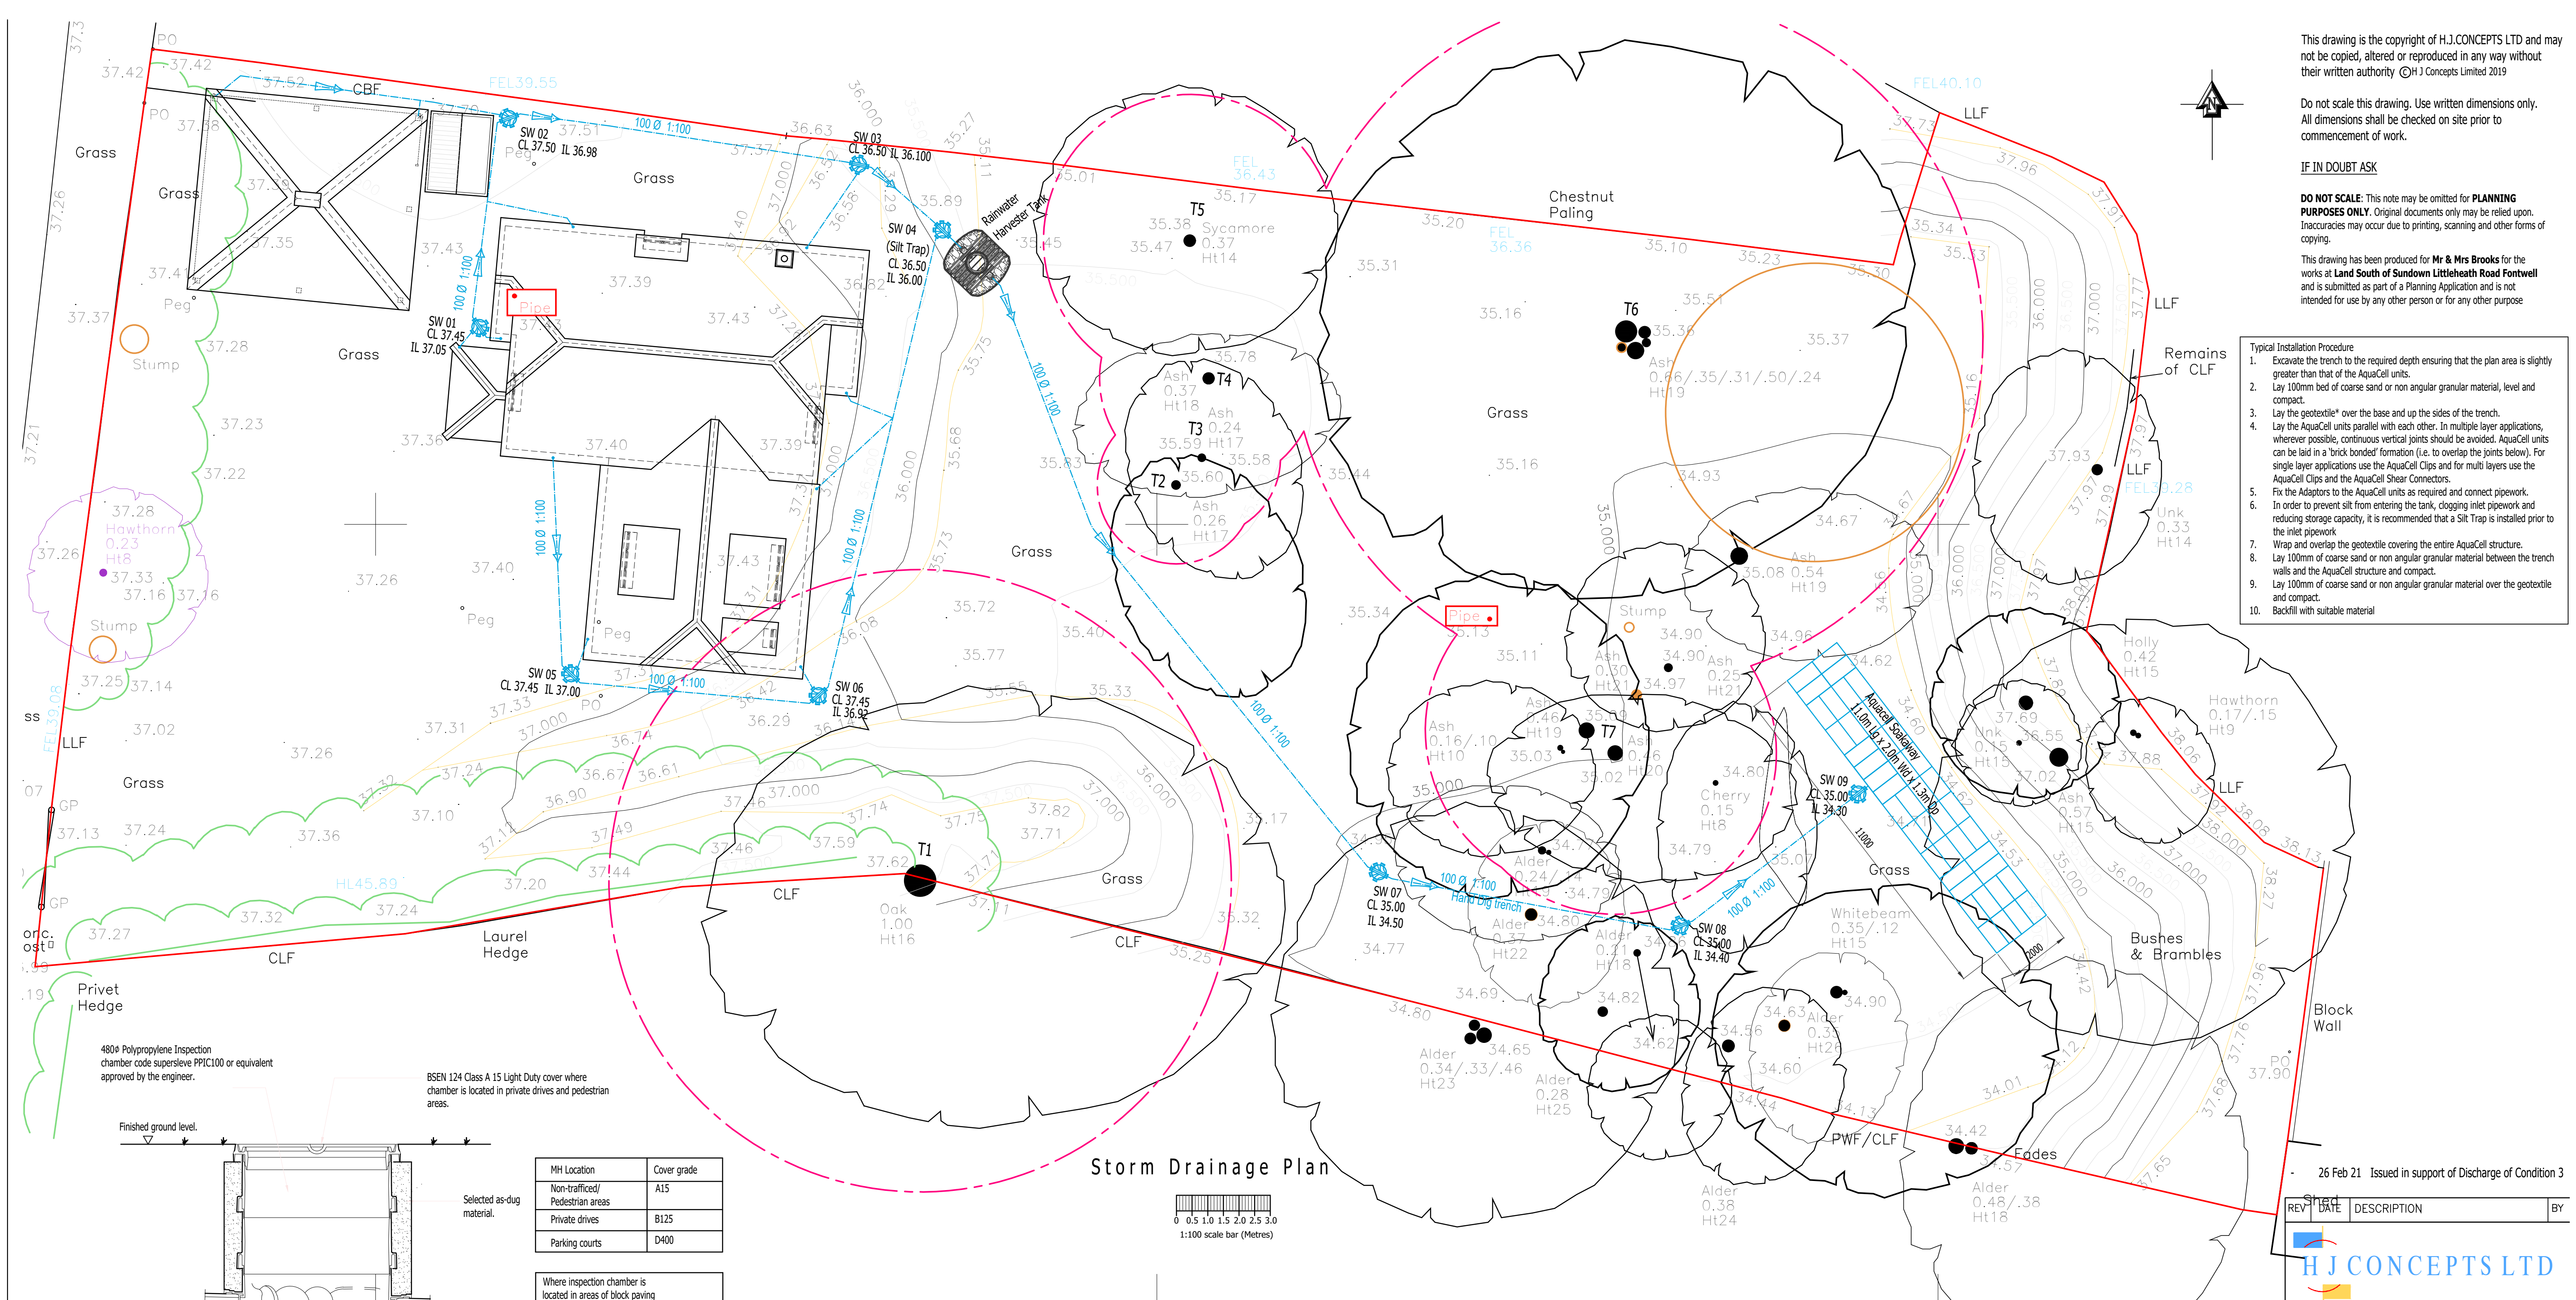

Storm Drainage Plan

 

26 Feb 21 Issued in support of Discharge of Condition 3

REV	DATE	DESCRIPTION	BY
-----	------	-------------	----

HJ CONCEPTS LTD

Suite A Second Floor
Trinity Court 2-4 West Street
Fareham, Hampshire. PO16 0BH
Telephone: 01329 288684, Email: office@hjconcepts.co.uk

CLIENT PROJECT TITLE
Mr & Mrs Brooks
Land South of Sundown
Littleheath Road Fontwell BN18 0SR


DRAWING TITLE
Proposed Site Plan
Storm Drainage

ENGINEER	PH	CHECKED	
DATE	Feb 21	SCALE	1:100, 20

PROJECT AND DRAWING NO.
17-1197 — DR 501

REVISIONS				
-----------	--	--	--	--

A1

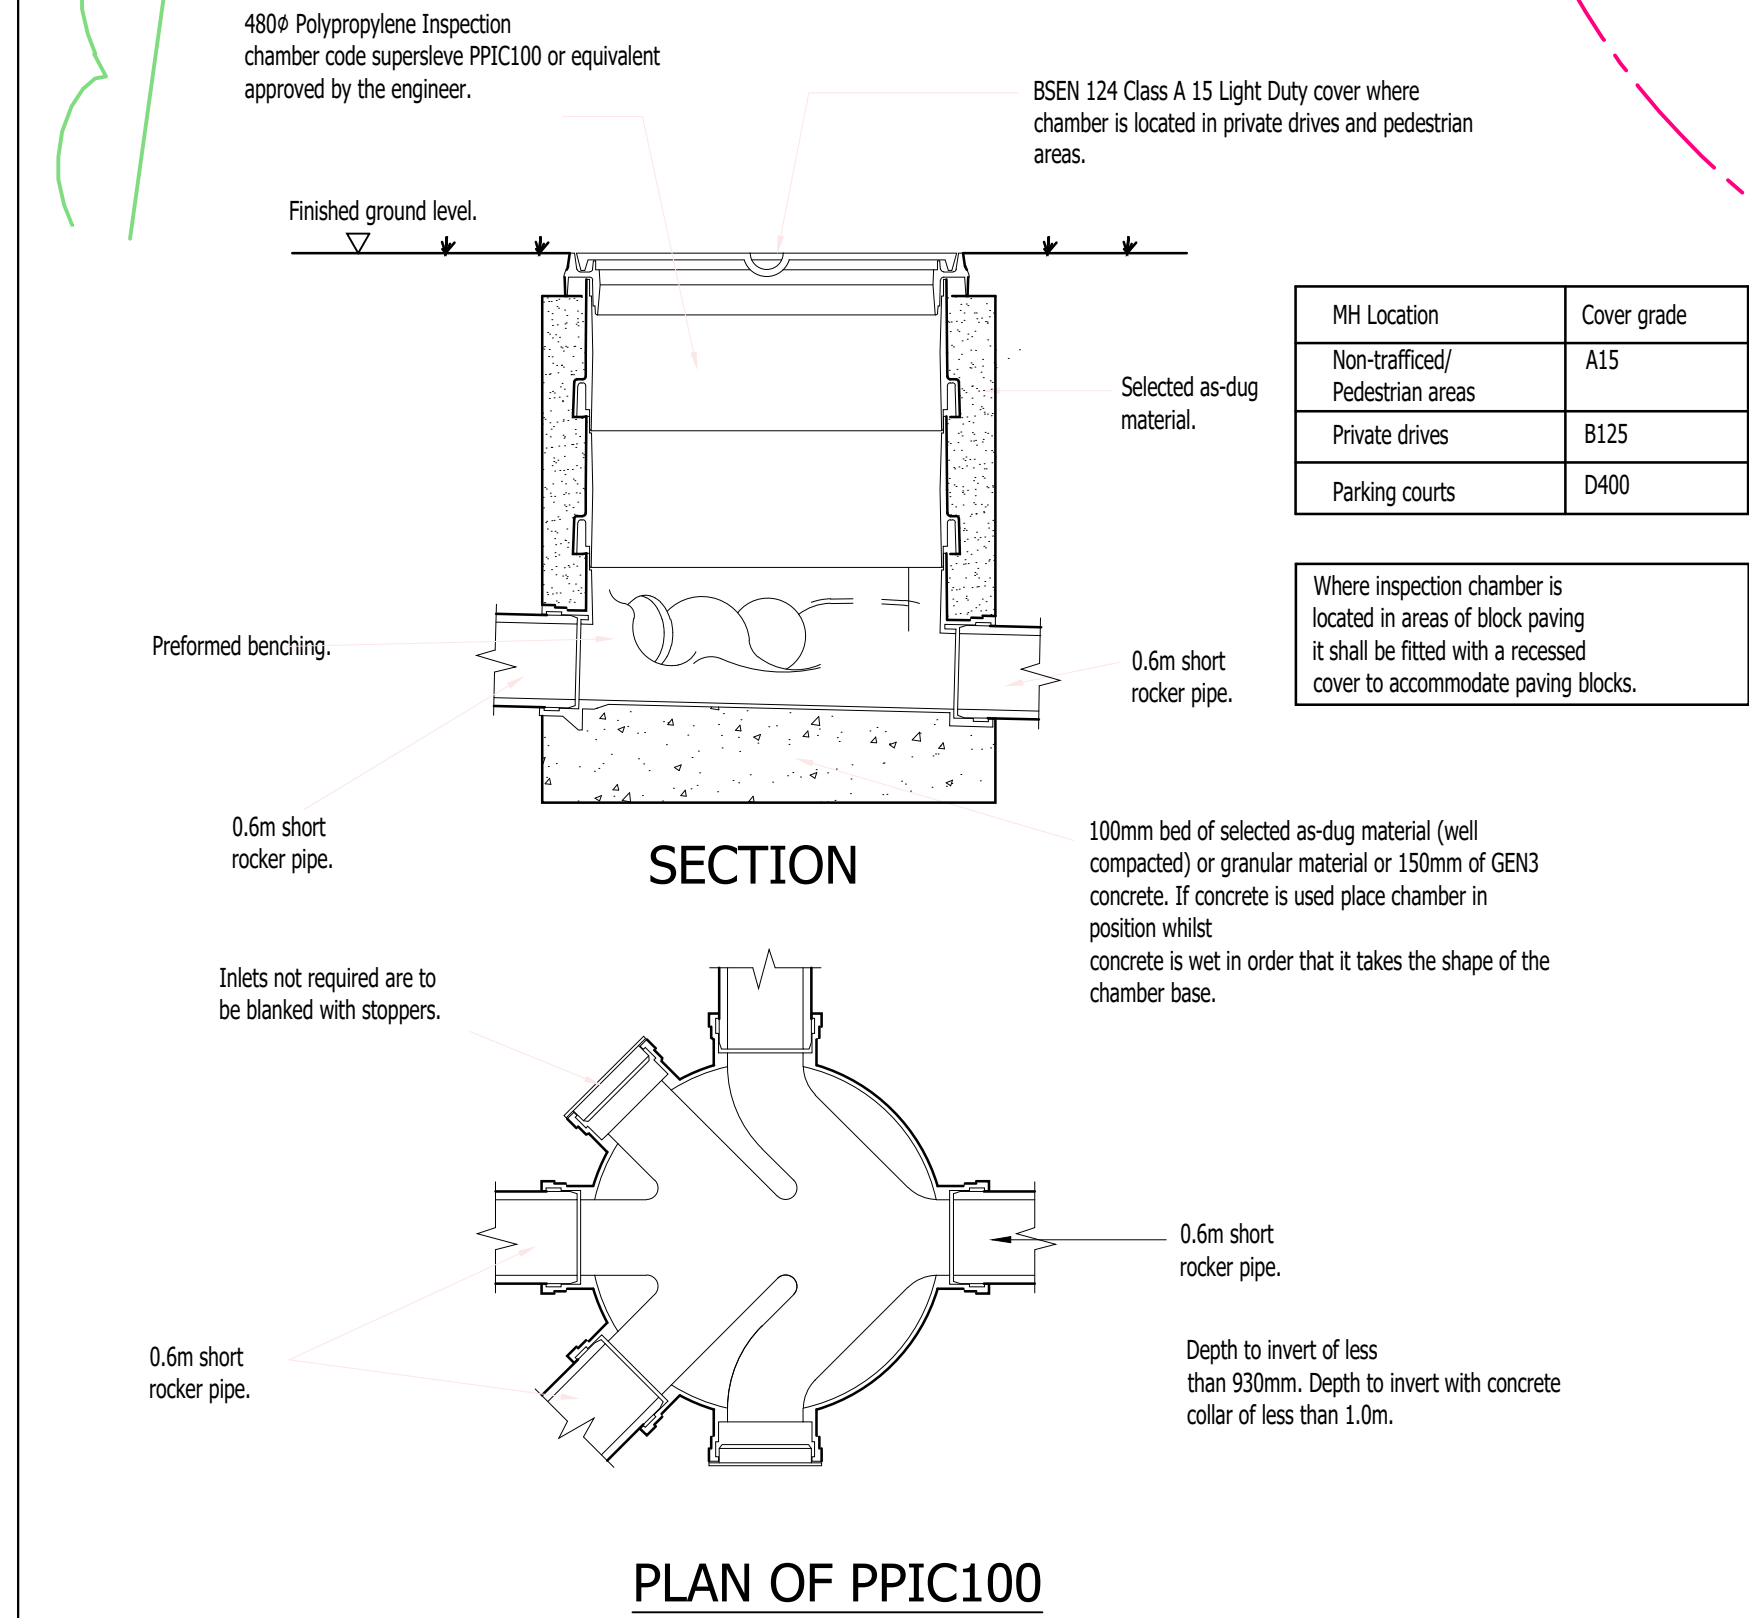

DETAIL OF POLYPROPYLENE INSPECTION CHAMBER (PPIC100)

