




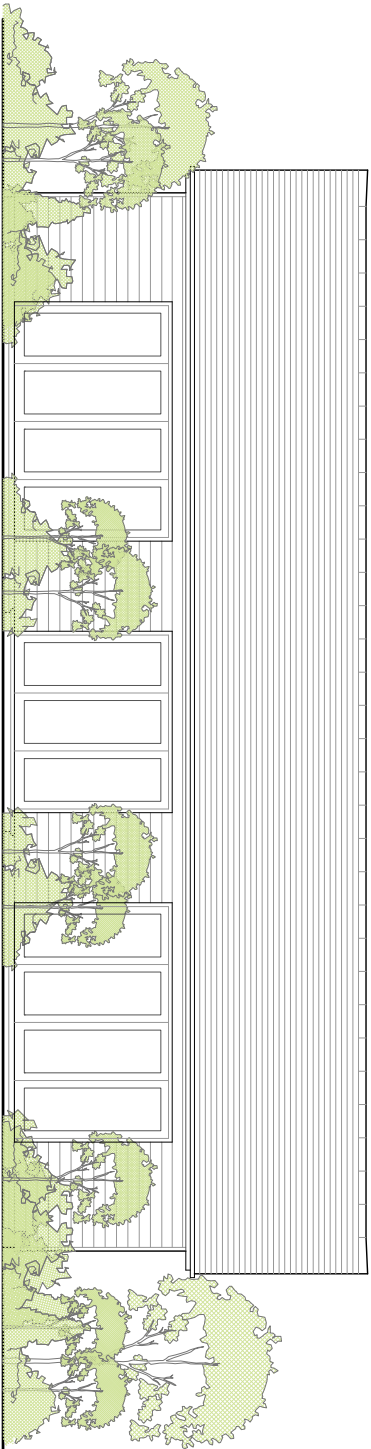


East Elevation: Scale 1:100

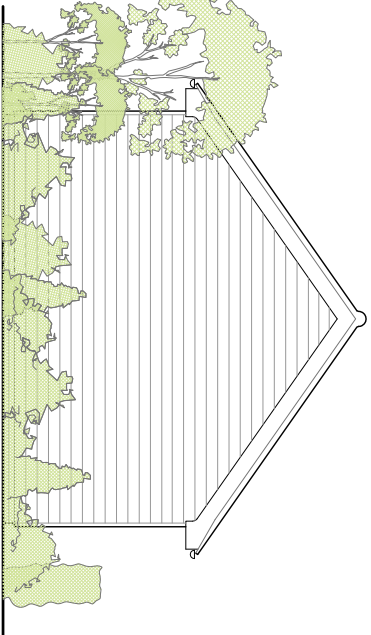


North Elevation: Scale 1:100

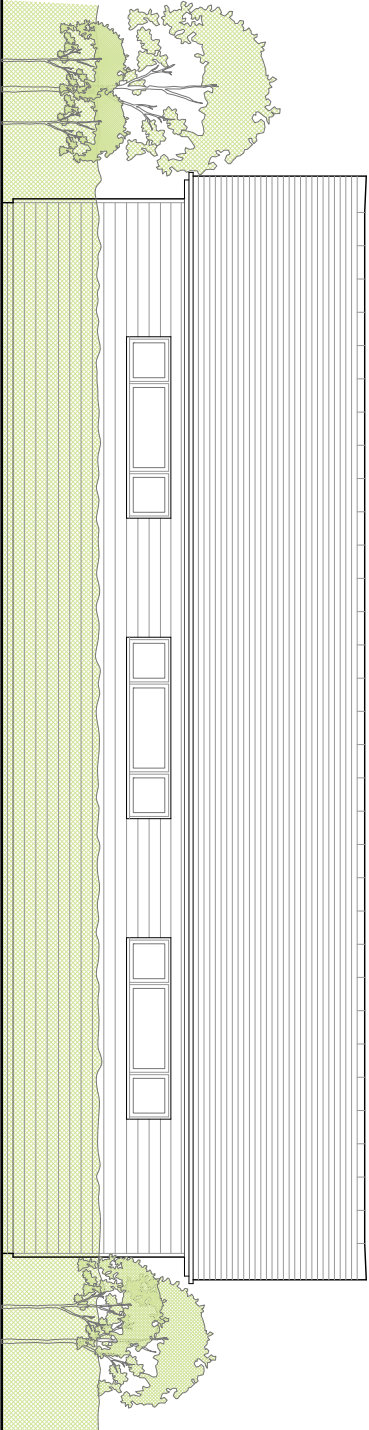

West Elevation: Scale 1:100

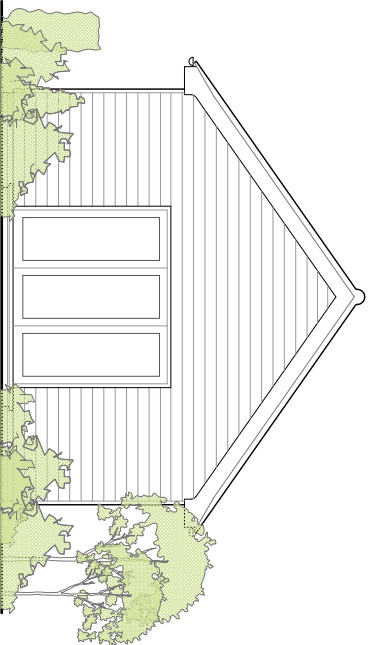


South Elevation: Scale 1:100

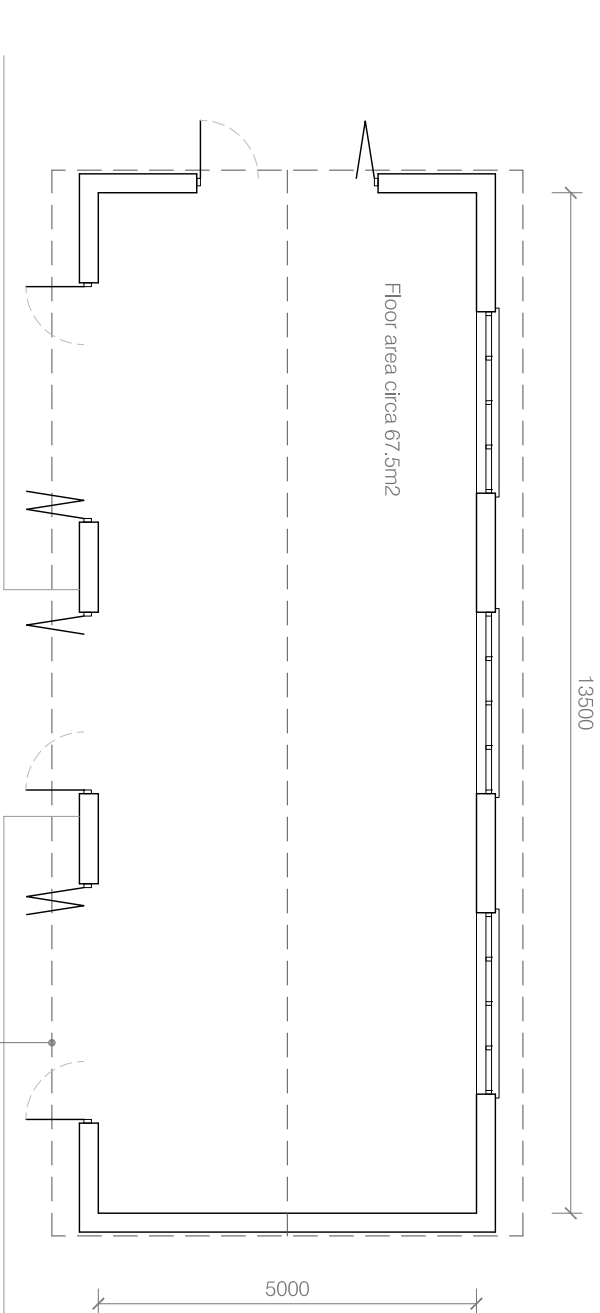

Ground Floor Plan: Scale 1:100



Cross Section: Scale 1:100

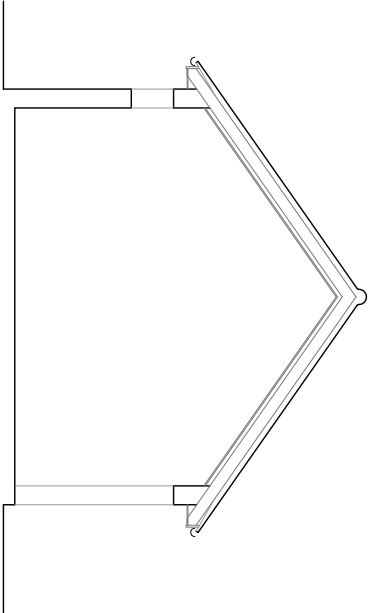

notes

Permission is granted to scale from this drawing for the purpose of Local Authority Planning Approval only. In all other cases DO NOT scale from this drawing. Please contact this office for any additional information required.

Contractors, Sub-Contractors and Suppliers are to check all relevant dimensions, levels and details of the site and any existing buildings before commencing any shop drawings or building work. Any discrepancies should be reported to this office.

This drawing must be read in conjunction with all related drawings and documents relevant to this project, including those prepared by appointed consultants, specialists and sub-contractors etc.

This drawing is the copyright of RDV a Design

revisions

A door arrangement altered + minor ails

22/01/2018

RDV a Design

9 Oak End | Arundel | West Sussex

Tel: 01903 884013

project

Fontwell Physiotherapy and
Hydrotherapy Clinic, The Wolds,
Fontwell Avenue, West Sussex

drawing

Floor Plan, Elevations and Section

As Proposed

scale	date	rev
1:100	@ A3	October 2017
job no	drawing no	rev
15047	02.02	A