



NOTES

DO NOT SCALE OFF THIS DRAWING EXCEPT FOR PLANNING PURPOSES
ALL DIMENSIONS SHOULD BE CHECKED ON SITE PRIOR TO COMMENCEMENT OF WORK
ALL GOODS MATERIALS AND WORKMANSHIP MUST CONFORM WITH CURRENT BUILDING REGULATIONS, BRITISH STANDARDS AND CODES OF PRACTICE
COPYRIGHT OF THIS DRAWING IS RETAINED BY GARRY MOUNT CHARTERED ARCHITECTURAL TECHNOLOGIST AND IT MUST NOT BE REPRODUCED WITHOUT WRITTEN CONSENT

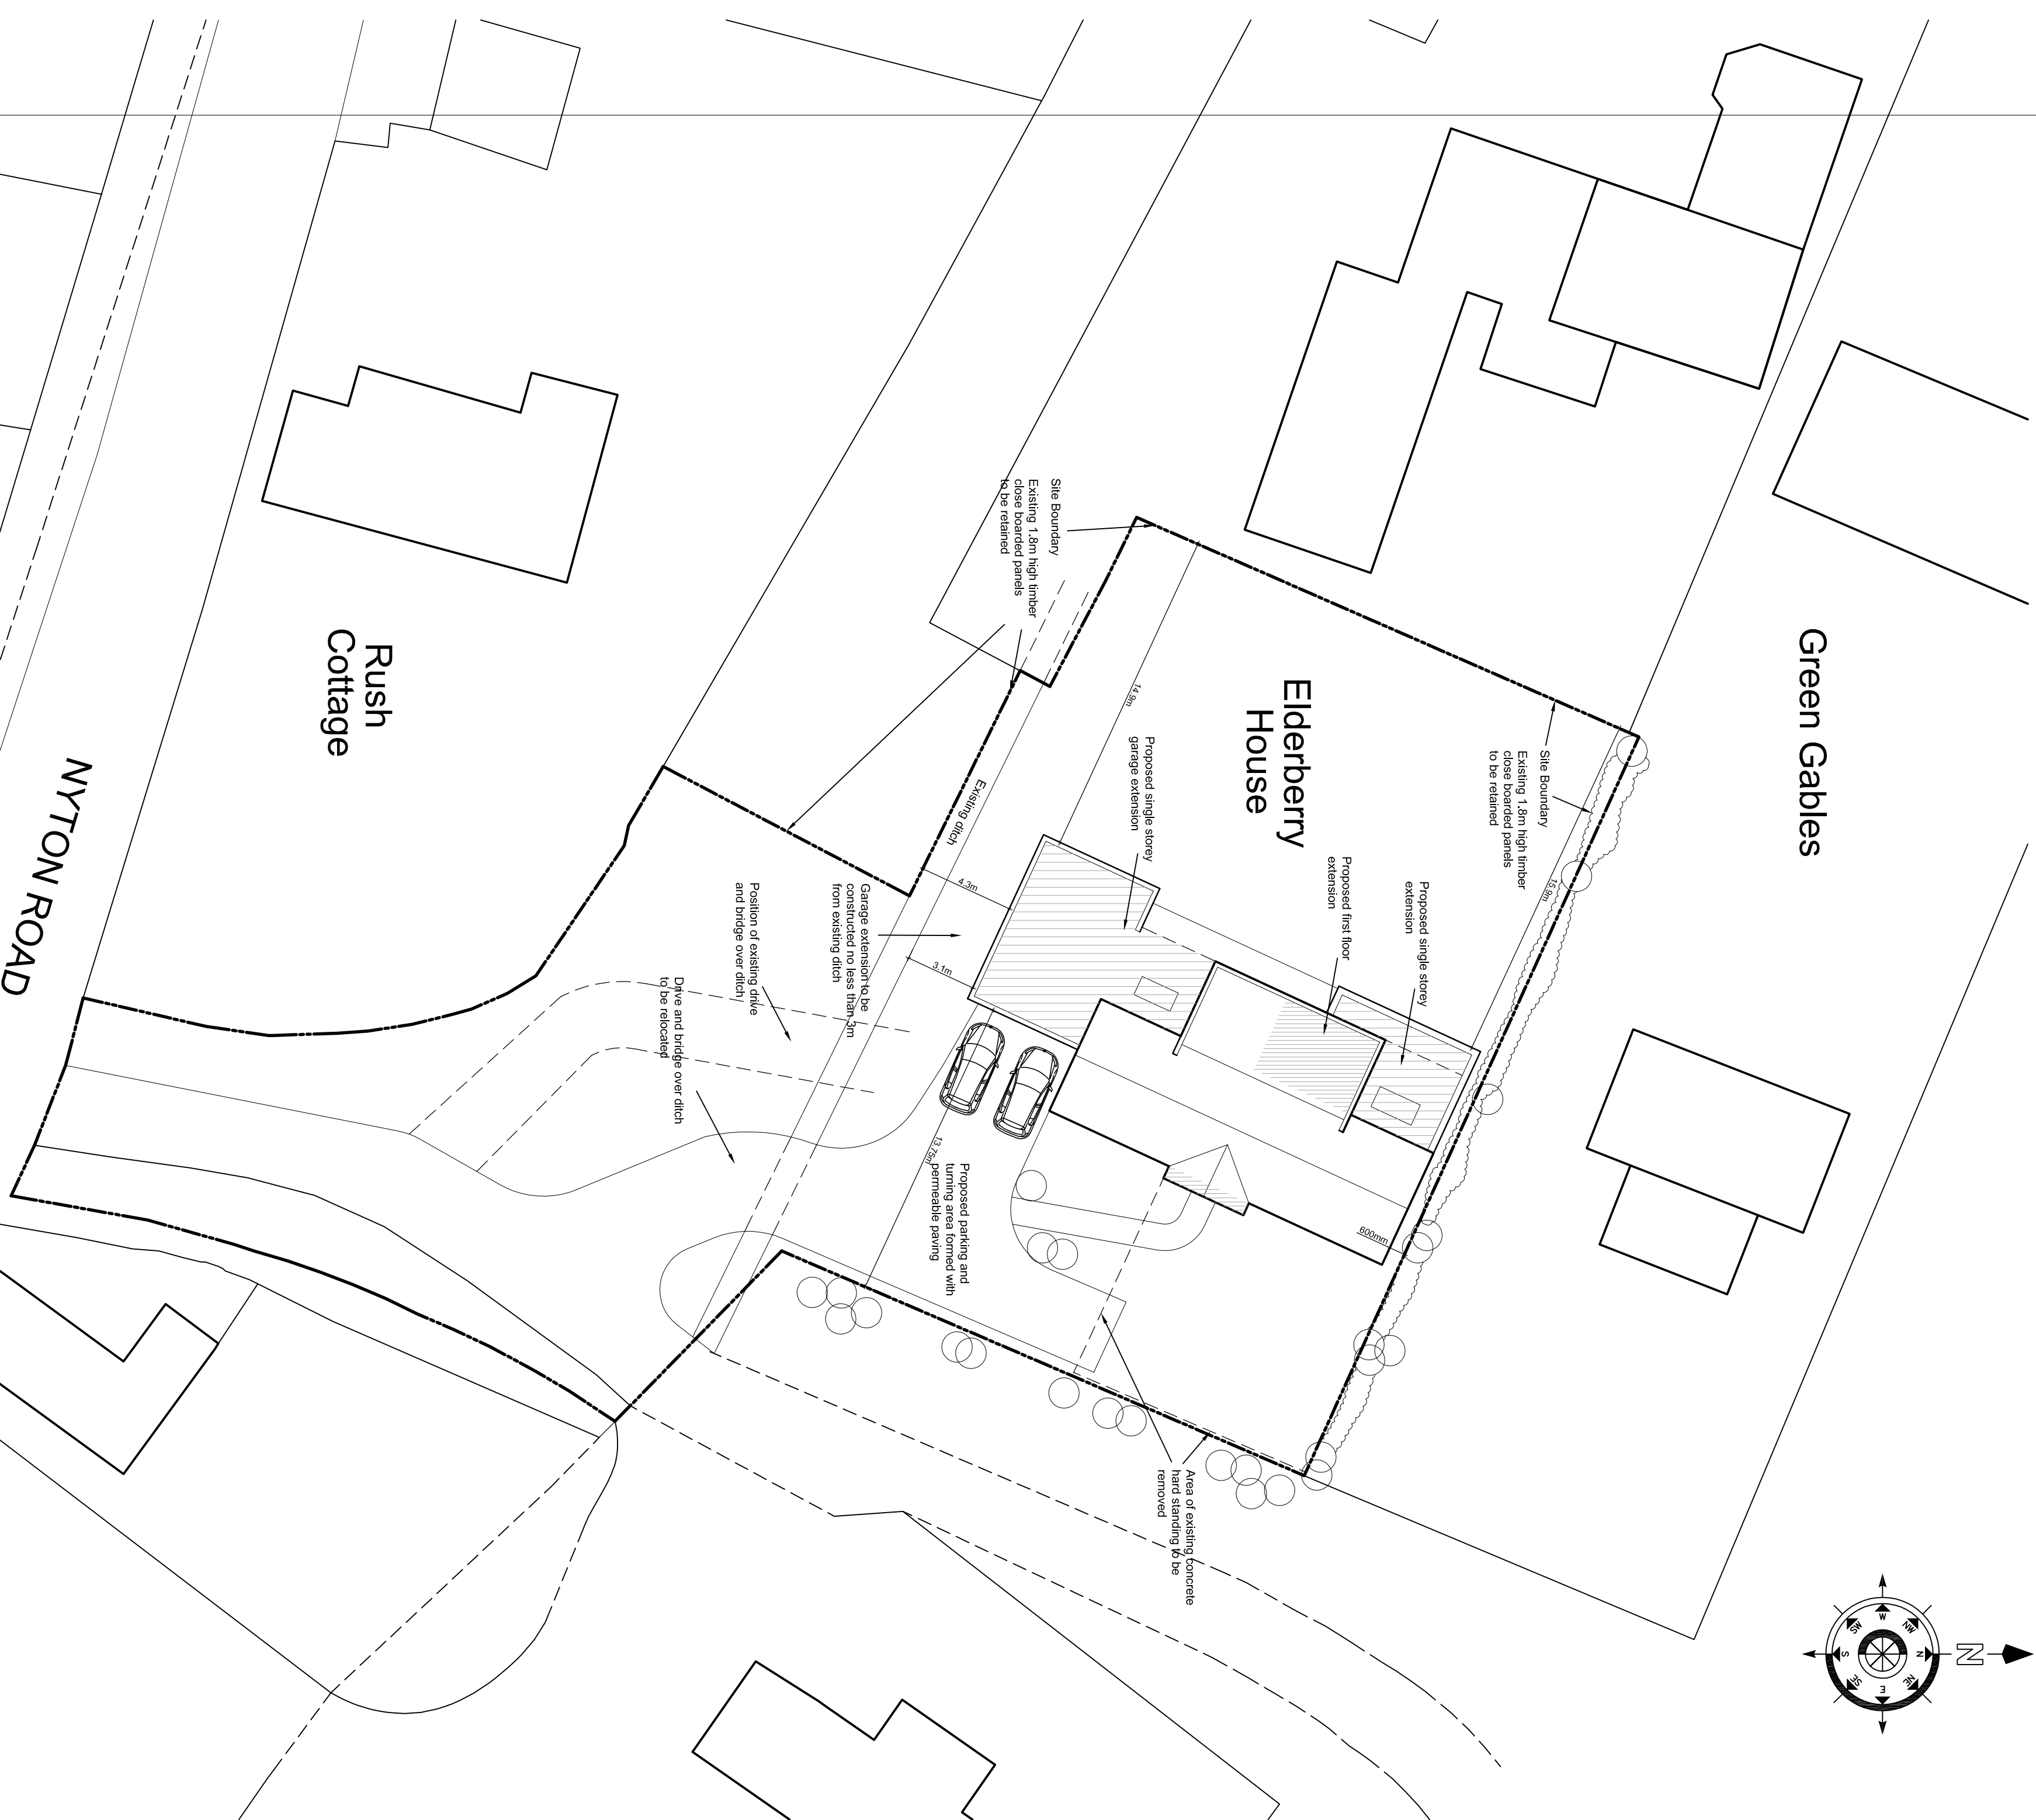

Site Plan

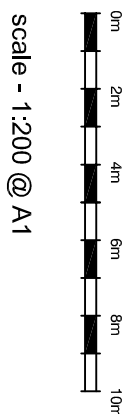

Block Plan

scale - 1:500 @ A1



Location Plan

scale - 1:1250 @ A1

DRAWING TITLE			
Site Plan and Location Plan			

DATE	SCALE	DRAWN BY	CHECKED BY
Mar 2020	As shown	GM	

JOB NO.	DRAWING NO.	REVISION
2005	2.02	A

REV	DATE	BY	AMENDMENT
A	April 2020	GM	Planning Issue

CLIENT	Mr & Mrs Tobin
JOB TITLE	Extension and alterations to Elderberry House

Garry Mount MCIAAT
Chartered Architectural Technologist
34 Penny Acre
Chichester
West Sussex
PO19 6DY
Tel : 07951 332812 email : garrymount@gmail.com