



NOTES


DO NOT SCALE OFF THIS DRAWING EXCEPT FOR PLANNING PURPOSES.
ALL DIMENSIONS SHOULD CHECKED ON SITE PRIOR TO COMMENCEMENT OF WORK.
ALL GOODS MATERIALS AND WORKMANSHIP MUST CONFORM WITH CURRENT BUILDING REGULATIONS, BRITISH STANDARDS AND CODES OF PRACTICE.
COPYRIGHT OF THIS DRAWING IS RETAINED BY GARRY MOUNT CHARTERED ARCHITECTURAL TECHNOLOGIST AND IT MUST NOT BE REPRODUCED WITHOUT WRITTEN CONSENT.

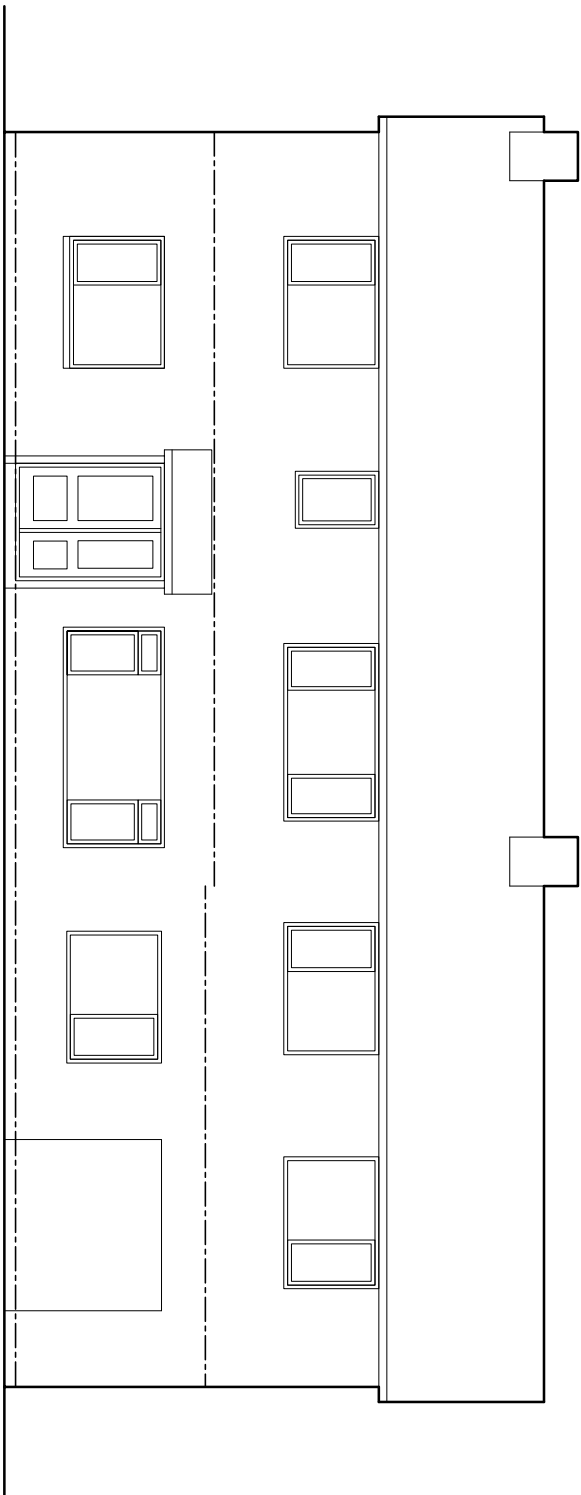


East Elevation (front)

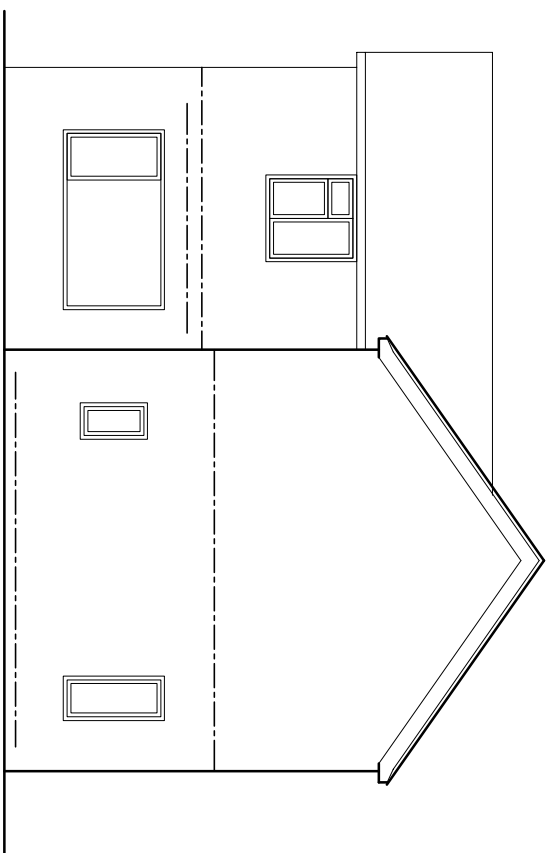


South Elevation

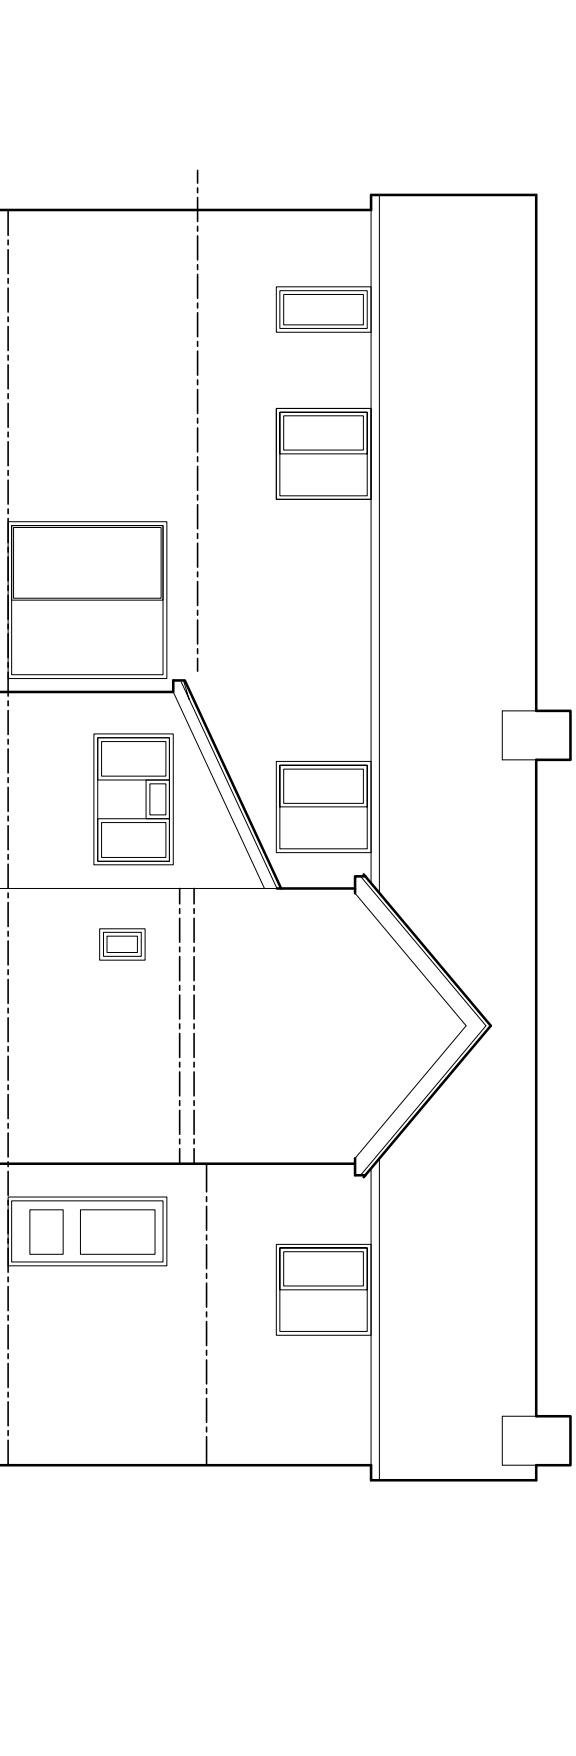


West Elevation

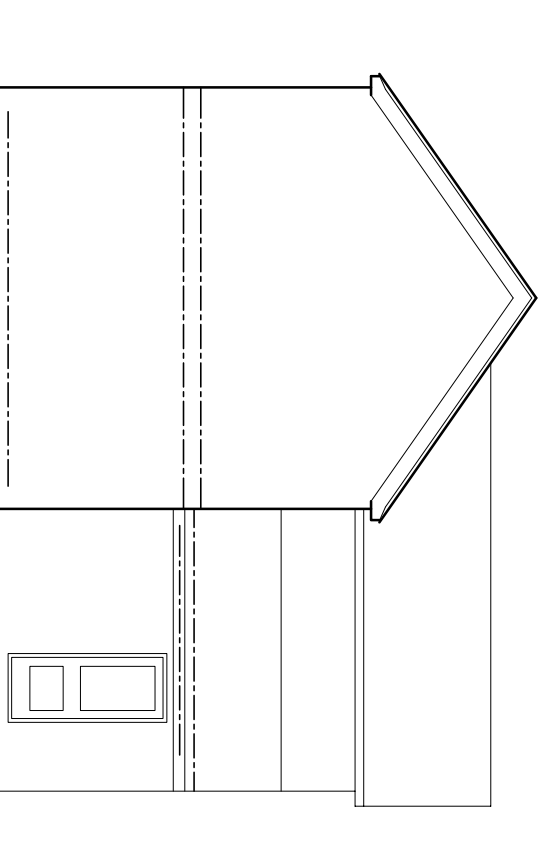


North Elevation

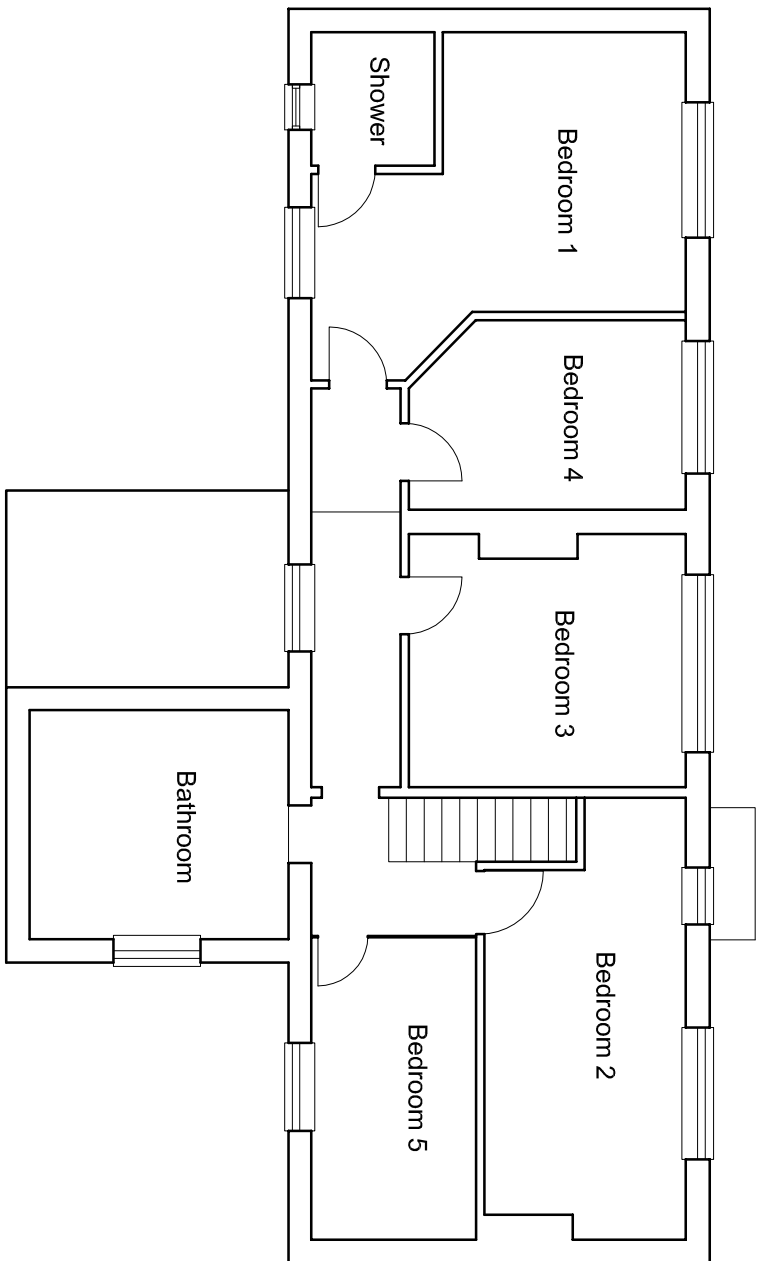

First Floor

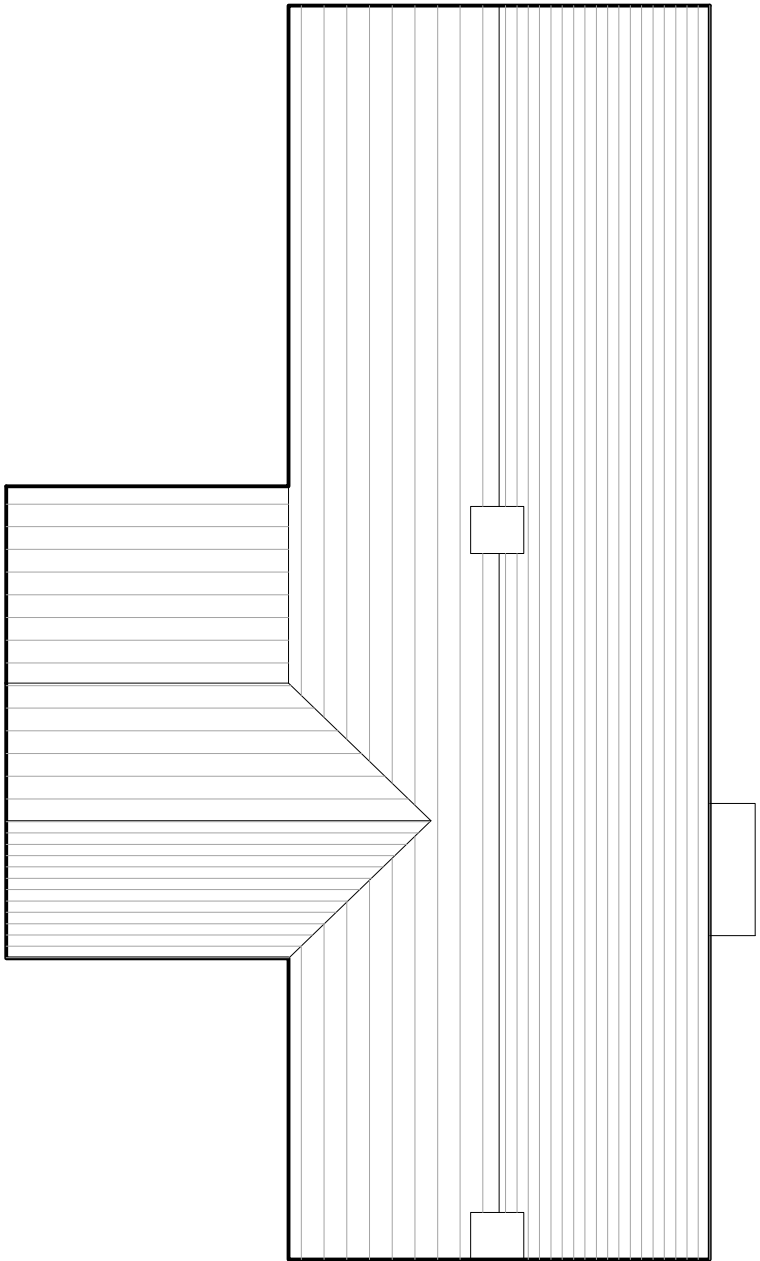

Ground Floor

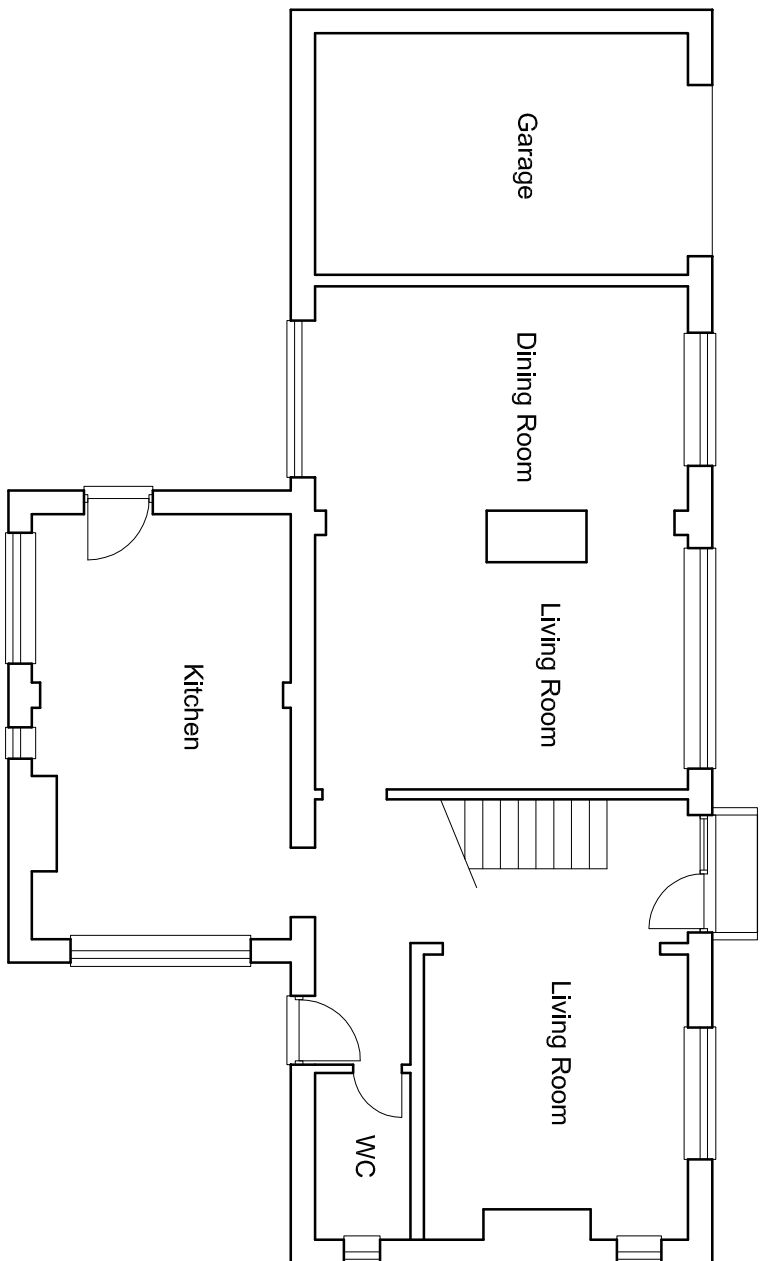

1:100 @ A1

DRAWING TITLE		
Existing Plans and Elevations		

DATE	SCALE	DRAWN BY	CHECKED BY
Mar 2020	As shown	GM	

JOB NO.	DRAWING NO.	REVISION
2005	1.01	A

Garry Mount MCAT
Chartered Architectural Technologist
34 Penny Acre
Chichester
West Sussex
PO19 6DY
Tel : 07951 332812 email : garrymount@gmail.com