



NOTES

DO NOT SCALE OFF THIS DRAWING EXCEPT FOR PLANNING PURPOSES
ALL DIMENSIONS SHOULD BE CHECKED ON SITE PRIOR TO COMMENCEMENT OF WORK
ALL GOODS MATERIALS AND WORKMANSHIP MUST CONFORM WITH CURRENT BUILDING REGULATIONS, BRITISH STANDARDS AND CODES OF PRACTICE
COPYRIGHT OF THIS DRAWING IS RETAINED BY GARRY MOUNT CHARTERED ARCHITECTURAL TECHNOLOGIST AND IT MUST NOT BE REPRODUCED WITHOUT WRITTEN CONSENT

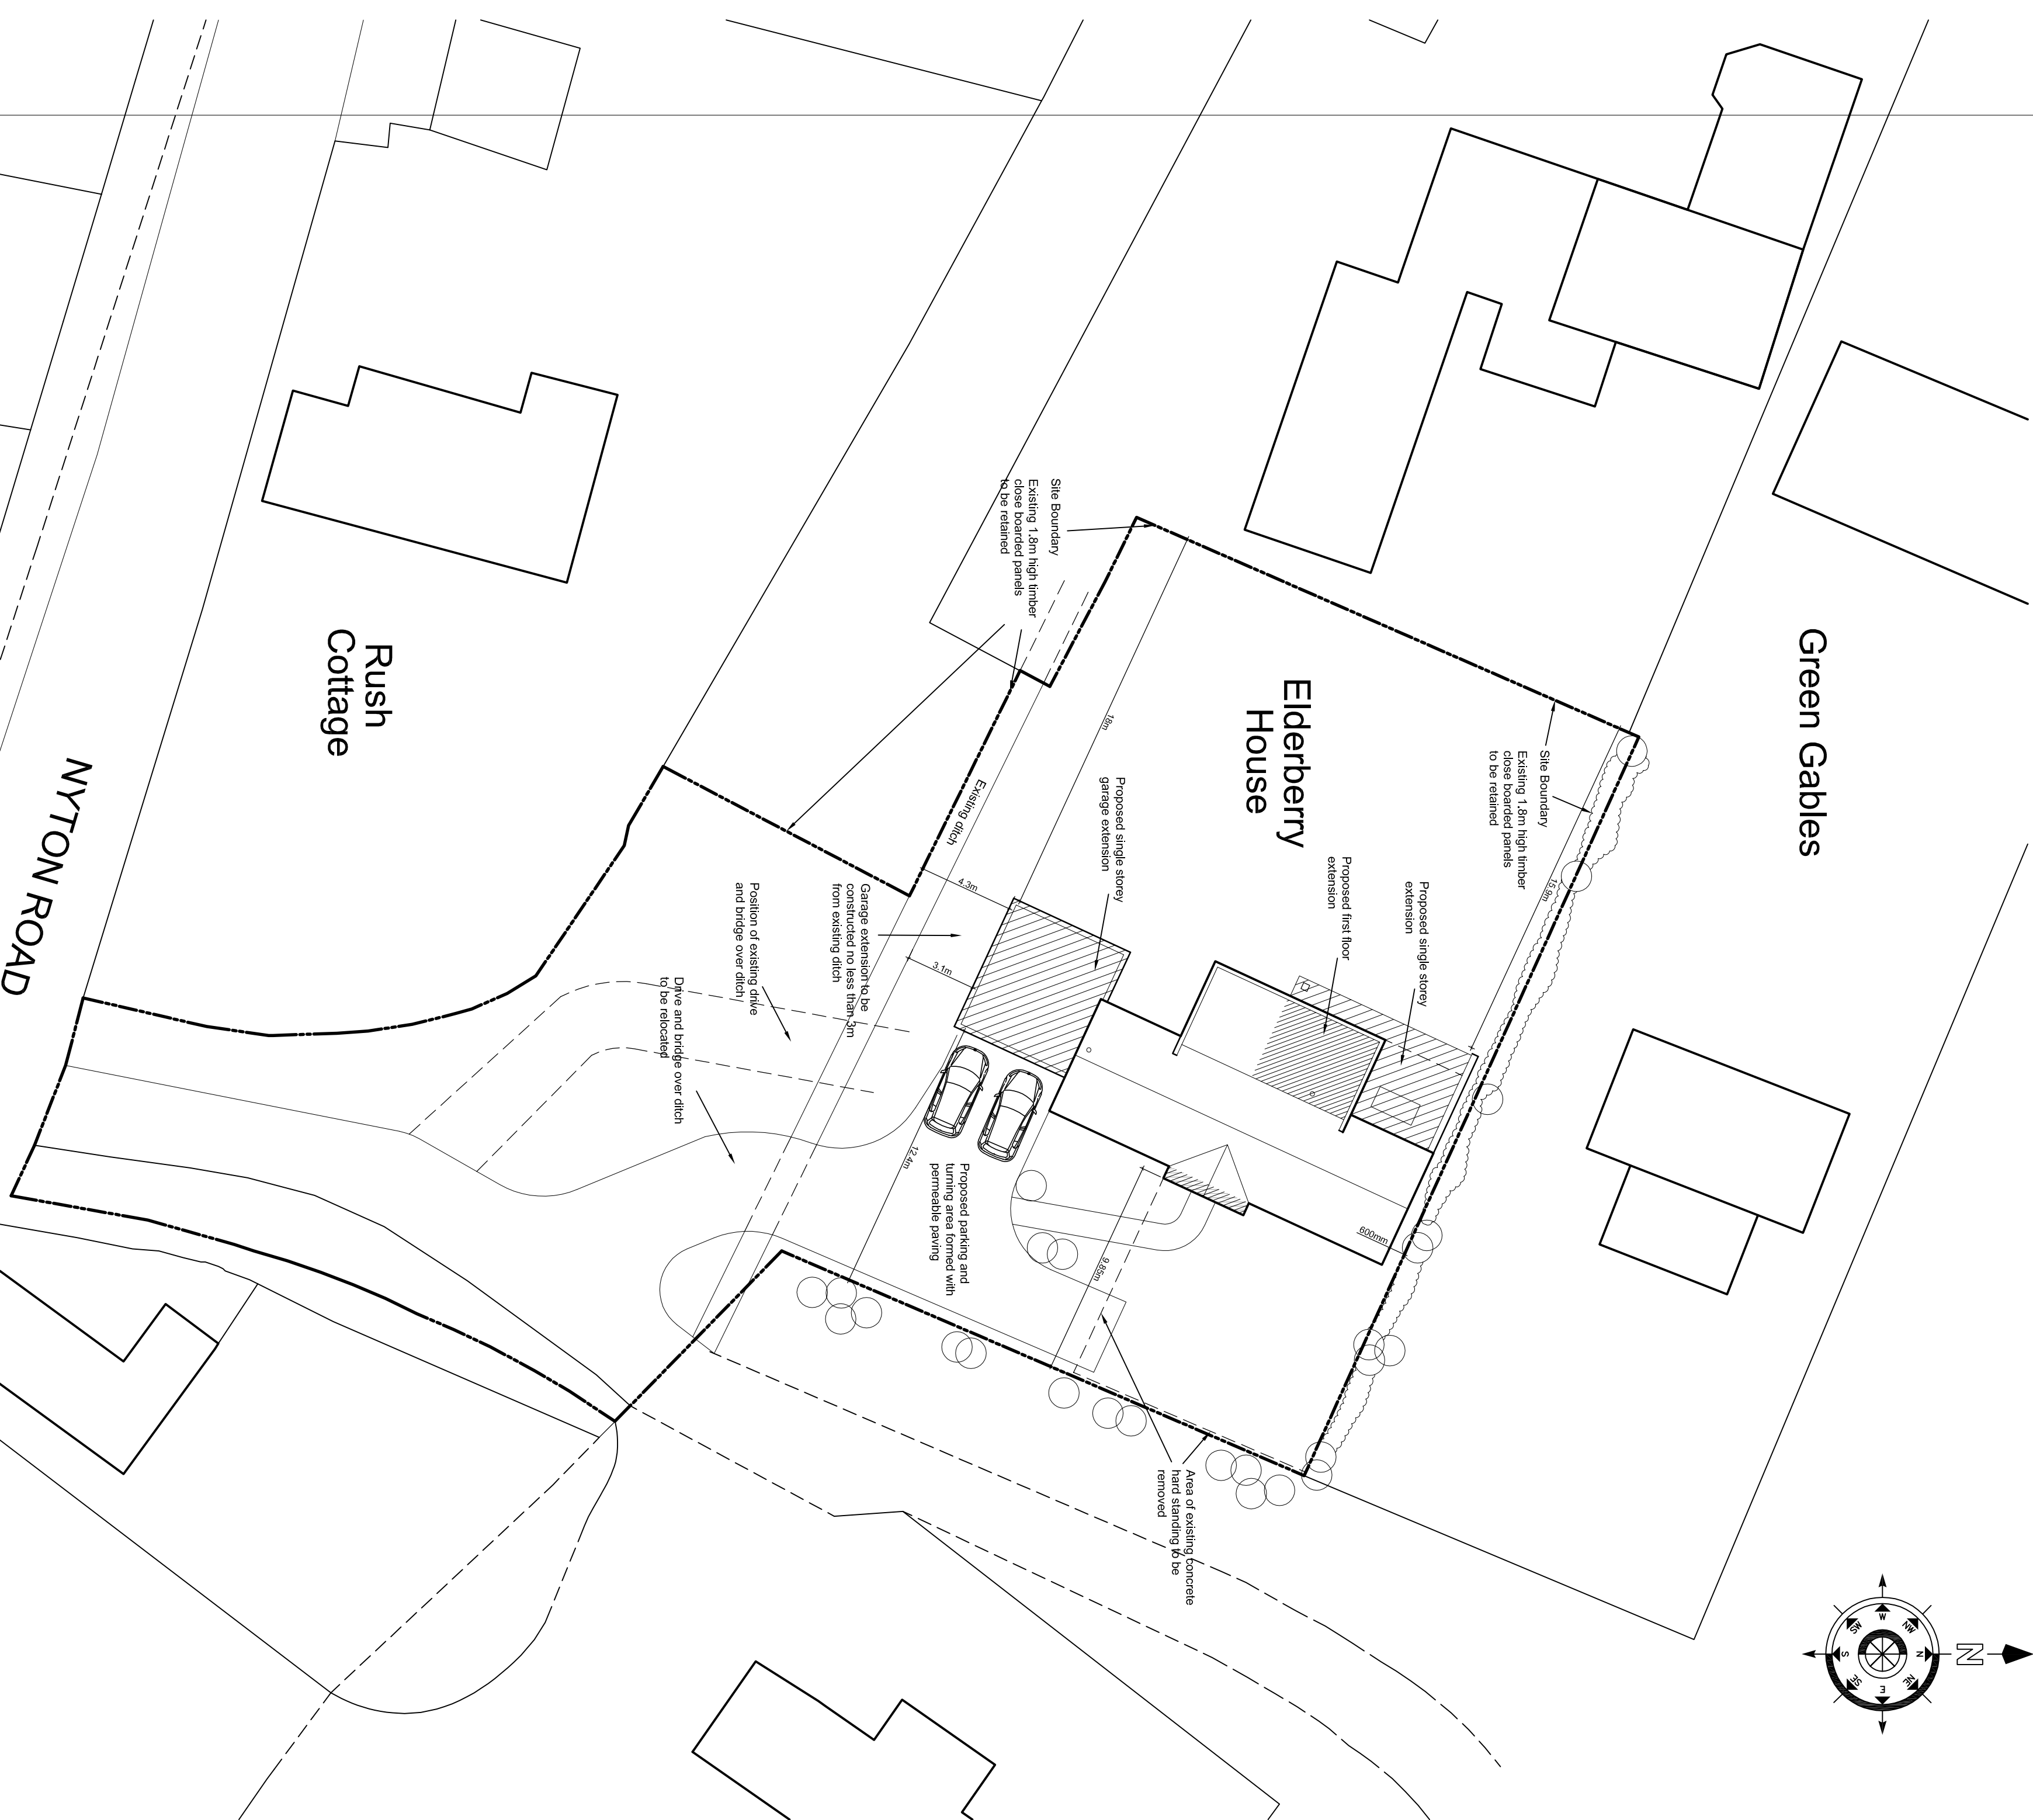

Site Plan

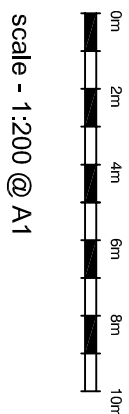

Block Plan



Location Plan

scale - 1 : 1250 @ A1

B	April 2021	GM	Design Amendment - Garage extension reduced
A	April 2020	GM	Planning Issue
REV	DATE	BY	AMENDMENT

CLIENT
Mr & Mrs Tobin

JOB TITLE
Extension and alterations to
Elderberry House

DRAWING TITLE	
Site Plan and Location Plan	

DATE	SCALE	DRAWN BY	GM
Mar 2020	As shown	CHECKED BY	

JOB NO.	DRAWING NO.	REVISION
2005	2.02	B

Garry Mount MCIAAT
Chartered Architectural Technologist
34 Penny Acre
Chichester
West Sussex
PO19 6DY
Tel : 07951 332812 email : garrymount@gmail.com