

C.R. BARROW & ASSOCIATES LTD.

Structural and Architectural Technicians

Studio 1
Manor Nursery
Lagness Road
Chichester
PO20 1LJ

Tel:Ans: 01243 771158

Tel/Mob: 07816 591480

E-mail: chris.barrow@hotmail.co.uk

Job EXTⁿ + ALT⁴⁵

47 IVY LANE

WESTGATE,


PO20 3RE.

Ref No. 1482.

Sheet No. 2

Scale 1:100

Date MAR. 18'

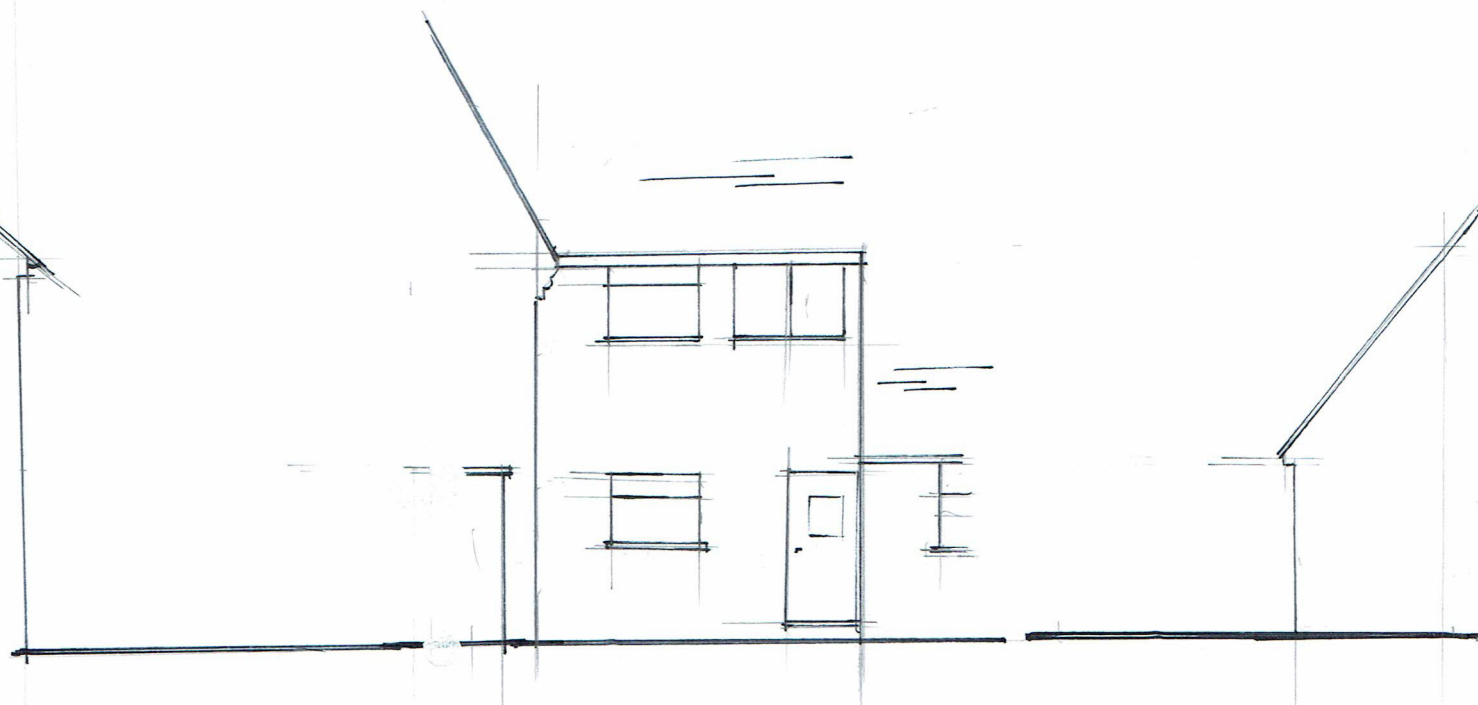

EAST ELEVATION

NORTH ELEVATION

WEST ELEVATION

AS EXISTING.