

C.R. BARROW & ASSOCIATES LTD.

Structural and Architectural Technicians

Studio 1
Manor Nursery
Lagness Road
Chichester
PO20 1LJ

Tel:Ans: 01243 771158
Tel/Mob: 07816 591480
E-mail: chris.barrow@hotmail.co.uk

Job EXTⁿ & ALT^{4.5}

47 IVY LAKE

WESTGATE,


PO20 3RE.

Ref No. 1482.

Sheet No. 4

Scale 1:100

Date MAR. 18'

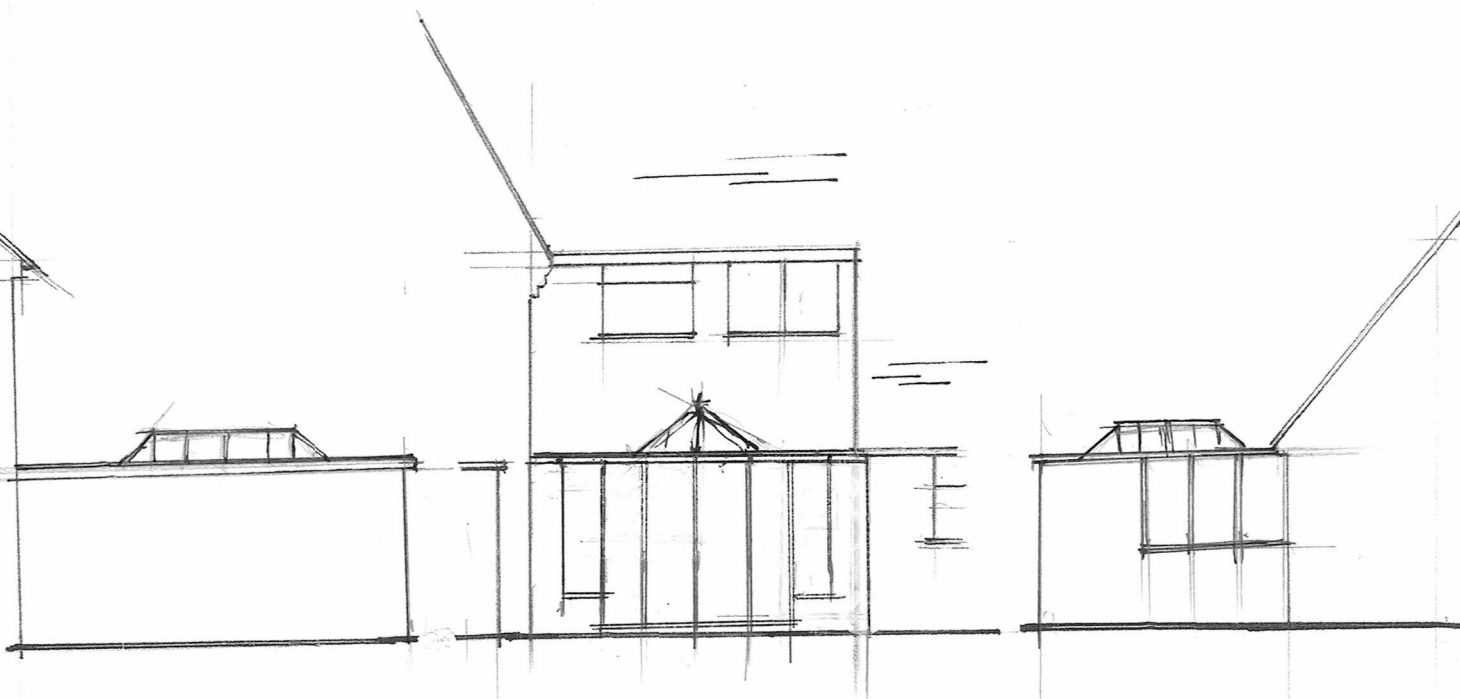

EAST ELEVATION

NORTH ELEVATION

WEST ELEVATION

AS PROPOSED