

note:
1. this drawing is the copyright of PH Design and is not to be reproduced without consent.
2. the contractor is to check all dimensions and levels before site works commence and/or preparation of workshop drawings.


revision	date	amendment
A	18.2.15	DESIGN REVISIONS
B	24.2.15	DESIGN REVISIONS
C	3.4.15	PLANNING APPLICATION




rear (south)
proposed elevations
SCALE 1:100




front (north)

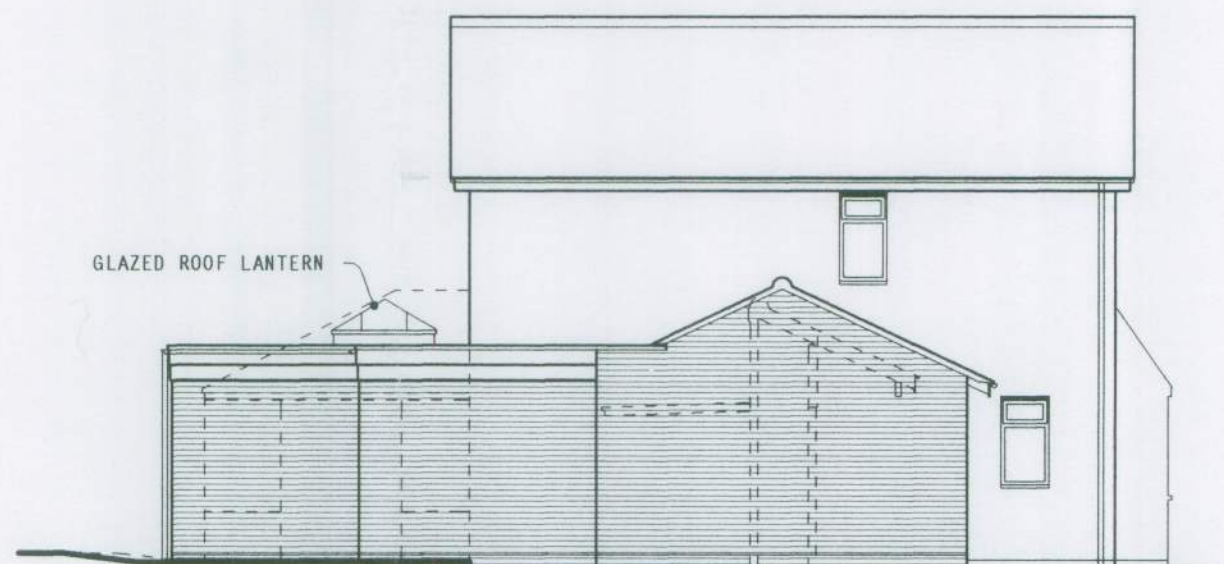


side (east)

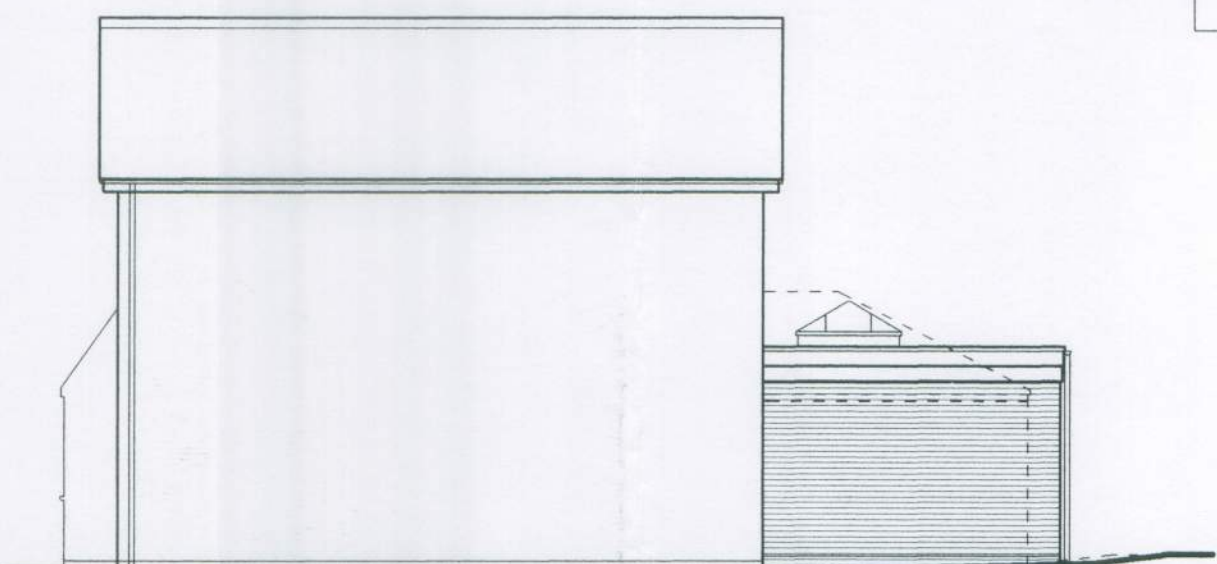

side (west)

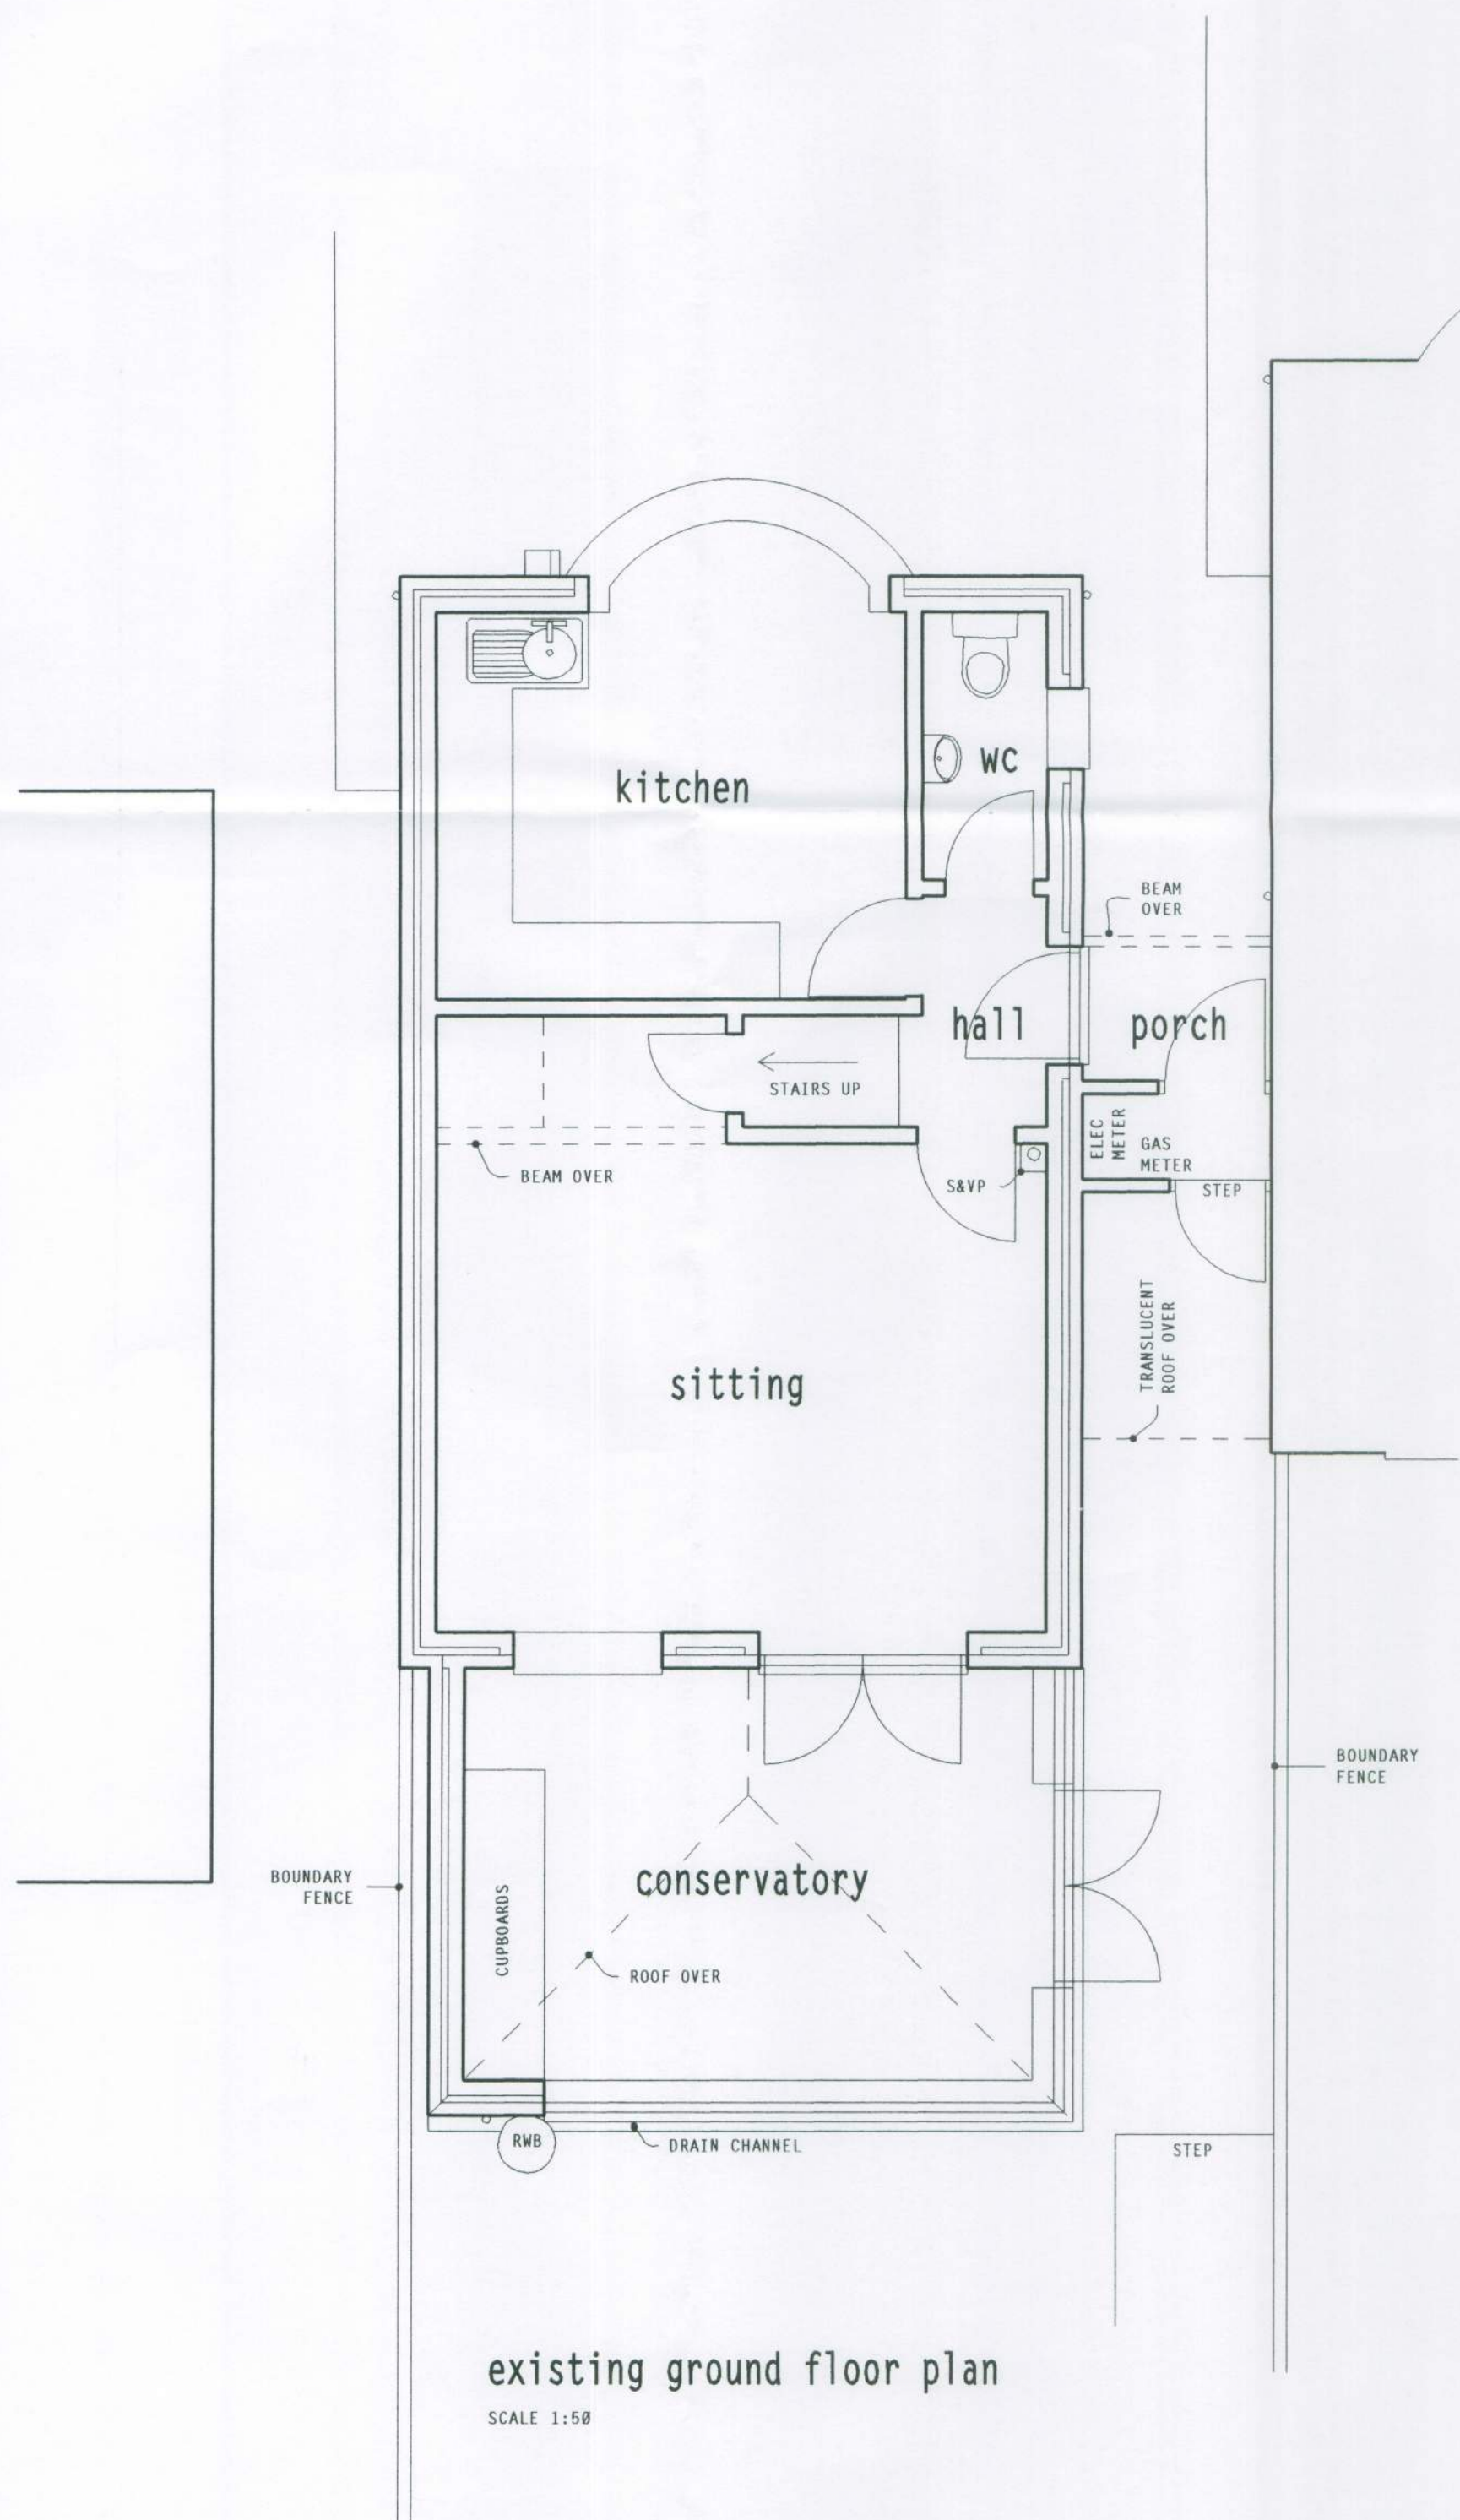


existing ground floor plan
SCALE 1:50

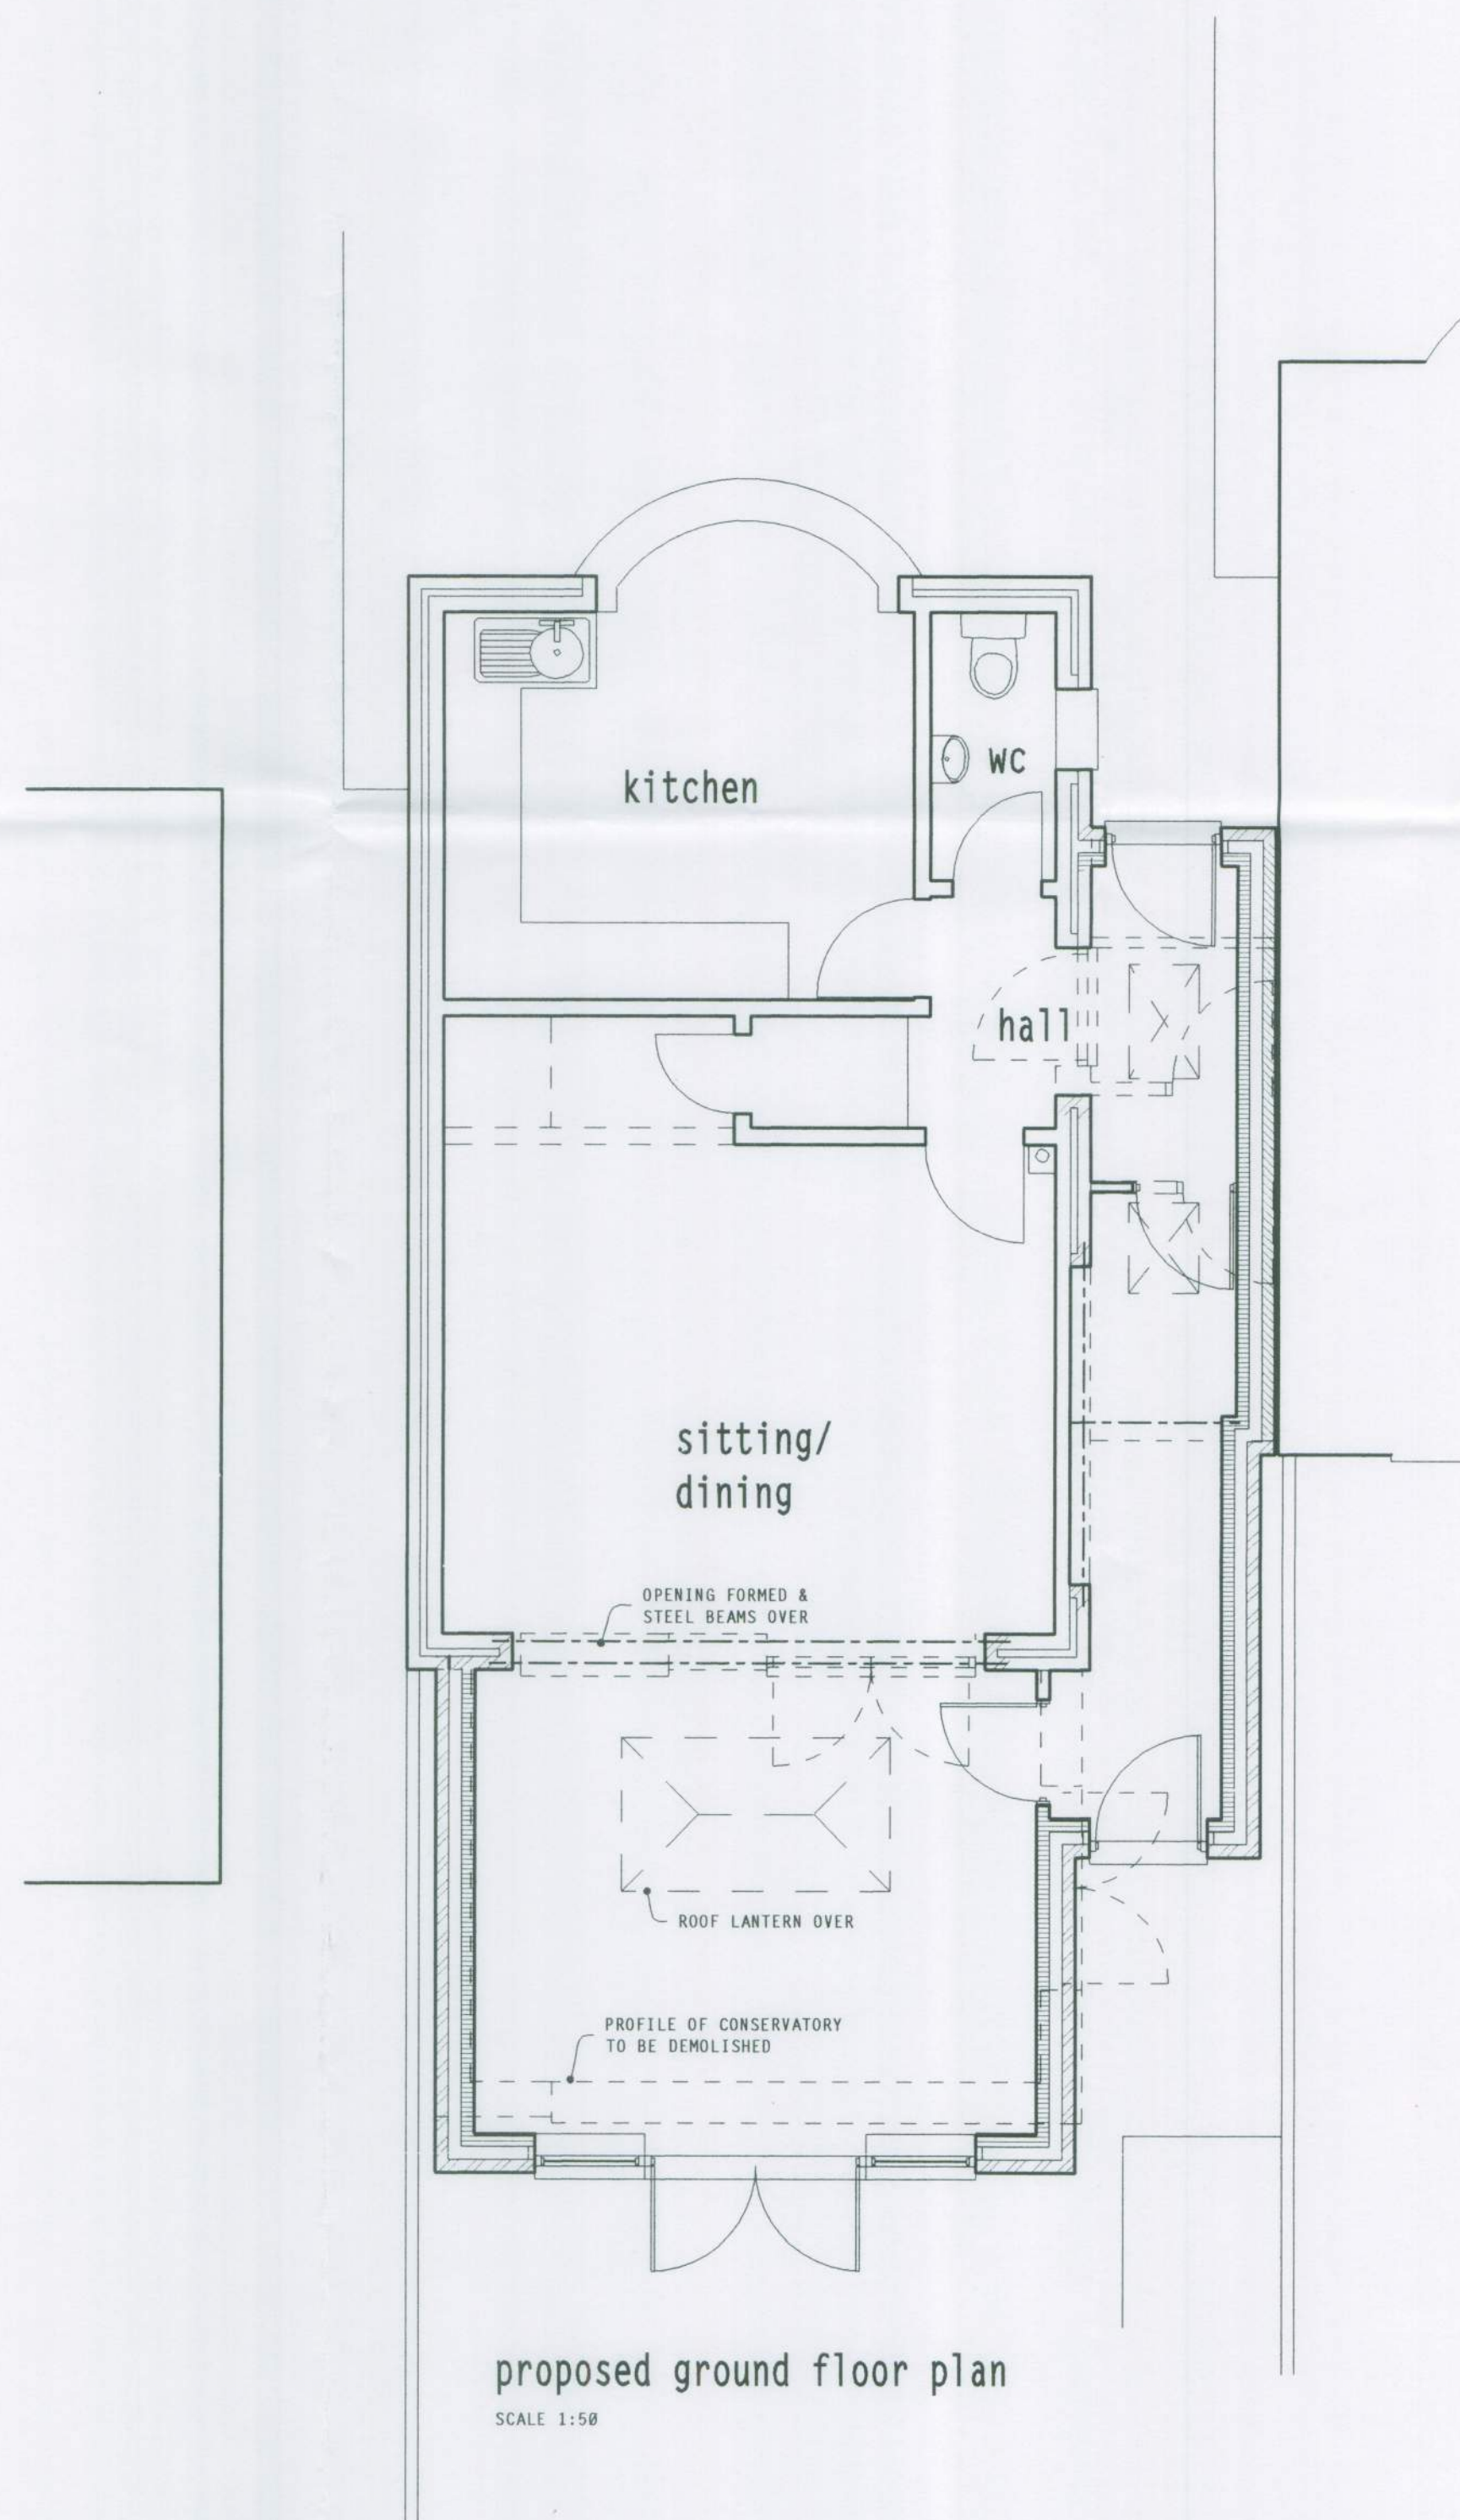

proposed ground floor plan
SCALE 1:50



location plan
SCALE 1:1250
CROWN COPYRIGHT RESERVED
OS LICENCE SR 100028450

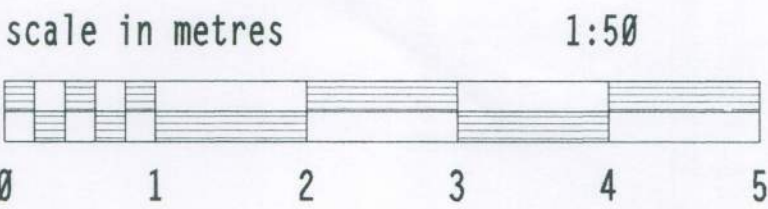

client: Mr & Mrs Poulter

project: proposed alterations & additions, 6 Elmcroft Place, Westergate PO20 3XL

PH DESIGN
architectural consultants
3 chapel street chichester
w.sussex PO19 1BU
tel:(01243) 781760

project: 15/C02
drawing no: 1c
date: Jan 2015

