



note:
1. this drawing is the copyright of PH Design and is not to be reproduced without consent.
2. the contractor is to check all dimensions and levels before site works commence and/or preparation of workshop drawings.

revision	date	amendment

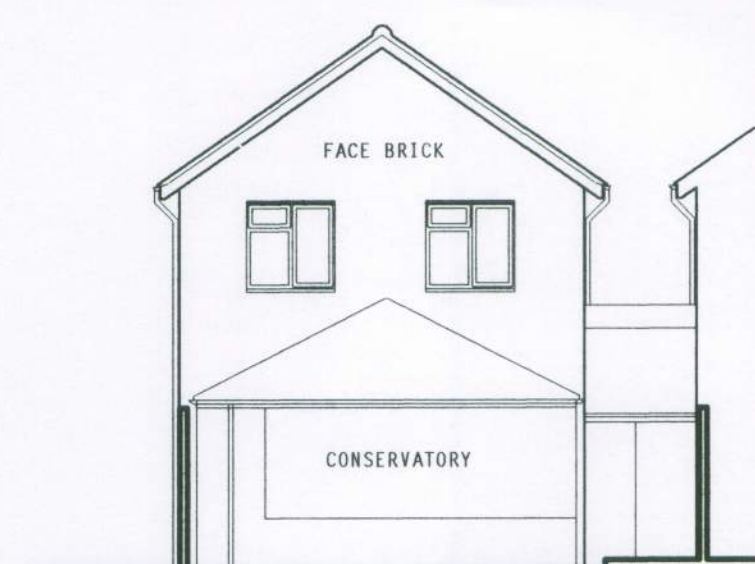


rear (south)
existing elevations


SCALE 1:100

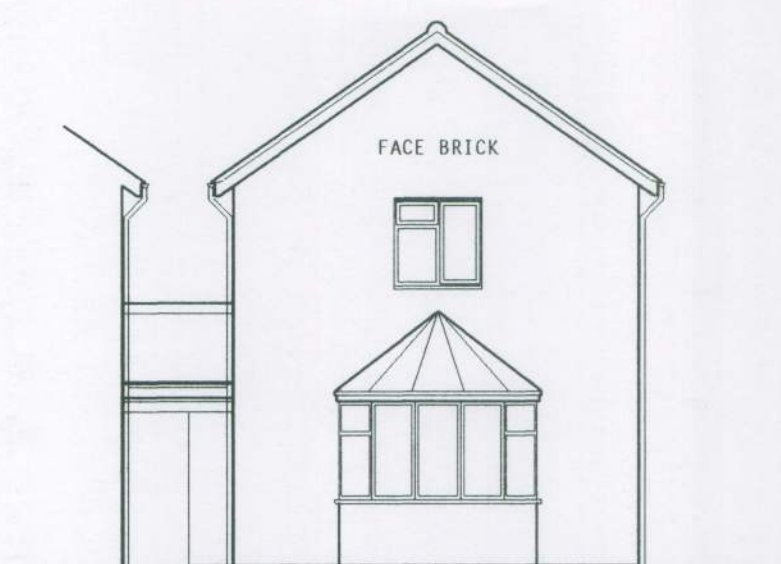


front (north)

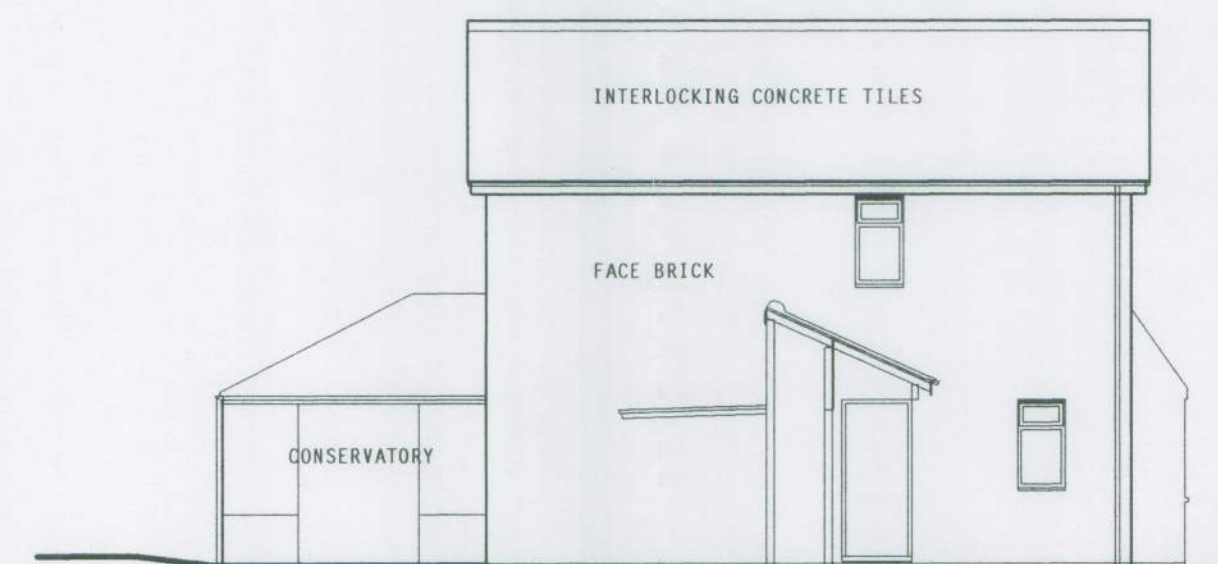

side (east)

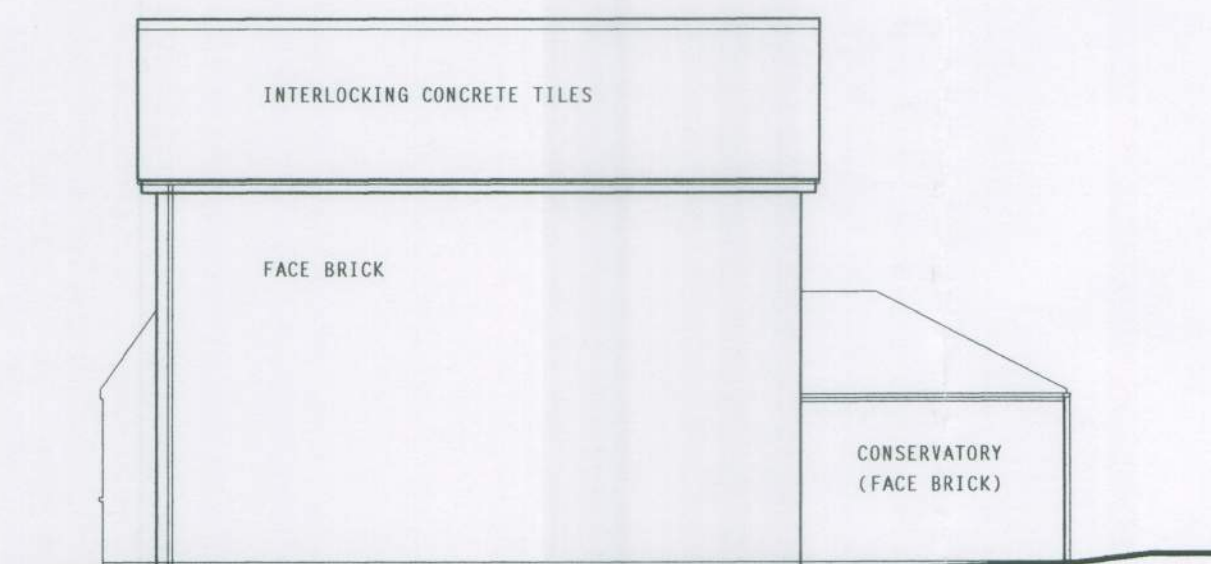


side (west)

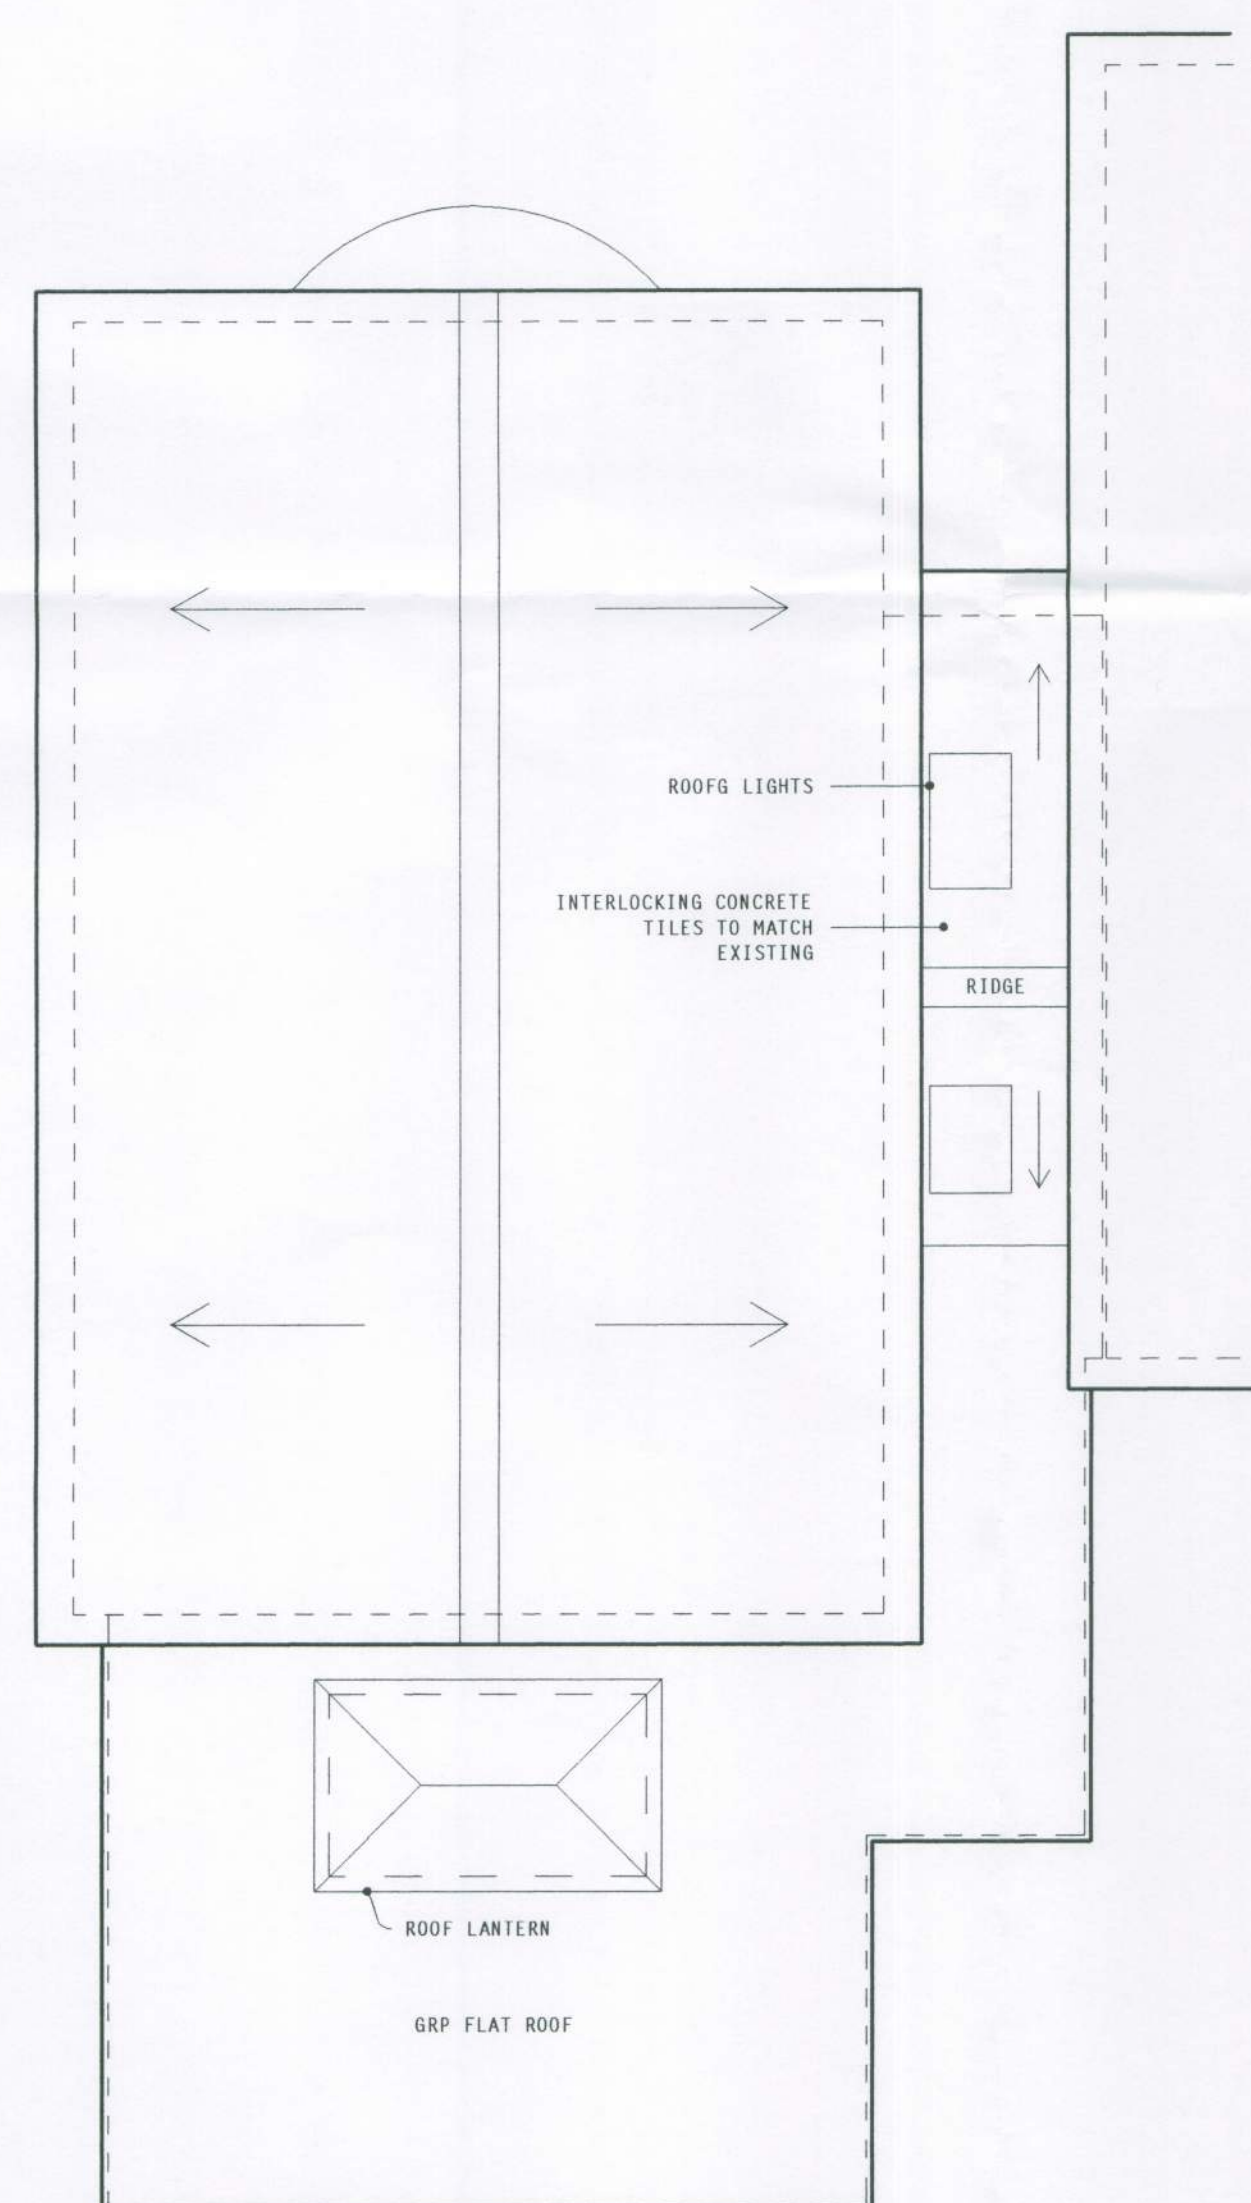

proposed roof plan

SCALE 1:50

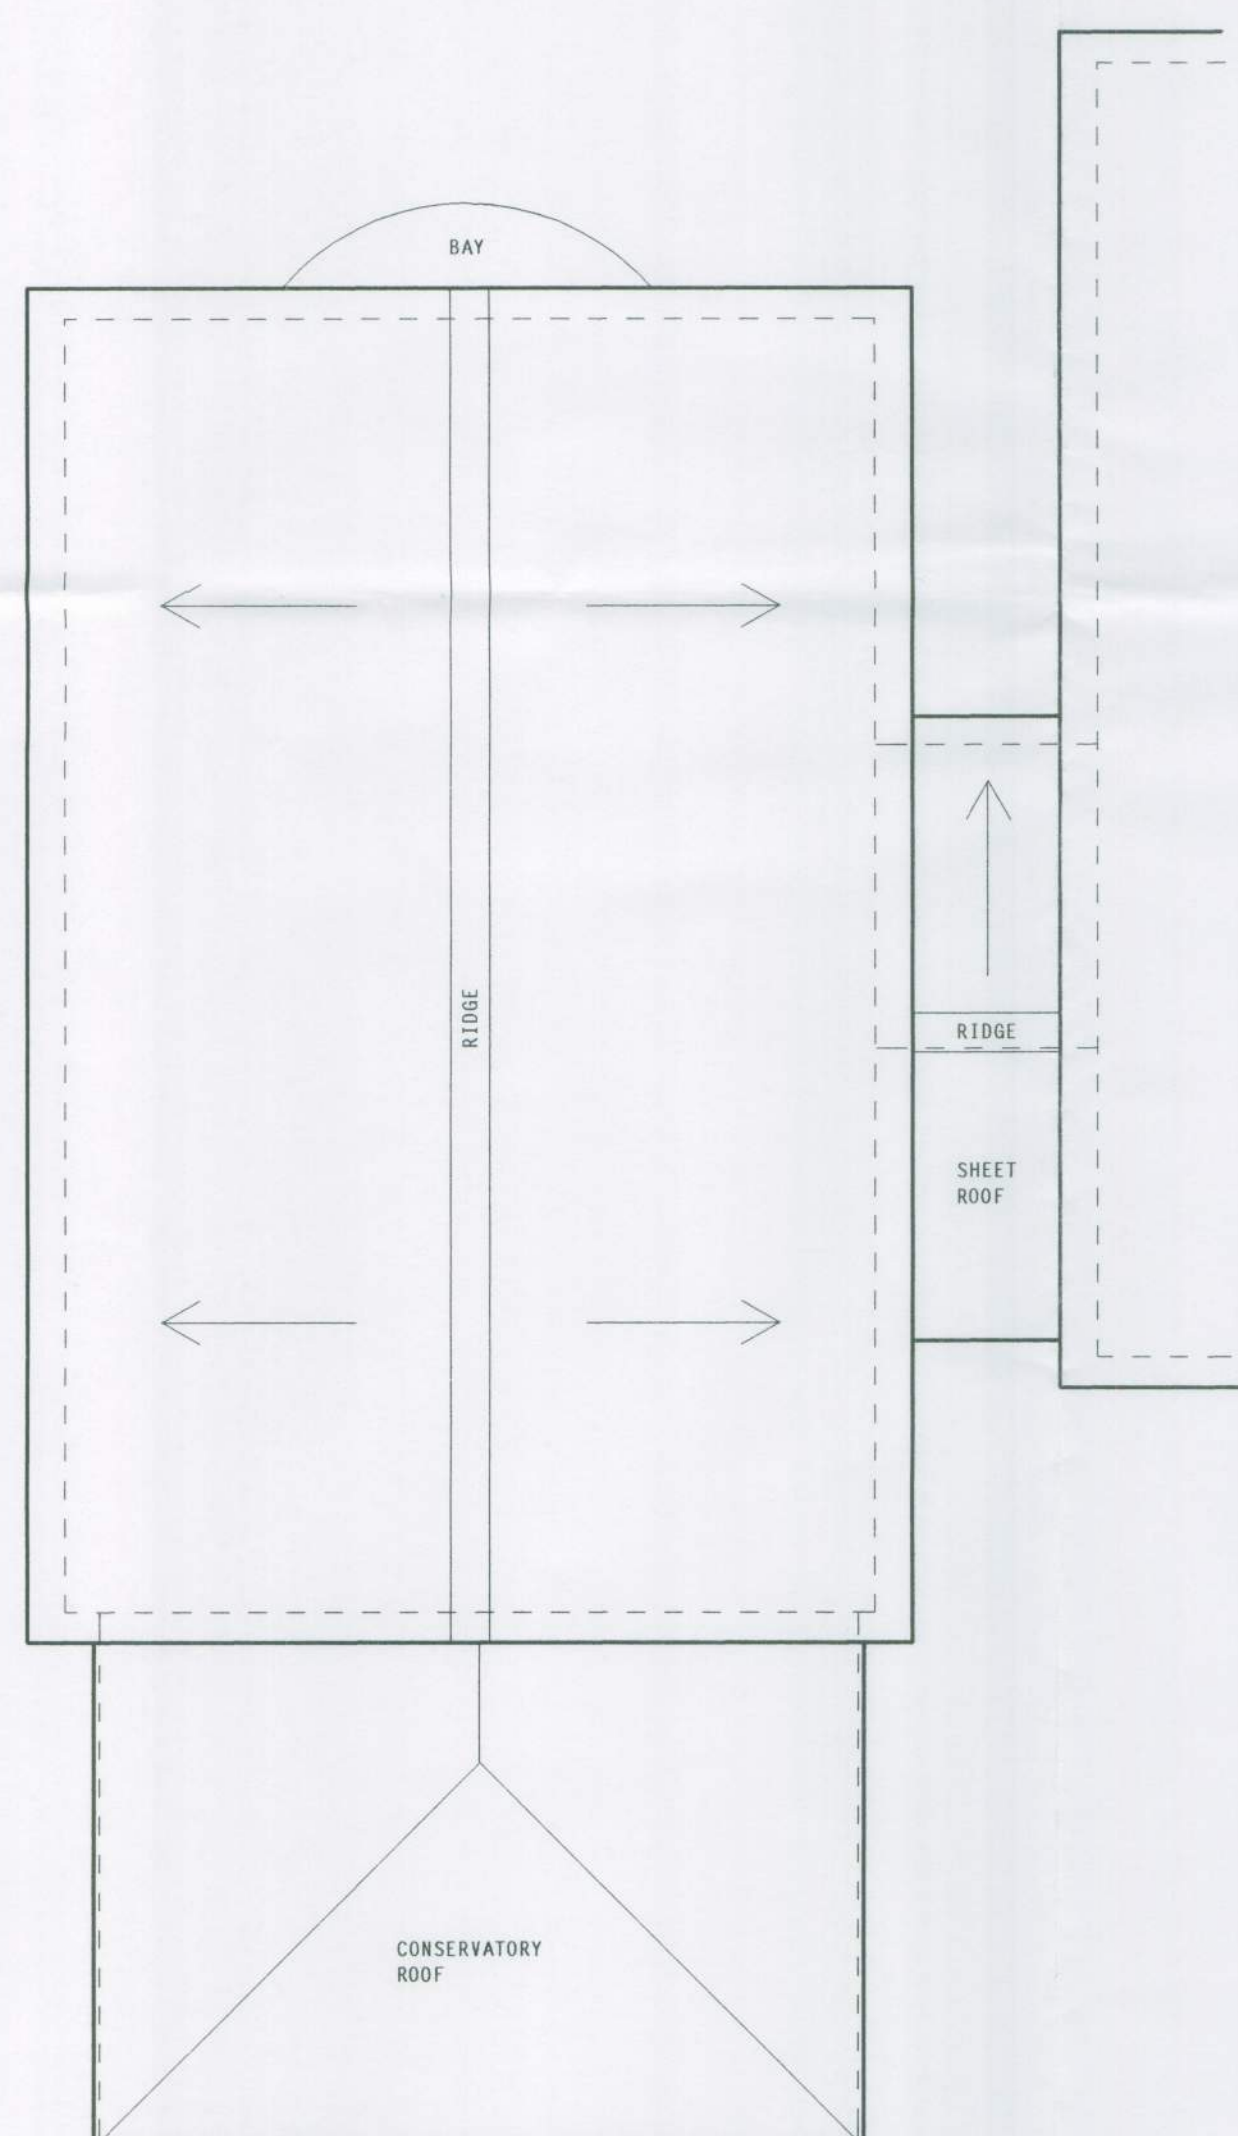



existing roof plan

SCALE 1:50



site plan

SCALE 1:200
PART SITE MEASUREMENT & PART 0/SURVEY

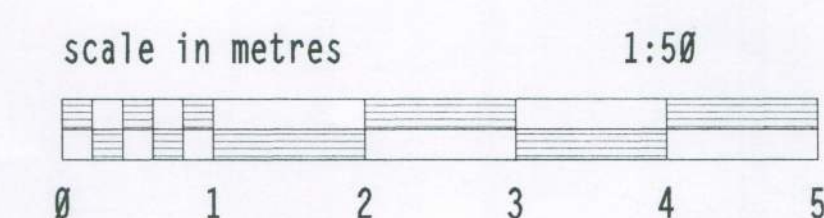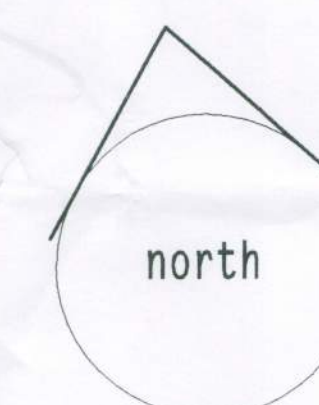

client: Mr & Mrs Poulter

project: proposed alterations & additions, 6 Elmcroft Place, Westergate PO20 3XL

PH DESIGN
architectural consultants
3 chapel street chichester
w.sussex PO19 1BU
tel:(01243) 781760

project: 15/C02
drawing no: 2
date: March 2015

