



 

LOCATION PLAN - SCALE 1:1250

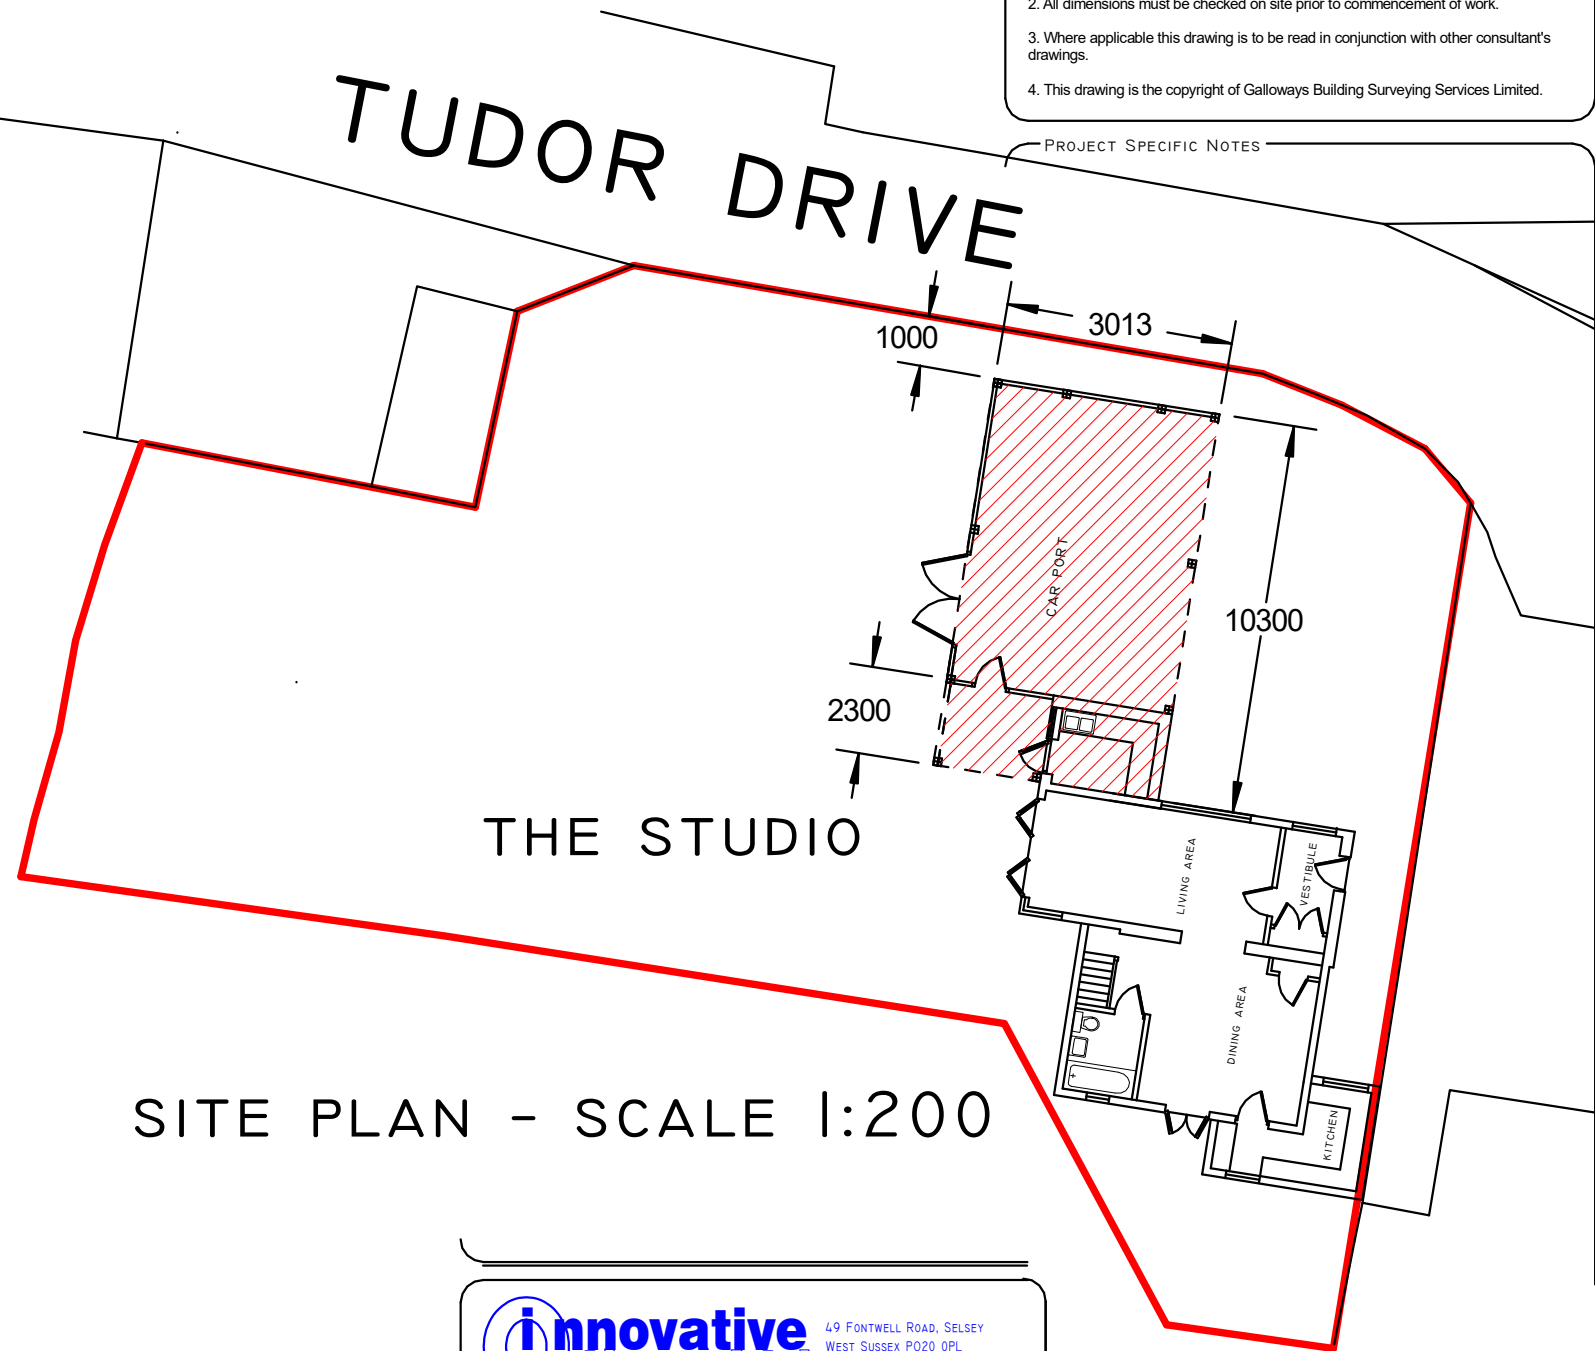

SITE PLAN - SCALE 1:200

- GENERAL NOTES
1. Do not scale from this drawing, except for planning purposes. Use figured dimensions only.
 2. All dimensions must be checked on site prior to commencement of work.
 3. Where applicable this drawing is to be read in conjunction with other consultant's drawings.
 4. This drawing is the copyright of Galloways Building Surveying Services Limited.

PROJECT SPECIFIC NOTES

		49 FONTWELL ROAD, SELSEY WEST SUSSEX PO20 0PL TELEPHONE: 07837 094171 GEOFF-GALLOWAY@BTCONNECT.COM	
CLIENT Philippa Hind			
PROJECT TITLE SINGLE STOREY EXTENSION, CAR PORT & NEW FIRST FLOOR WINDOW			
PROJECT ADDRESS The Studio Tudor Drive Westergate West Sussex PO20 3YT			
DRAWING TITLE LOCATION & SITE PLAN			
SCALE 1:1250 (unless stated) at A3		DATE December 2016	
DRAWING REFERENCE 201672-01		REVISION A	
PURPOSE			