



- GENERAL NOTES
- 1. Do not scale from this drawing, except for planning purposes. Use figured dimensions only.
 - 2. All dimensions must be checked on site prior to commencement of work.
 - 3. Where applicable this drawing is to be read in conjunction with other consultant's drawings.
 - 4. This drawing is the copyright of Galloways Building Surveying Services Limited.

PROJECT SPECIFIC NOTES

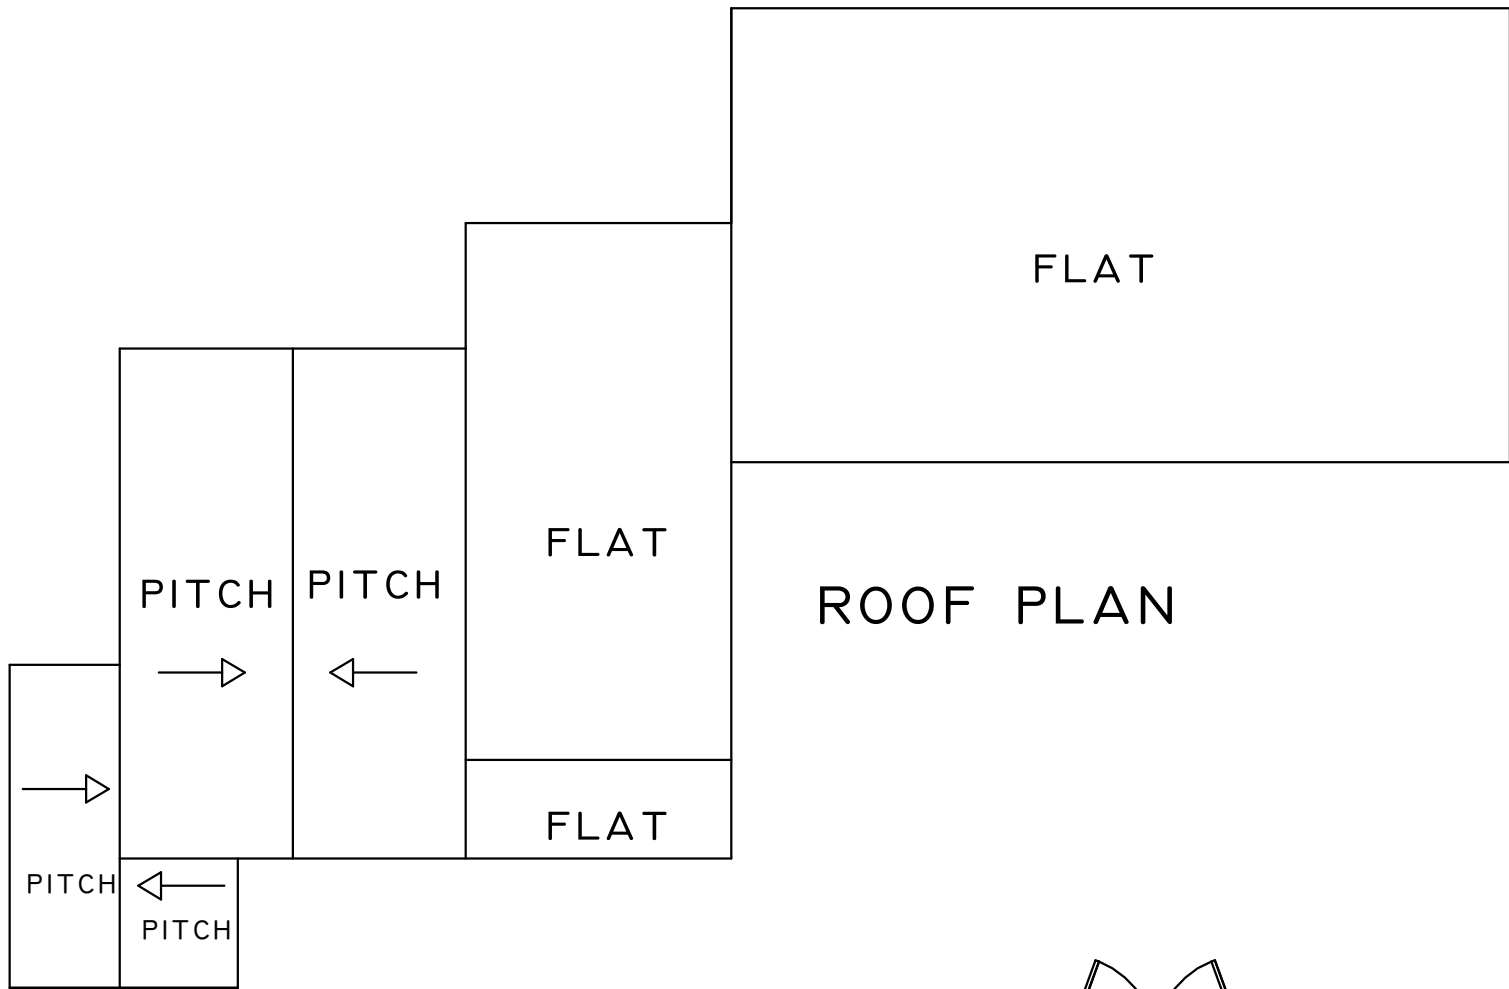

FIRST FLOOR

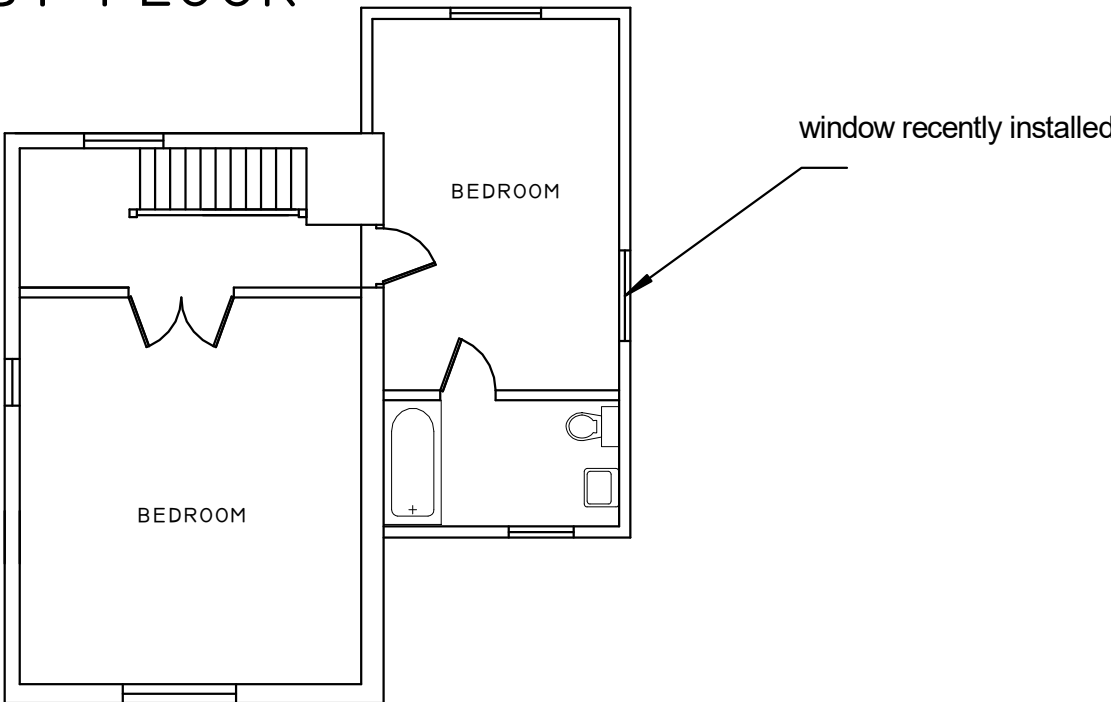

REV C
ROOF PLAN ADDED



49 FONTWELL ROAD, SELSEY
WEST SUSSEX PO20 0PL
TELEPHONE: 07837 094171
GEOFF-GALLOWAY@BTCONNECT.COM

CLIENT
Philippa Hind

PROJECT TITLE
SINGLE STOREY EXTENSION, CAR PORT
& NEW FIRST FLOOR WINDOW

PROJECT ADDRESS
The Studio
Tudor Drive
Westergate
West Sussex PO20 3YT

DRAWING TITLE
FLOOR PLAN
AS PROPOSED

SCALE
1:100 (unless stated) at A3

DATE
February 2017

DRAWING REFERENCE
201672-04

REVISION
C

PURPOSE

GROUND FLOOR

