



PROPOSED OAK FRAMED OUTBUILDING
 ROOF CLAD IN SECONDHAND TILES TO MATCH
 EXISTING, ELEVATIONS CLAD IN LARCH
 WEATHERBOARDING ON BRICK PLINTH, DOORS
 AND WINDOW STAINED SOFTWOOD

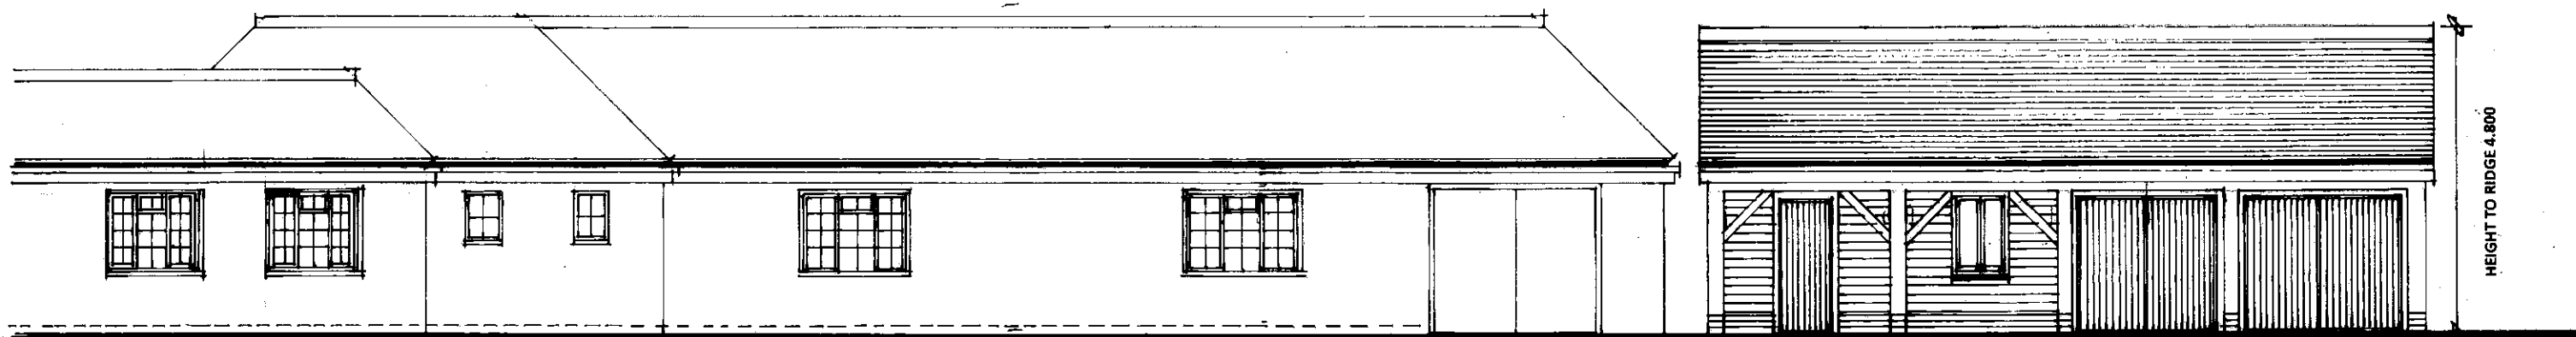


NORTH ELEVATION TO GARDEN

NO CHANGE TO EXISTING ELEVATION

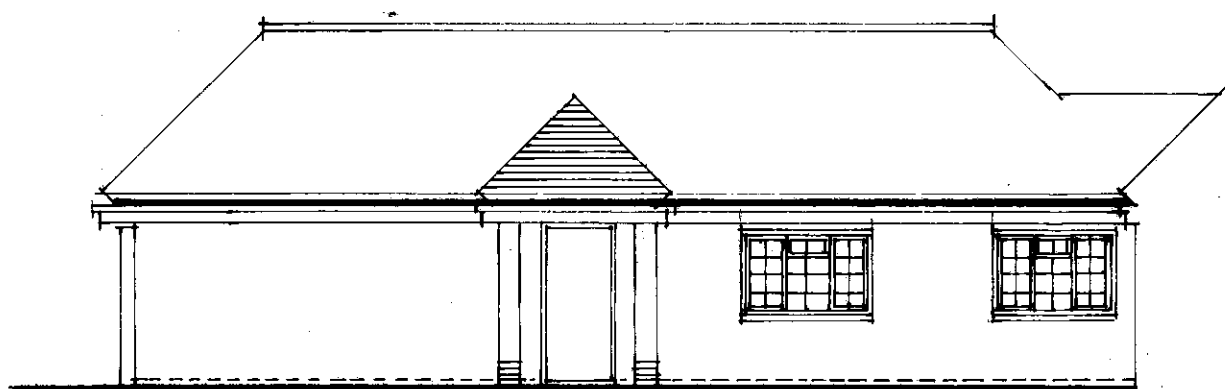

EAST ELEVATION TO COURTYARD

PROPOSED PORCH AND NEW ENTRANCE DOOR

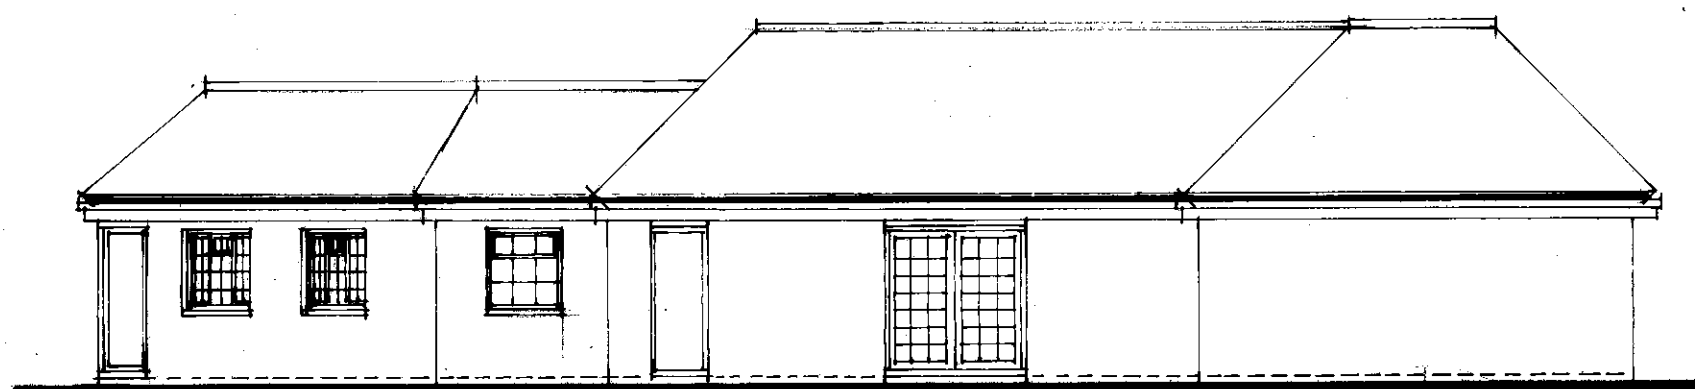


WEST ELEVATION

EXISTING WINDOW REPLACED WITH DOUBLE
 GLAZED SIDE HUNG DOORS

GABLE END OF NEW OUTBUILDING NOT SHOWN

PROPOSED OAK FRAMED OUTBUILDING
 ROOF CLAD IN SECONDHAND TILES TO MATCH
 EXISTING, ELEVATIONS CLAD IN LARCH
 WEATHERBOARDING ON BRICK PLINTH

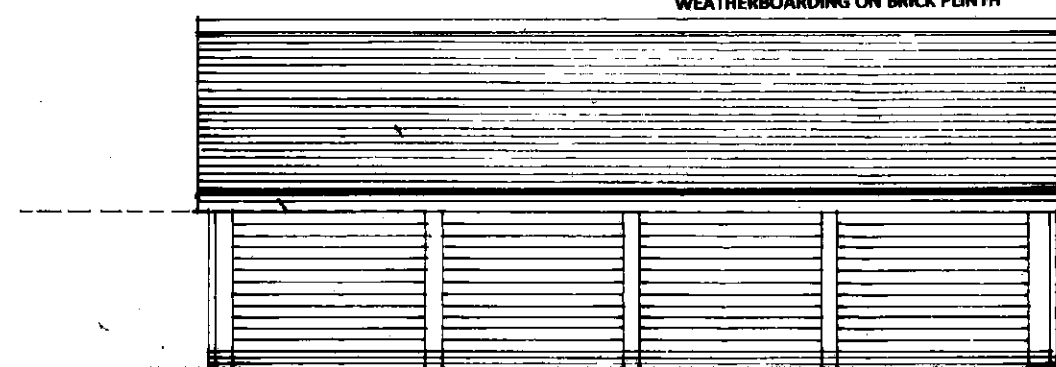

SOUTH ELEVATION

EXISTING BOUNDARY NOT SHOWN.

PROJECT
ALTERATIONS TO NORTON FARMHOUSE TO FORM SEPARATE DWELLING AND ERECTION OF OAK FRAMED OUTBUILDING
DRAWING TITLE
EXISTING AND PROPOSED ELEVATIONS
SCALE
1/100 at A3
REFERENCE
11913.04