


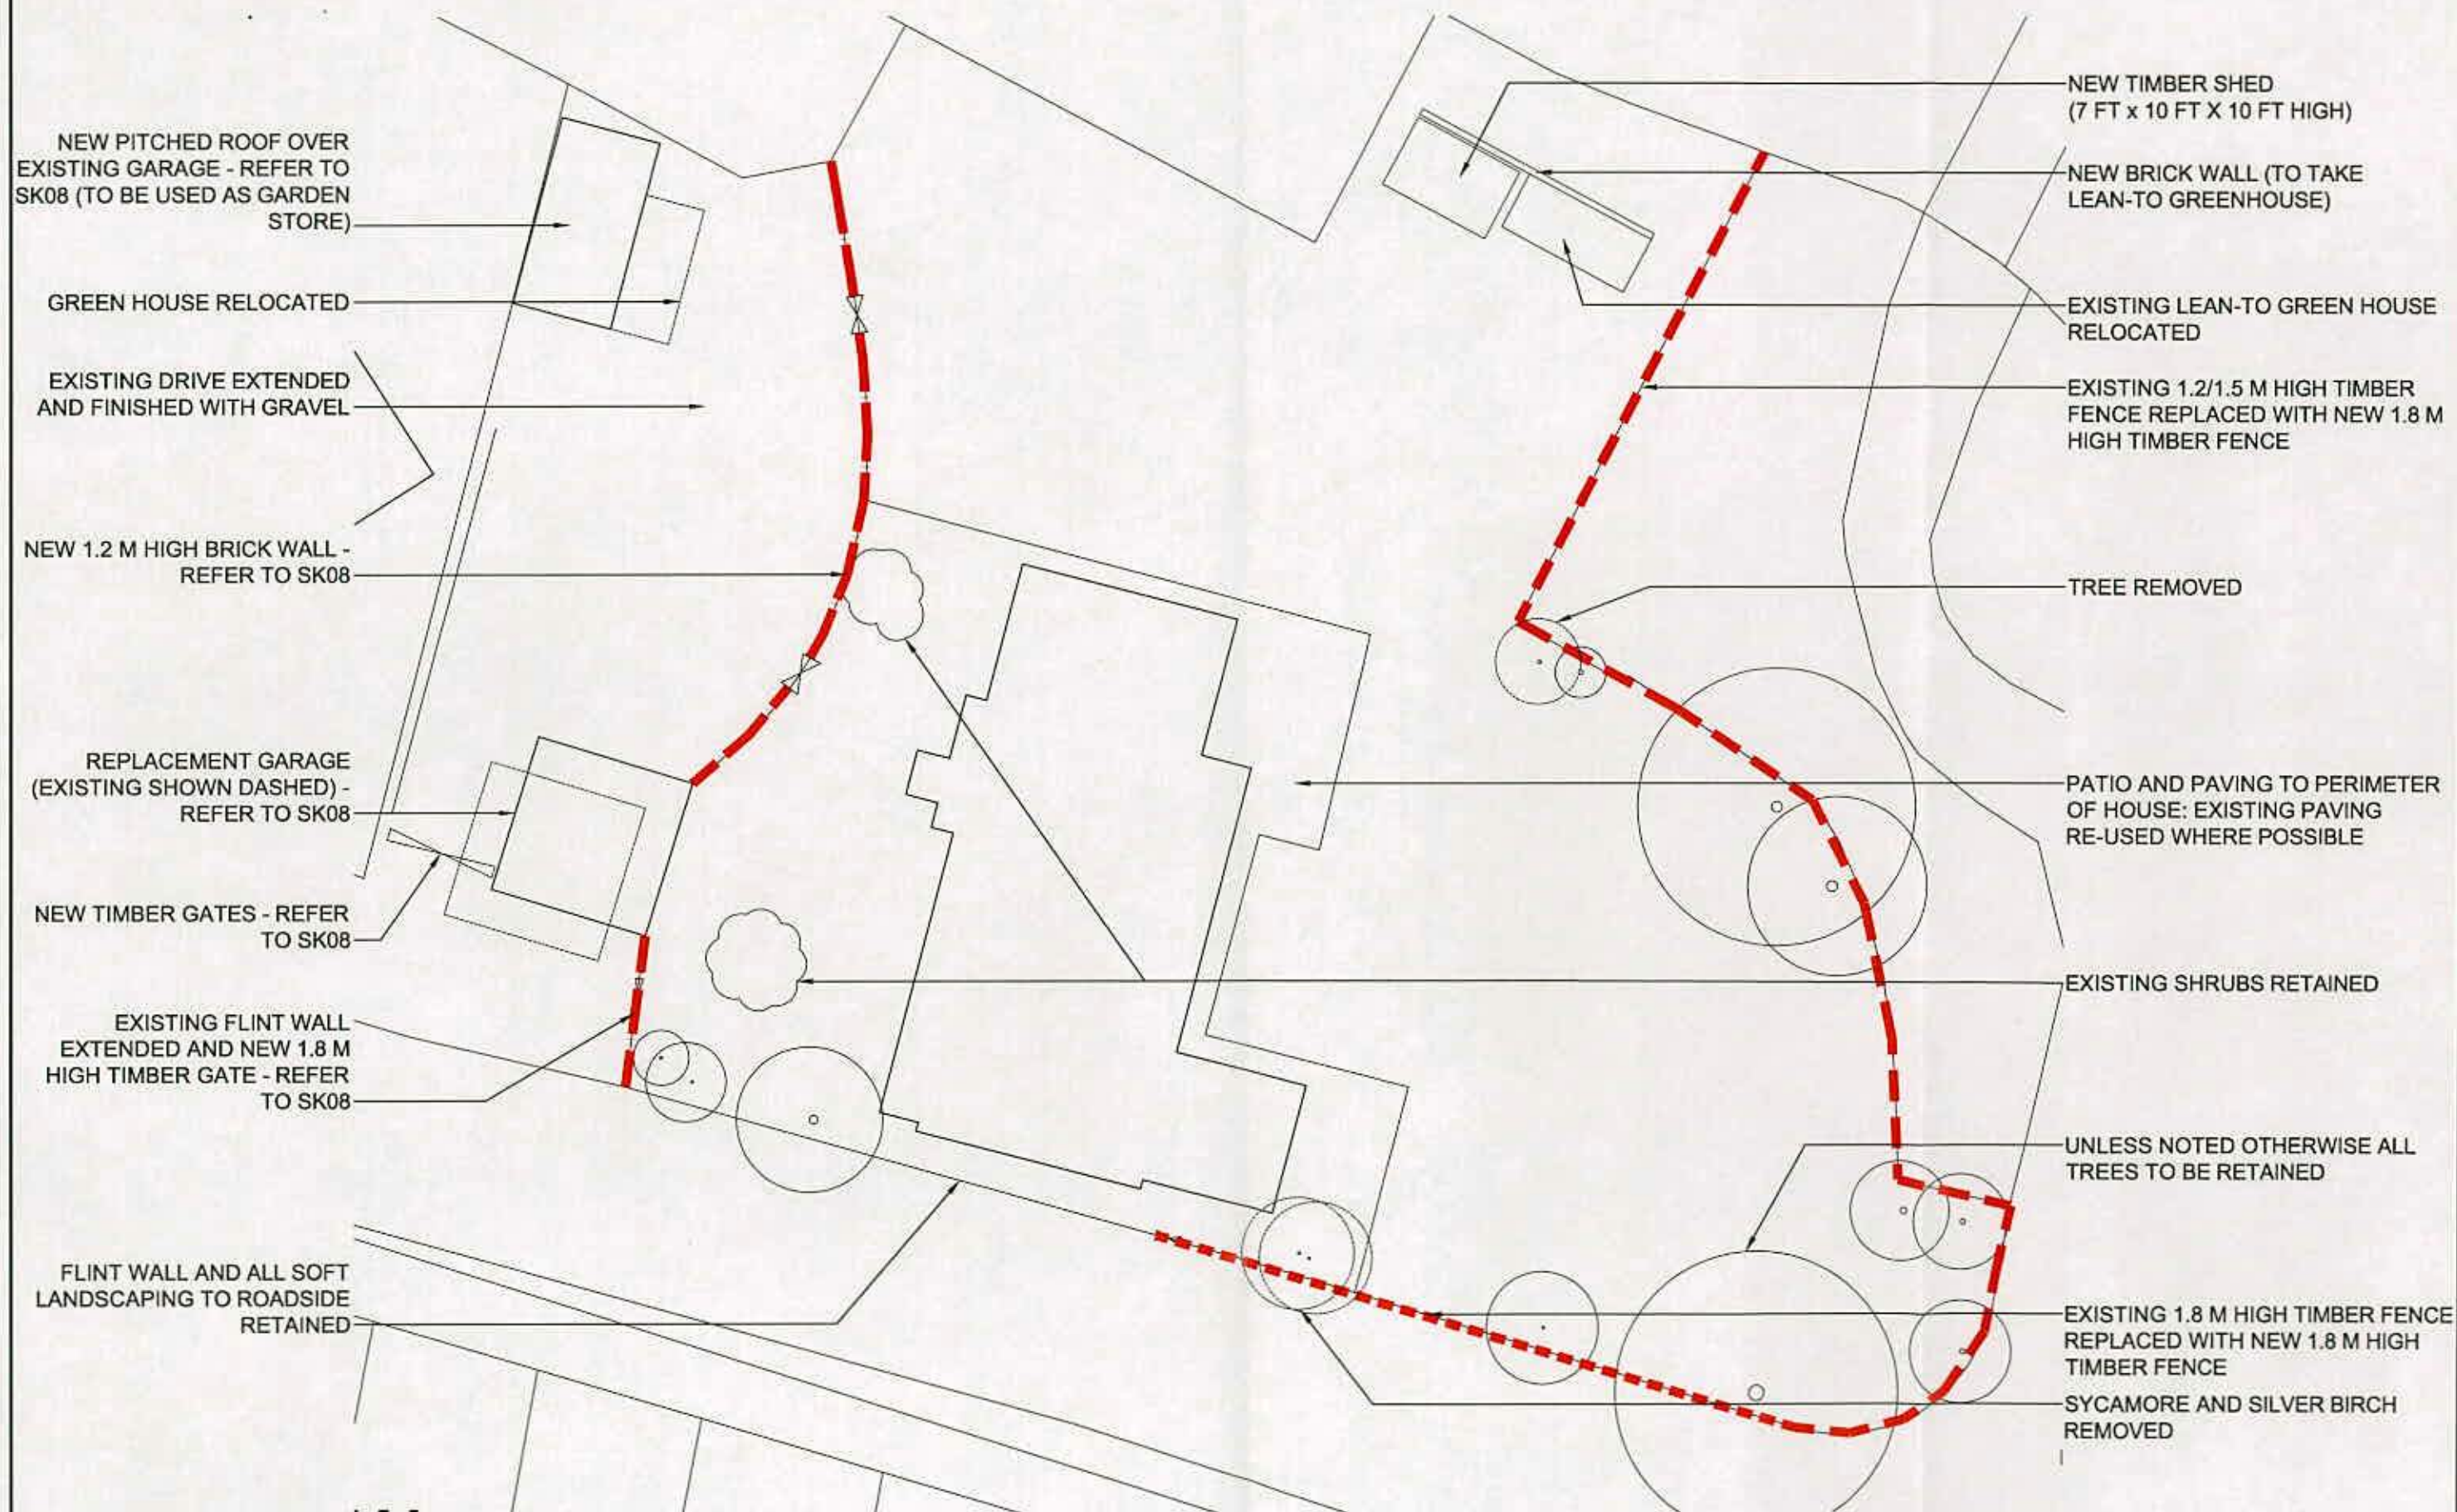

PROPOSED SITE PLAN

1:200@A3

BiS DESIGN

Project Rush Cottage, Nyton Road **Drawing Title** Planning **Drawing No** 616/SK07 **Rev** 07