


UNLESS NOTED OTHERWISE ALL EXISTING WINDOWS AND DOORS RETAINED/REPAIRED OR REPLACED ON LIKE-FOR-LIKE BASIS

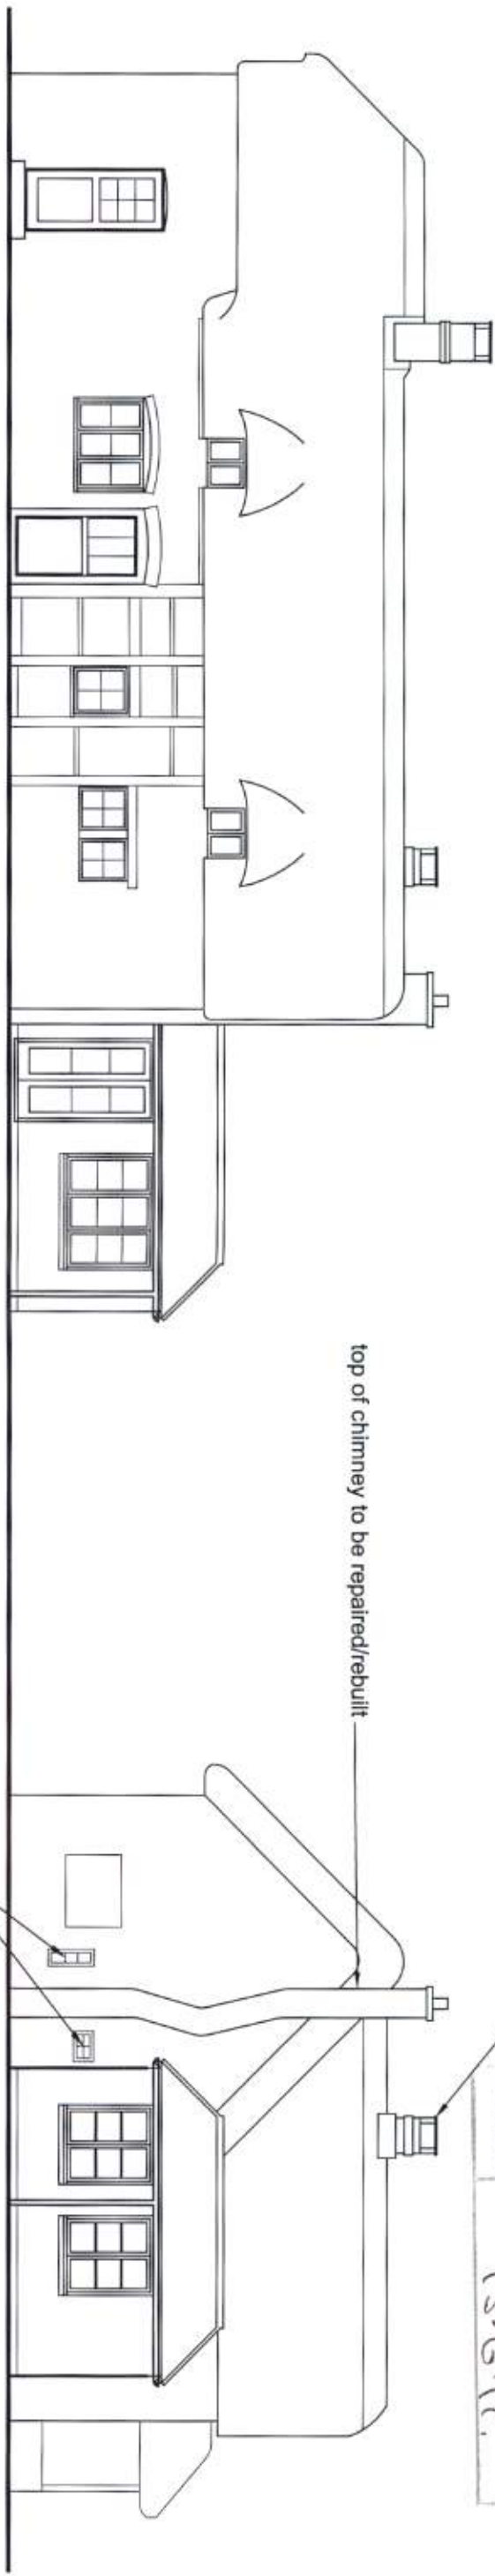


ARUN DISTRICT COUNCIL
No. AC 35 12
RECEIVED
13.6.12

EXISTING REAR (EAST) AND SIDE (NORTH) ELEVATIONS

1:100@A3

* ROOF HIPS BACK TO ORIGINAL
MATCHED EAVES - REFER
TO PROPOSED SOUTH ELEVATION
FOR TRUE RELATIONSHIP

- MATERIALS SCHEDULE - SIDE AND REAR EXTENSIONS:
- ROOF - HAND MADE CLAY TILE WITH BONNET TILED HIPS
 - WALLS - PAINTED BRICK WITH FEATURE PLINTH
 - WINDOWS/DOORS - TIMBER LEFT NATURAL OR PAINTED
 - EXPOSED RAFTER FEET AND BARGEBOARDS TIMBER STAINED
 - CONSERVATION VELUX ROOFLIGHTS
 - RAINWATER GOODS - PPC ALUMINIUM BLACK

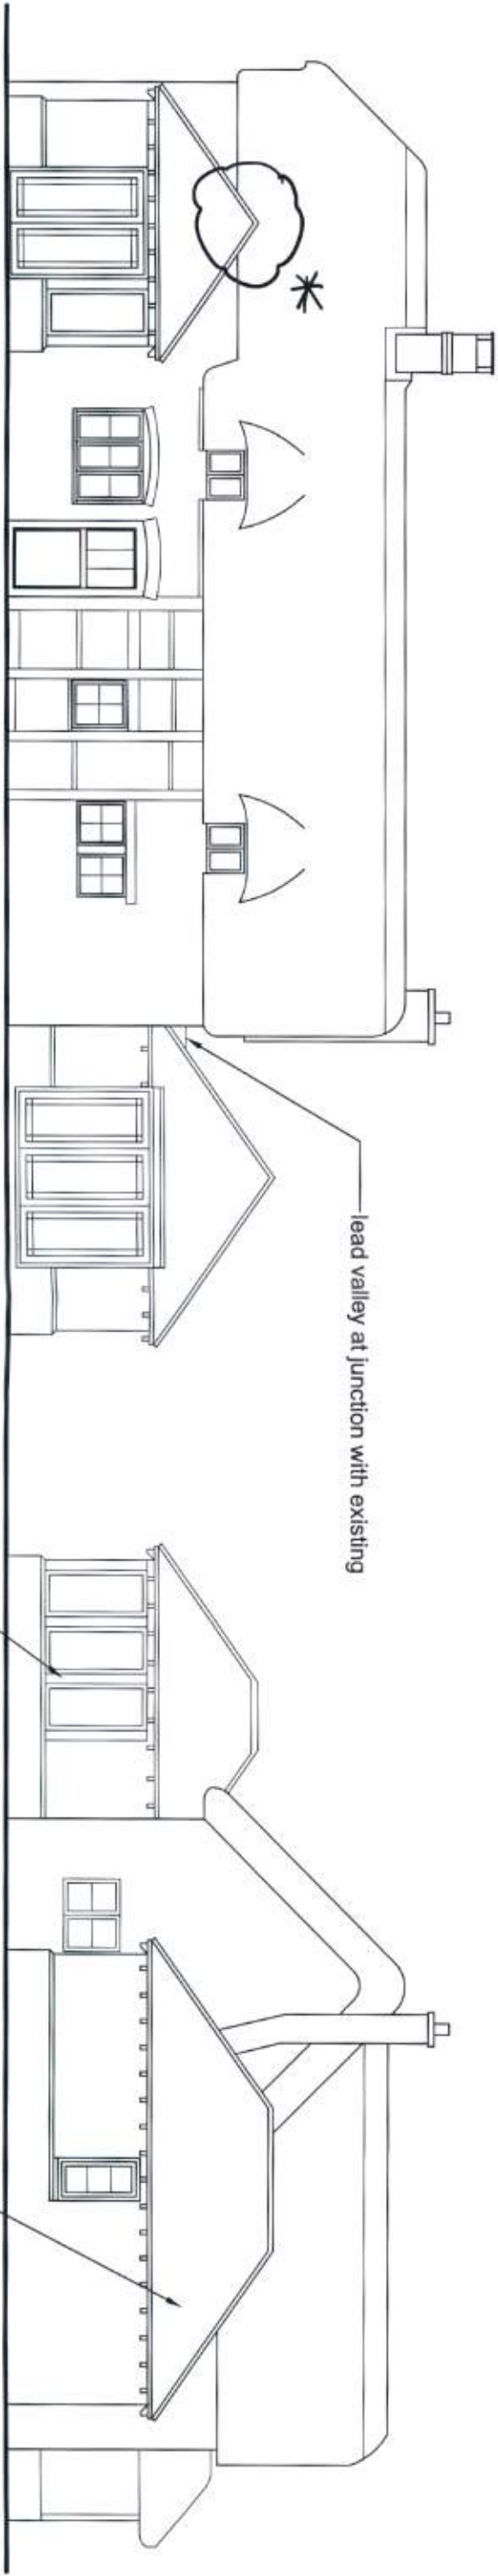

PROPOSED REAR (EAST) AND SIDE (NORTH) ELEVATIONS

1:100@A3

BIS DESIGN

61 Springfield Close Lavant Chichester PO18 0AZ

07887 777085

Project Rush Cottage, Nylon Road Drawing Title Planning Drawing No 616/SK04 Rev 09