



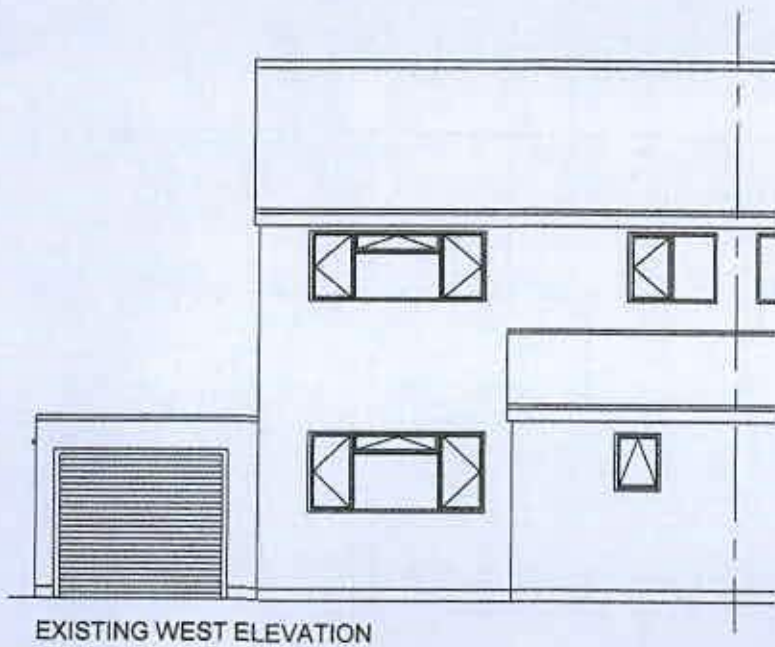


EXISTING WEST ELEVATION




EXISTING EAST ELEVATION

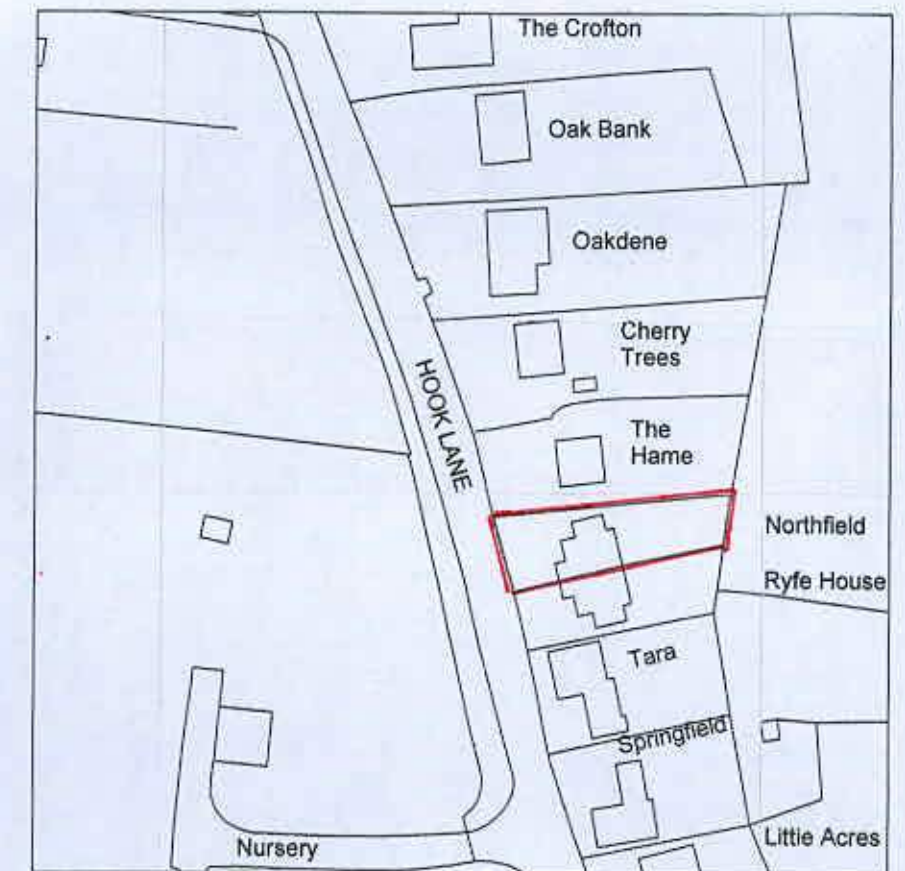

LOCATION PLAN

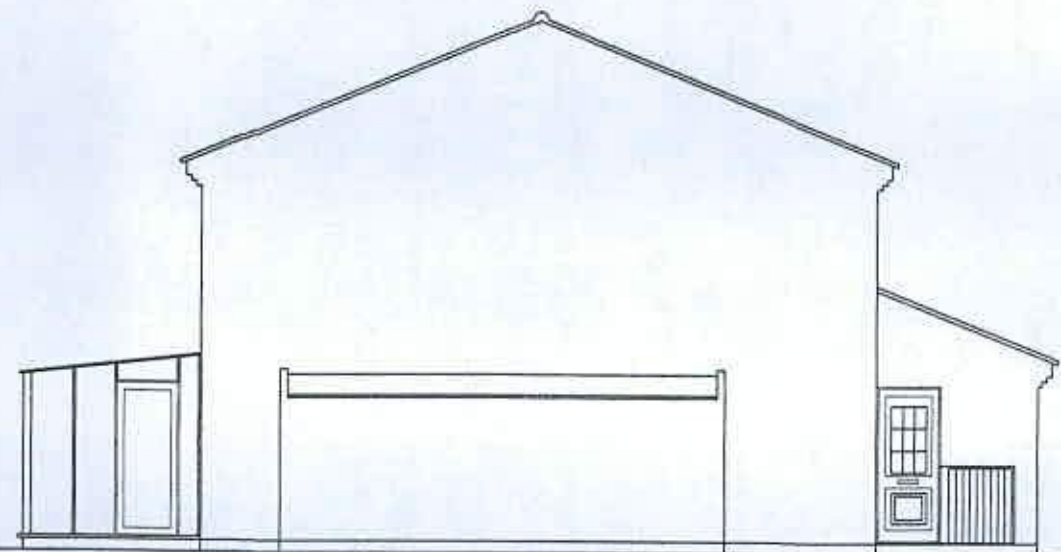

EXISTING NORTH ELEVATION

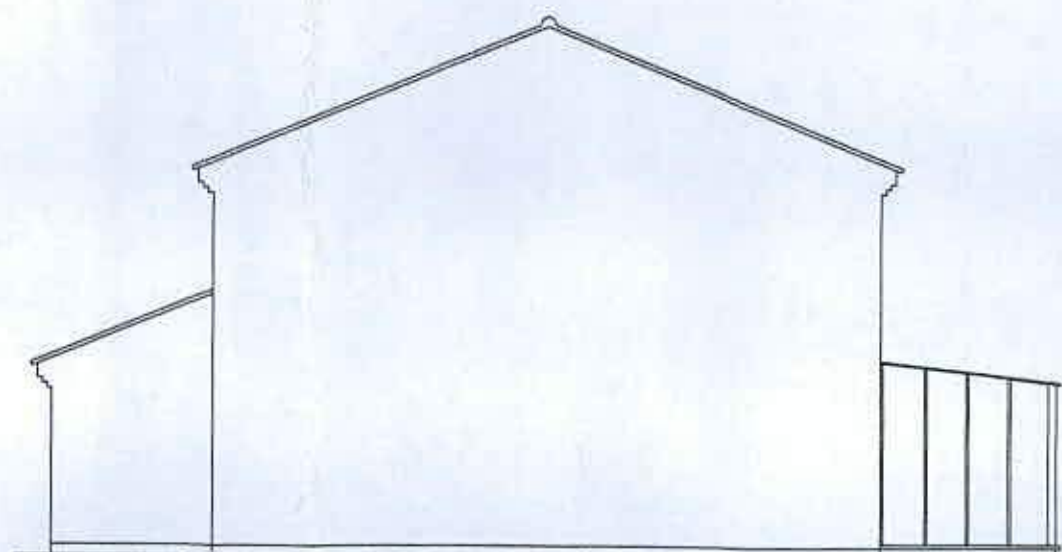

EXISTING SOUTH ELEVATION

Do not scale from drawings
(excepting Local Authorities)
All dimensions to be checked on site

All work to comply with Building Regulations, British Standards, manufacturer's instructions /specifications and engineer's calculations at all times. Construction must also comply with all safety at work regulations. Additional work may be requested by the building inspector as work proceeds to ensure the new building complies with all building regulations.

No	Change	Date	Init

BKM PLANS
architectural
plans and
drawing
service

Title:
'Northfields'
Hook Lane
Westergate

Scale: 1:100 1:1250

Date: 6 th September 2017

Drawn by:

Drawing 2 / 4

All drawings are copyright of BKM
architectural plans and drawings service
and may not be reproduced without prior
permissions