


DAVID BENNETT ARCHITECTS

THE OLD COTTAGE
10 VICARAGE LANE, FELPHAM
WEST SUSSEX PO22 7EA
01243 866279 and 07932 757144
Email:davidkbennett47@gmail.com

CLIENT


MR AND MRS R HOMER

PROPOSED OAK FRAMED OUTBUILDING
ROOF CLAD IN SECONDHAND TILES TO MATCH
EXISTING, ELEVATIONS CLAD IN LARCH
WEATHERBOARDING ON BRICK PLINTH, DOORS
AND WINDOW STAINED SOFTWOOD

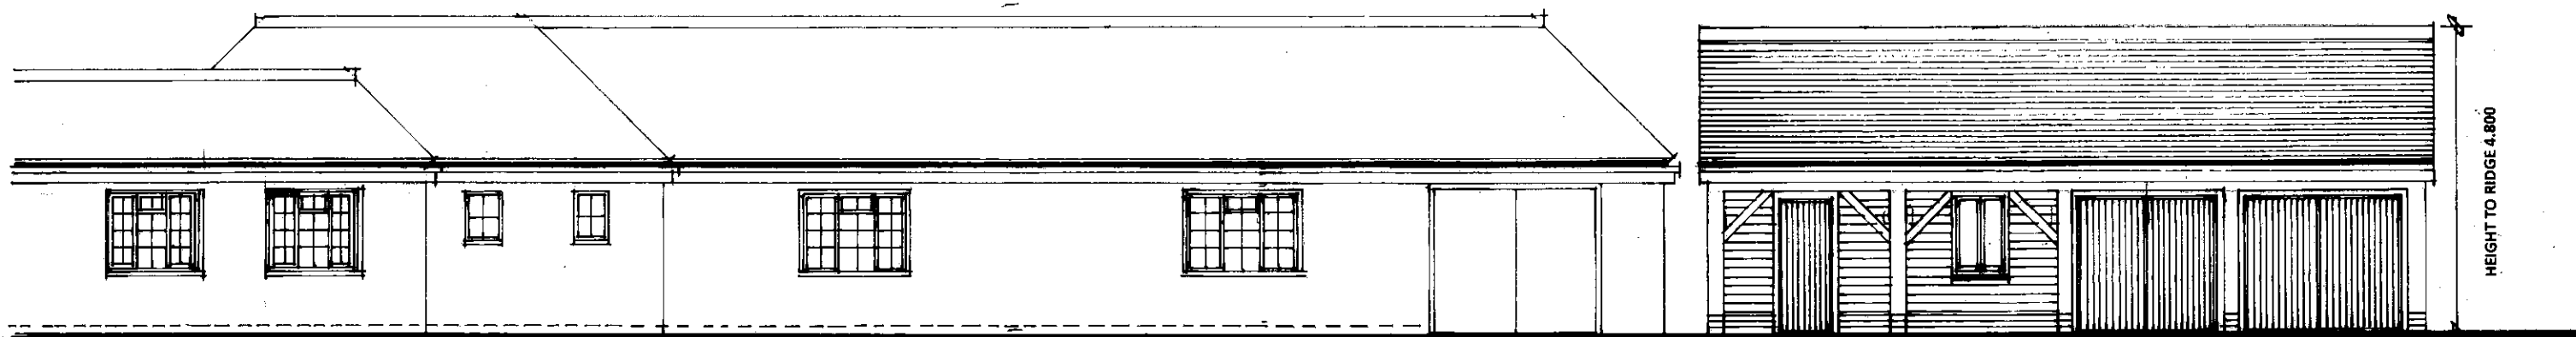


NORTH ELEVATION TO GARDEN

NO CHANGE TO EXISTING ELEVATION

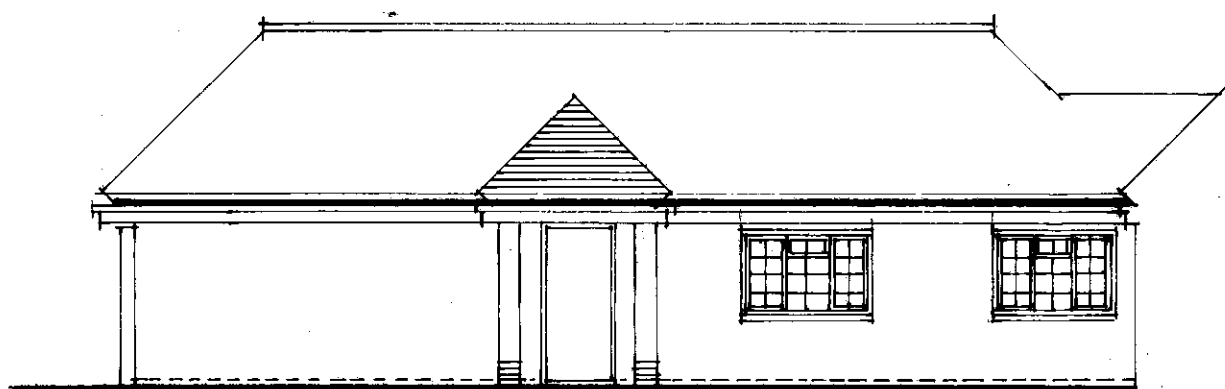

EAST ELEVATION TO COURTYARD

PROPOSED PORCH AND NEW ENTRANCE DOOR

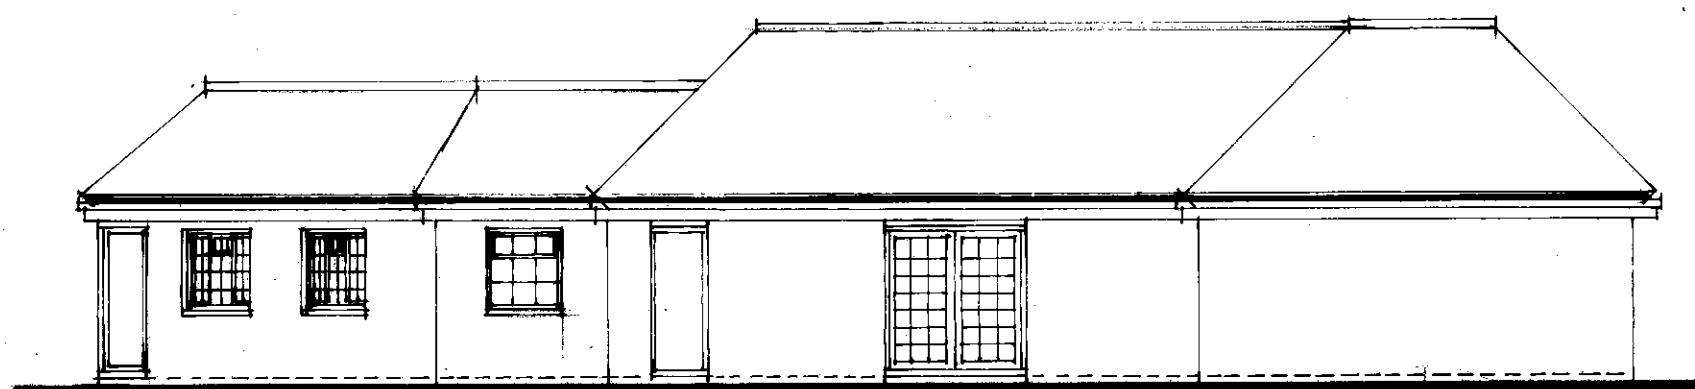


WEST ELEVATION

EXISTING WINDOW REPLACED WITH DOUBLE
GLAZED SIDE HUNG DOORS


GABLE END OF NEW OUTBUILDING NOT SHOWN

PROPOSED OAK FRAMED OUTBUILDING
ROOF CLAD IN SECONDHAND TILES TO MATCH
EXISTING, ELEVATIONS CLAD IN LARCH
WEATHERBOARDING ON BRICK PLINTH

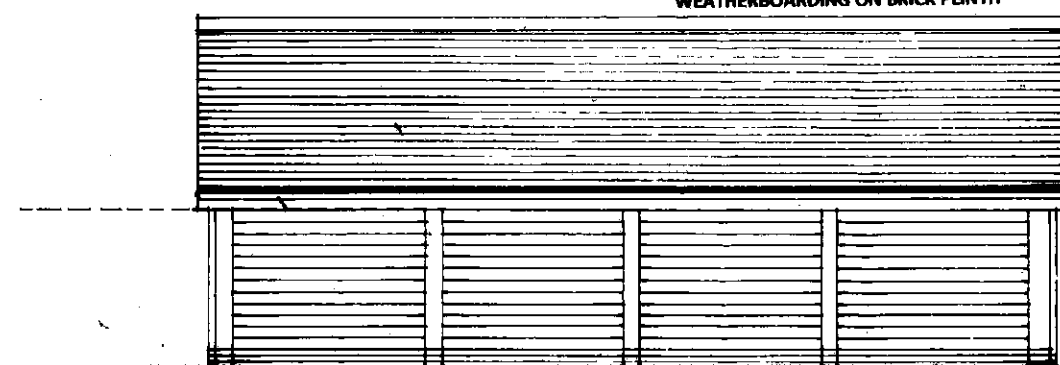

SOUTH ELEVATION

EXISTING BOUNDARY NOT SHOWN.

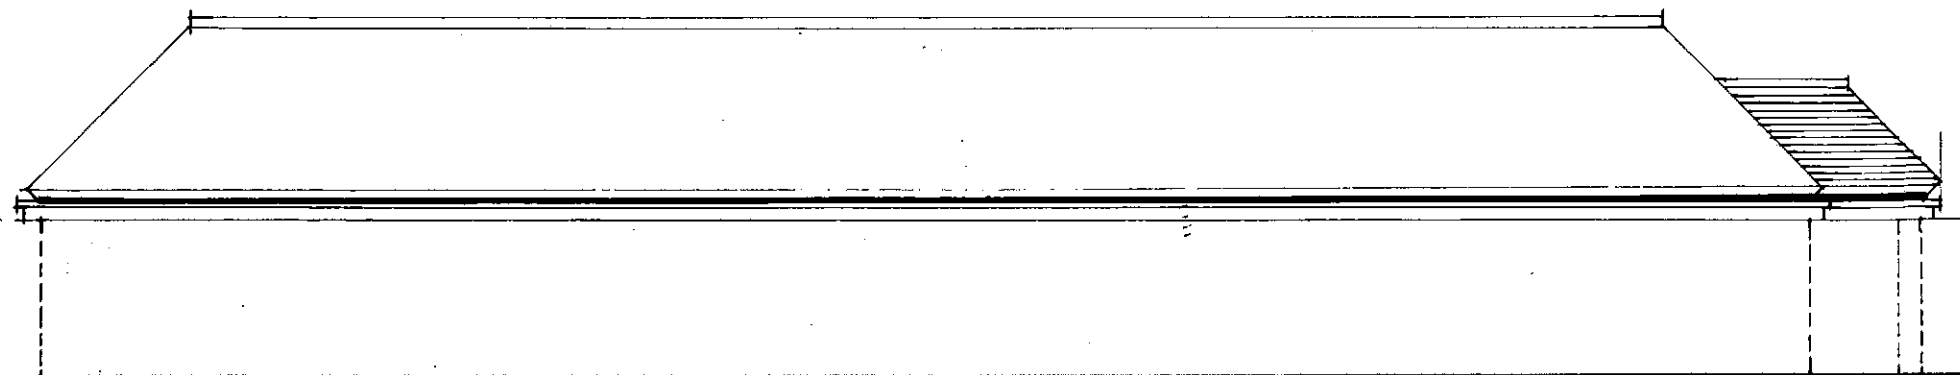

PROJECT
ALTERATIONS TO NORTON FARMHOUSE TO
FORM SEPARATE DWELLING AND ERECTION
OF OAK FRAMED OUTBUILDING

DRAWING TITLE
EXISTING AND PROPOSED ELEVATIONS

SCALE

1/100 at A3

REFERENCE

11913.04