


NORTH ELEVATION TO GARDEN


NO CHANGE TO EXISTING ELEVATION



EAST ELEVATION TO COURTYARD

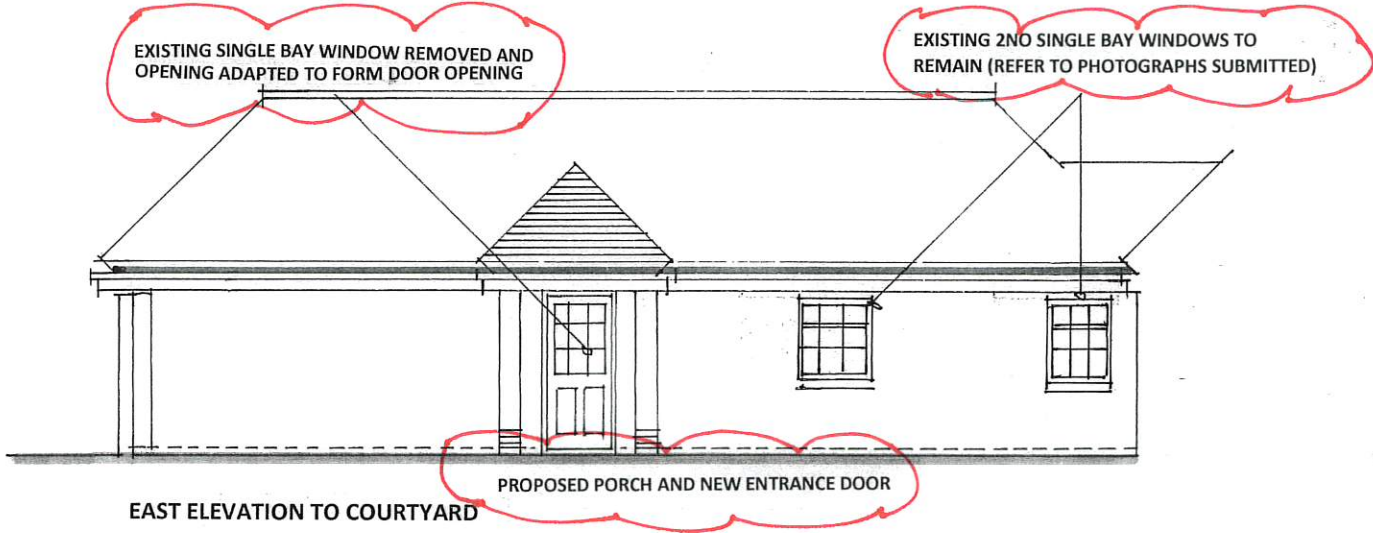

WEST ELEVATION

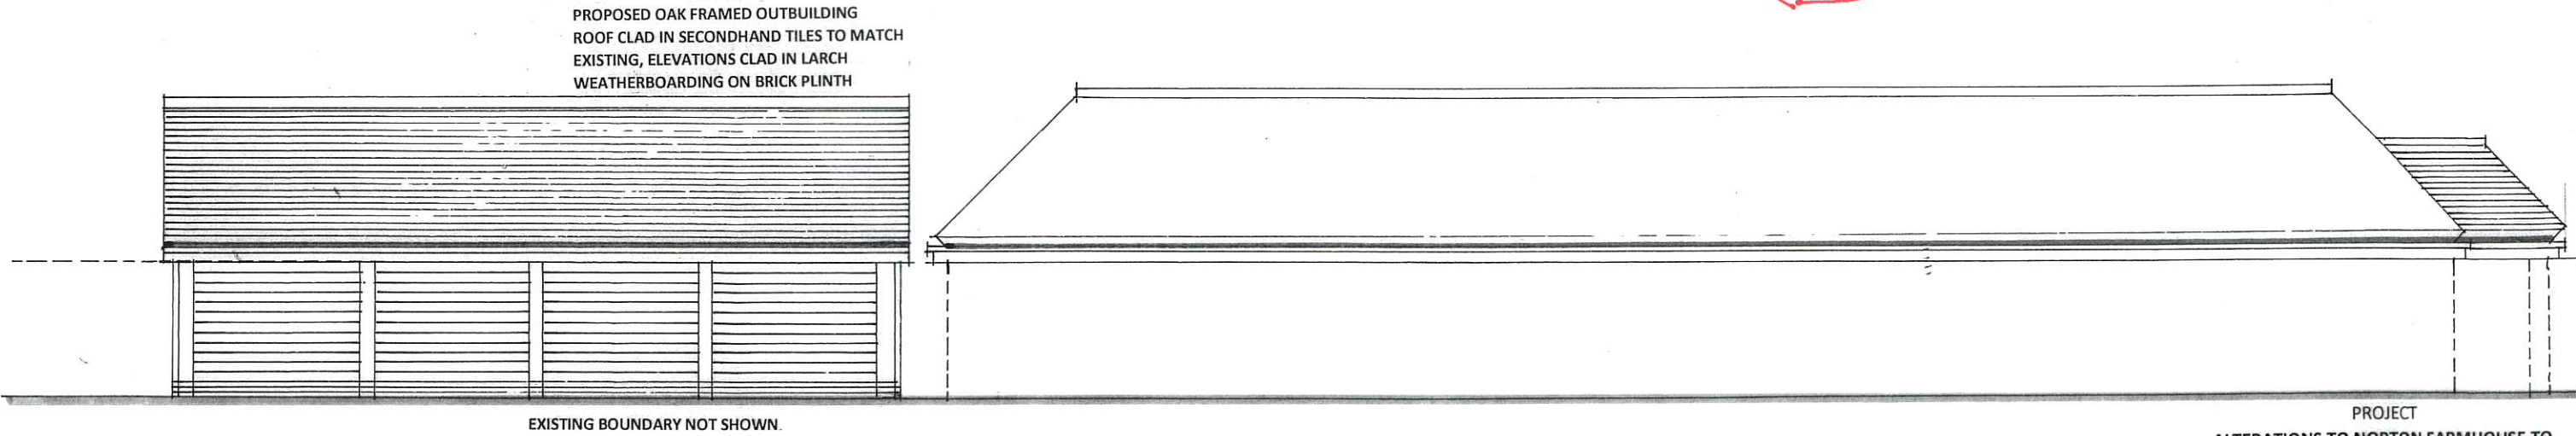

SOUTH ELEVATION

EXISTING BOUNDARY NOT SHOWN.

PROJECT
ALTERATIONS TO NORTON FARMHOUSE TO FORM SEPARATE DWELLING AND ERECTION OF OAK FRAMED OUTBUILDING
DRAWING TITLE
EXISTING AND PROPOSED ELEVATIONS
SCALE
1/100 at A3
REFERENCE
11913.04