


NOTES

- DO NOT SCALE THIS DRAWING. WORK TO FIGURED DIMENSIONS ONLY. ALL DIMENSIONS ARE IN MILLIMETRES (mm) UNLESS NOTED OTHERWISE.
- This drawing is to be read in conjunction with all relevant Architect's, Engineer's and Specialist's drawings and their respective Specifications.
- All work to comply with the relevant British Standards, Codes of Practice and the Building Regulations.
- Any discrepancies between all working drawings, specifications and schedules of all disciplines to be immediately notified to CTP for clarification/correction prior to construction of relevant structure.

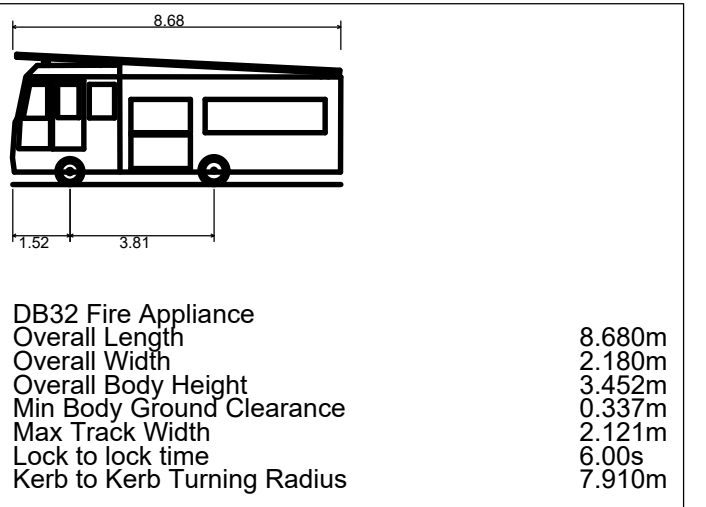

PRELIMINARY

P9	Site plan updated	09.04.26	SF	LB
P8	Layout revised & Tracking updated, layout reduced to one sheet and drawing re scaled	26.02.26	SF	LB
P7	Landscape Update	10.12.24	AM	LB
P6	Tracking updated to reflect revised layout	29.11.24	SF	LB
P5	Redline Boundary Updated	25.04.24	SP	LB
P4	Layout revised & tracking altered accordingly	19.04.24	SF	LB
P3	Minor updates to tracking & layout	10.04.24	SF	LB
P2	Minor updates to tracking	10.04.24	SF	LB
P1	Preliminary Issue	10.04.24	SF	LB

Revision	Amendments	Date	Rev'd	Chk'd
Created by	Drawn by	Drawn on		
SF		April 2024		CIVLS



Suffolk House 154 High Street
Sevenoaks Kent TN13 1XE UK
UK: +44 (0)1732 740195
www.ctp-llp.com

Project Title:
**Hook Meadows
Westergate**

Drawing Title:
**Vehicle Tracking Fire
Appliance**

Drawing Number: 1:250 @A1
Unless Noted Otherwise

B0457-1700

P9



Scale bar: 0m, 5m, 10m, 15m, 20m, 25m, 30m, 35m, 40m, 45m, 50m
SCALE 1:500