




Front Elevation




Rear Elevation



Side Elevation

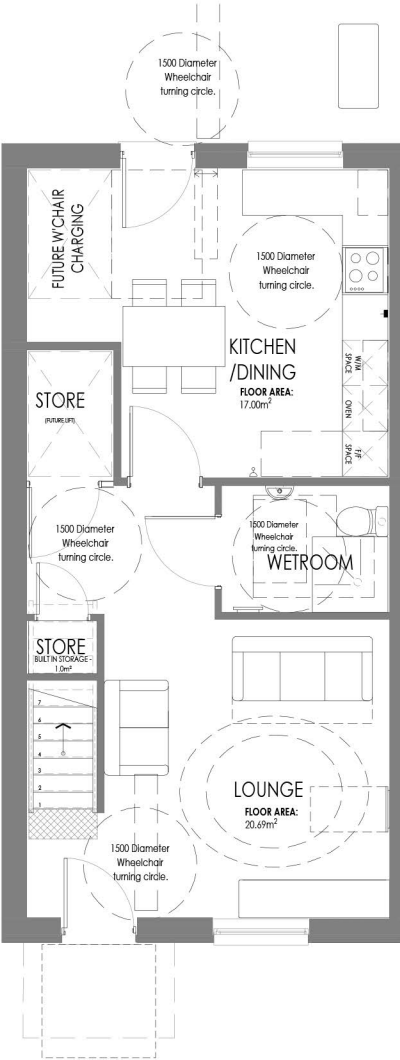

Ground Floor Plan

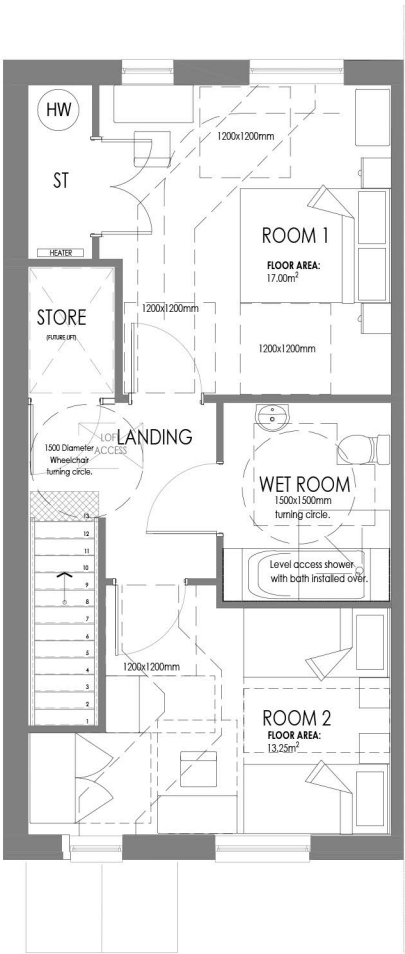


First Floor Plan

House Type	Variation	Option
BRUE M4(3)		
Bedrooms	2	4
Sq.ft	1008	93.60

PLOT No.
As Drawn - 61
Handed - 60

The Coloured Elevations are indicative only. For detailed material specification please refer to 'Dwelling/Boundary material layout'.

 

Romsey T:01794 367703
Portishead T:01275 407000
London T:01794 367703

www.thrivearchitects.co.uk

This drawing is the copyright of Thrive Architects Ltd ©. All rights reserved. Ordnance Survey Data © Crown Copyright. All rights reserved. Licence No. 100007359. Permission is granted to scale from this drawing for the purposes of **Local Authority Planning Applications only**. For all other purposes DO NOT scale from this drawing. Contractors, sub-contractors and suppliers are to check all relevant dimensions and levels of the site and building before commencing any shop drawings or building work. Any discrepancies should be recorded to the Architect. Where applicable this drawing is to be read in conjunction with the Consultants' drawings / Clients' Construction Specification.

Rev	Description	Date	Au	Ch
A	Issued for planning.	27.03.26	MB	

Project	Land Rear of Meadow Way, Westergate		
Drawing	House Type Brue M4(3) Floor Plans and Elevations		
Client	Barratt David Wilson		
Job no.	BARR250904	Date	17.03.26
Dwg no.	HT.BRUE.pe	Rev.	A
Author	MB	Checker	Scale 1:100 at A2
Status	PLANNING	Office	Romsey
Client ref.			

