




Front Elevation




Side Elevation



Rear Elevation

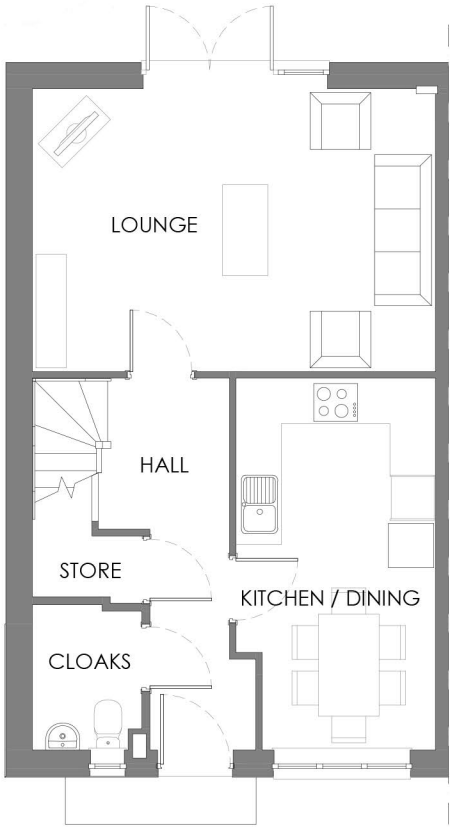

Ground Floor Plan

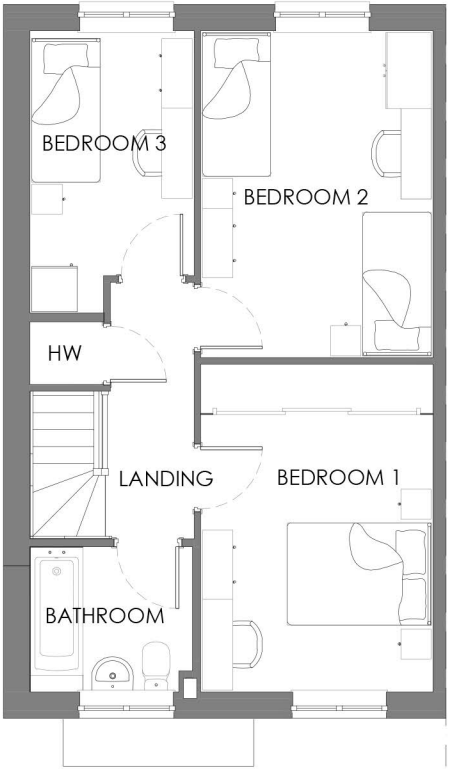


First Floor Plan

House Type	Stour M4(2)	Variation	Option
Bedrooms	3	Persons	5
Sq.ft	1017	Sq.m	94.5

PLOT No.
As Drawn - 74
Handed - 73

The Coloured Elevations are indicative only. For detailed material specification please refer to 'Dwelling/Boundary material layout'.

 

Romsey	T:01794 367703	Rev	Description	Date	Au	Ch
Portishead	T:01275 407000	A	Issued for planning.	27.03.26	MB	
London	T:01794 367703					

www.thrivearchitects.co.uk

This drawing is the copyright of Thrive Architects Ltd ©. All rights reserved. Ordnance Survey Data © Crown Copyright. All rights reserved. Licence No. 100007359. Permission is granted to scale from this drawing for the purposes of Local Authority Planning Applications only. For all other purposes DO NOT scale from this drawing. Contractors, sub-contractors and suppliers are to check all relevant dimensions and levels of the site and building before commencing any shop drawings or building work. Any discrepancies should be recorded to the Architect. Where applicable this drawing is to be read in conjunction with the Consultants' drawings / Clients' Construction Specification.

Project	Land Rear of Meadow Way, Westergate		
Drawing	House Type Stour M4(2) - End Floor Plans and Elevations		
Client	Barratt Redrow (Southern Counties)		
Job no.	BARR250904	Date	12.03.26
Dwg no.	HT.STOUR-END.pe	Rev.	A
Author	MB	Checker	Scale 1:100 at A3
Status	PLANNING	Office	Romsey
Client ref.			

