




South Elevation




West Elevation



East Elevation

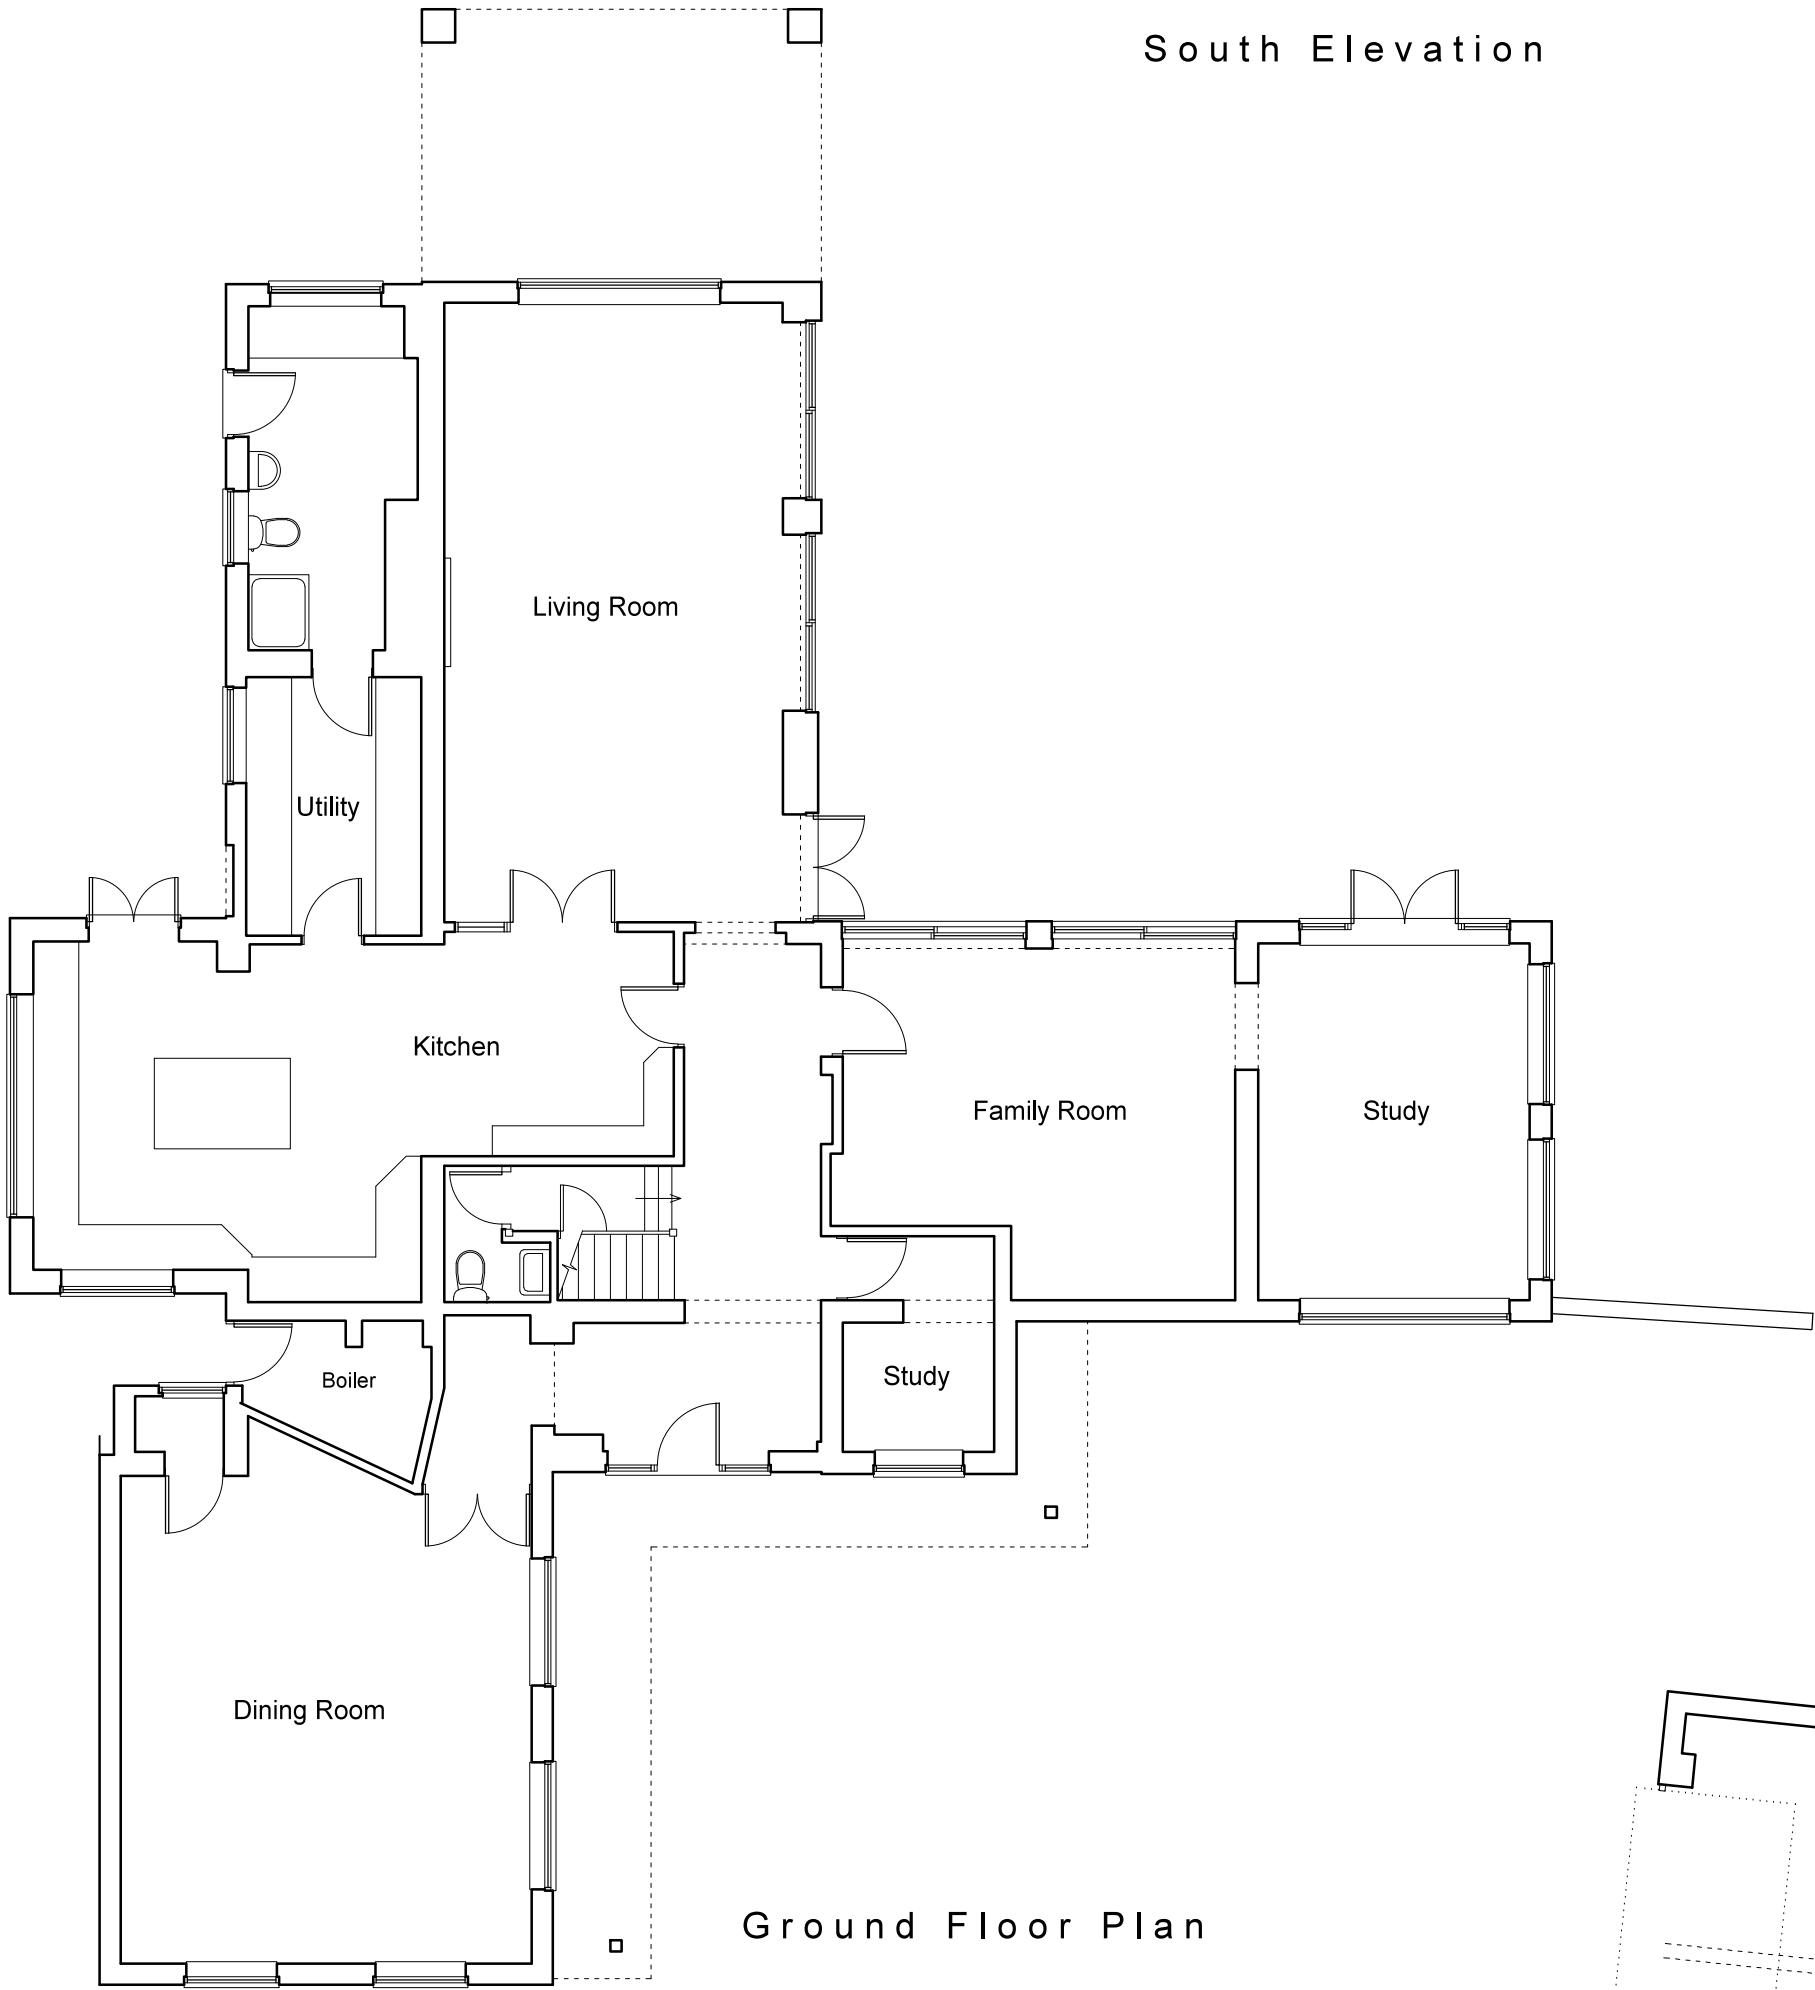

Ground Floor Plan

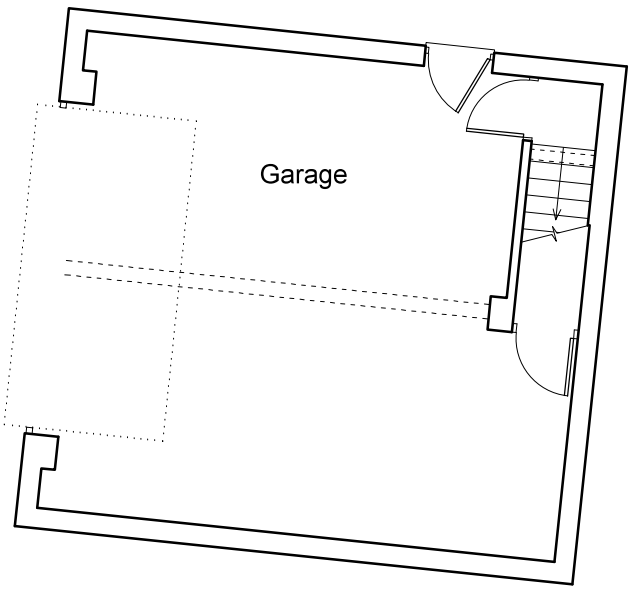

Garage

0 1 2 3 4 metres

Architectura
Architectural Design & Drawing Service

Proposed Extensions and Alterations
at Long Acre, Little Heath Road, Fontwell
for Mr and Mrs G Devenish
Drawing S01 May 2018 Scale 1:100 @ A2
Survey Drawing - Ground Floor Plan & Elevations