





This drawing and its contents are the strict copyright of Architectura Design. No reproduction without permission. Do not scale. Written dimensions to be used where given. All dimensions and details to be checked on site. FOR PLANNING PURPOSES ONLY

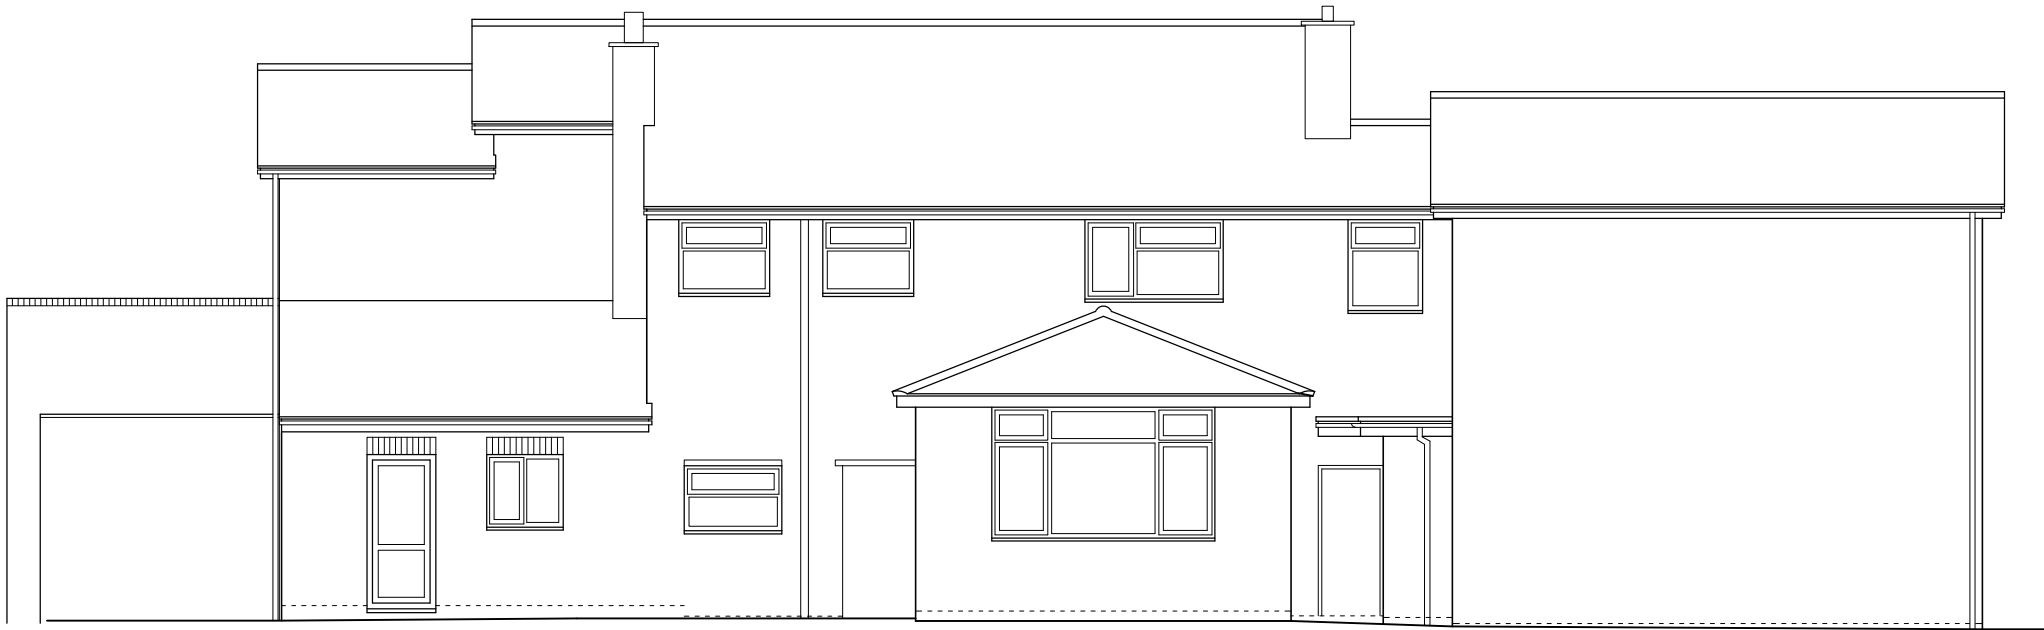


North Elevation

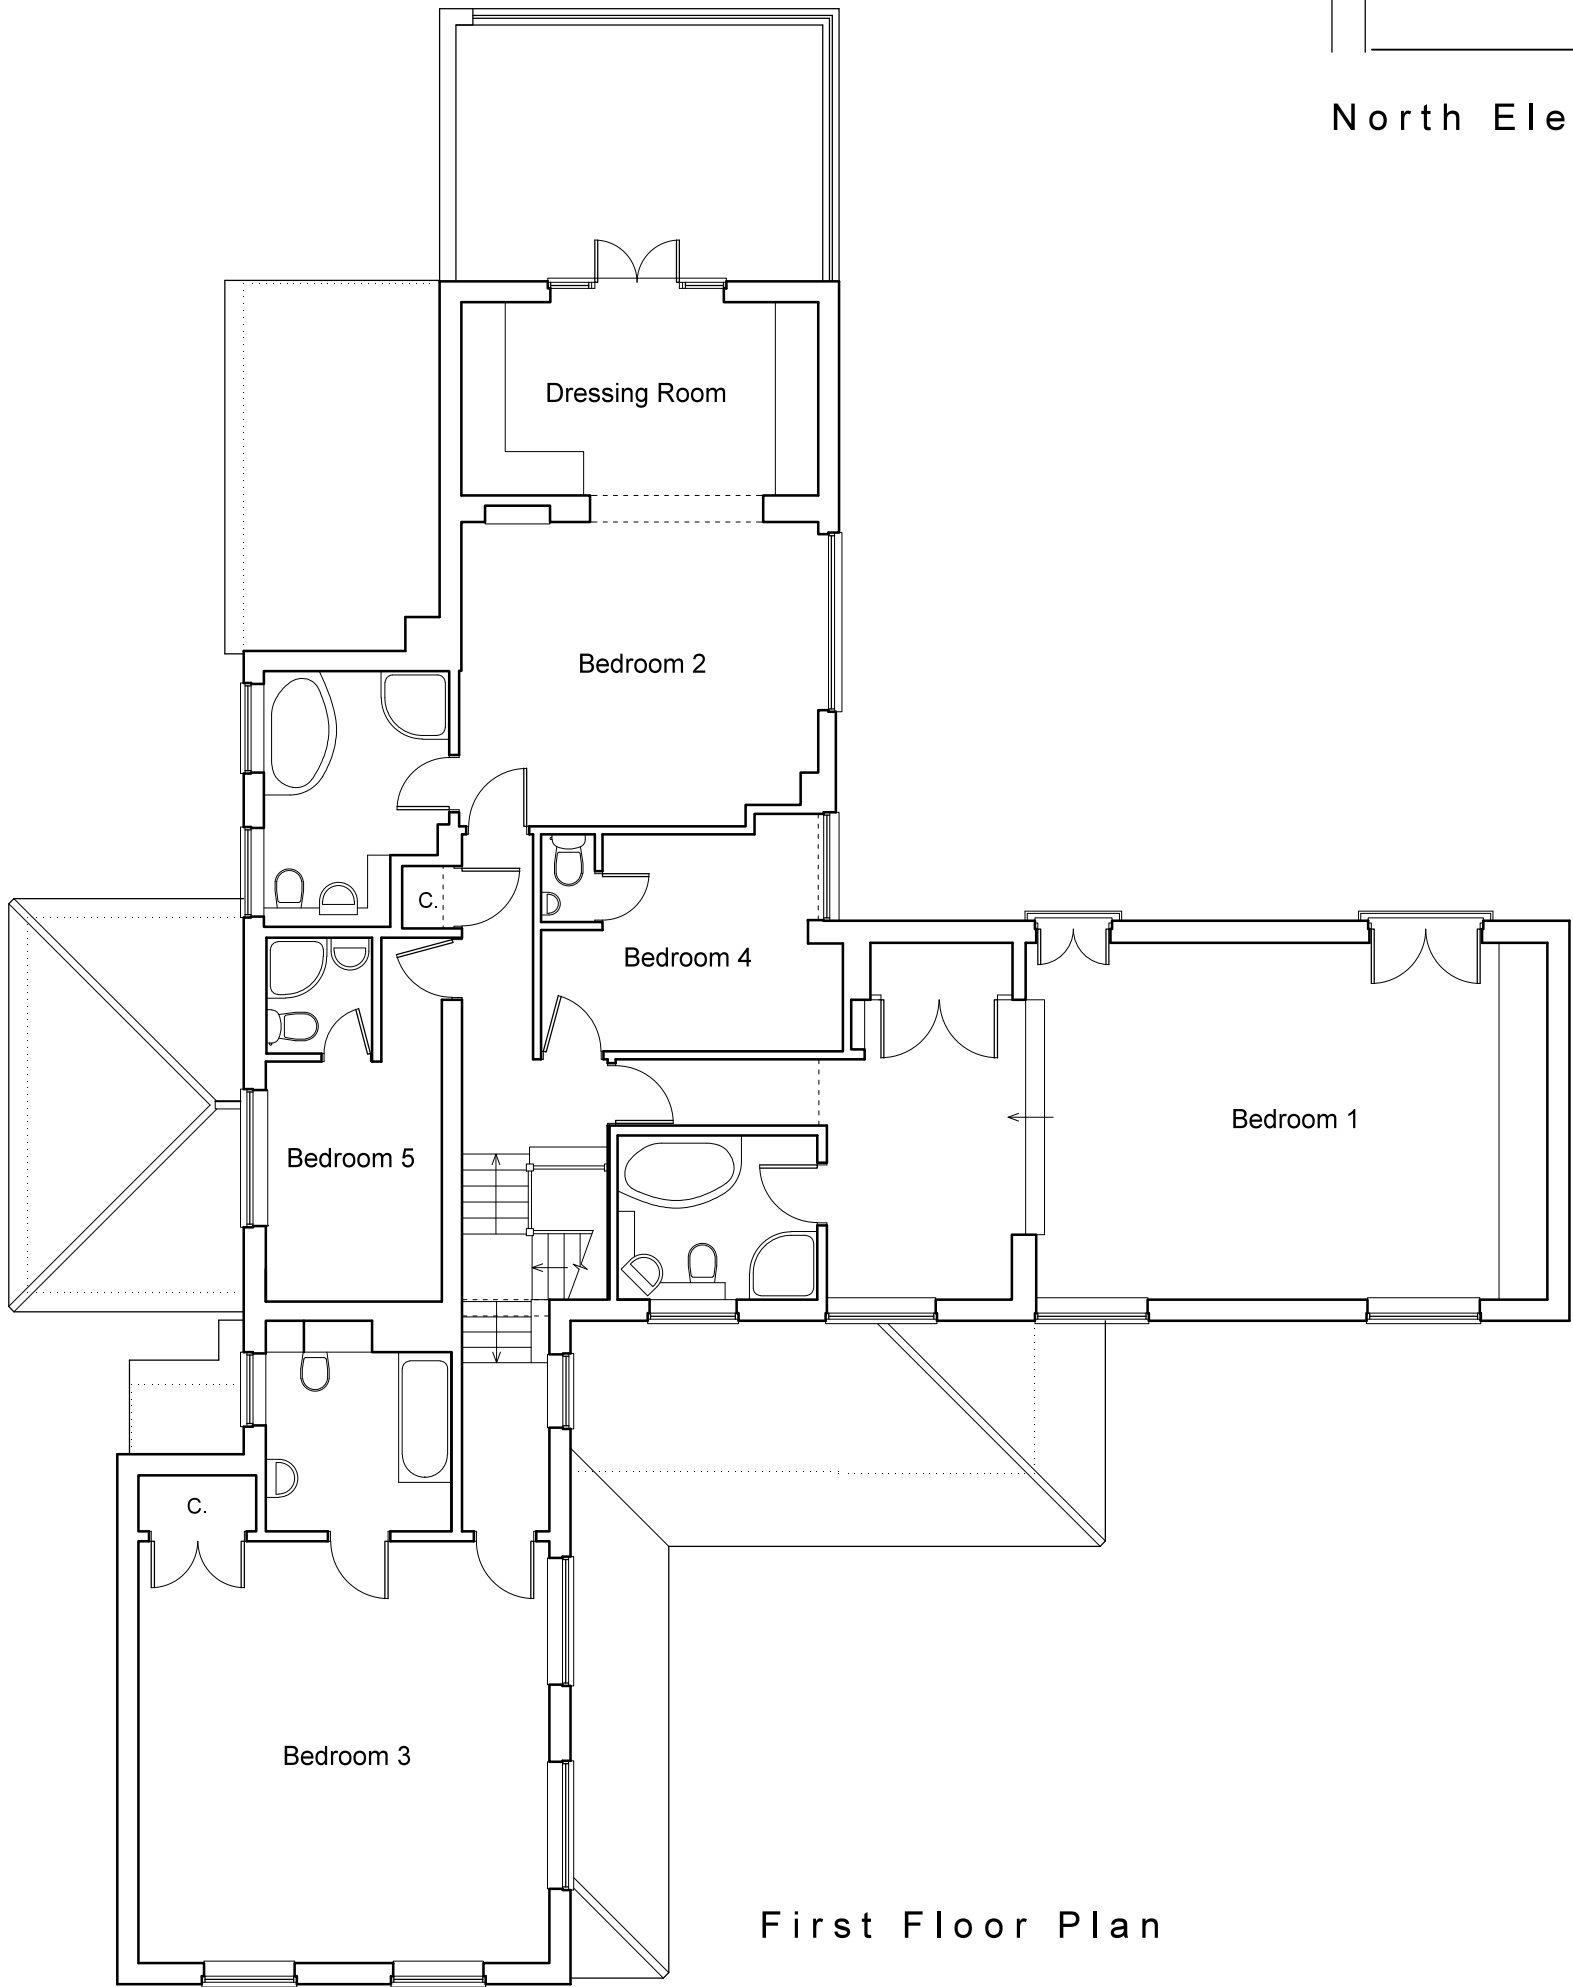


First Floor Plan

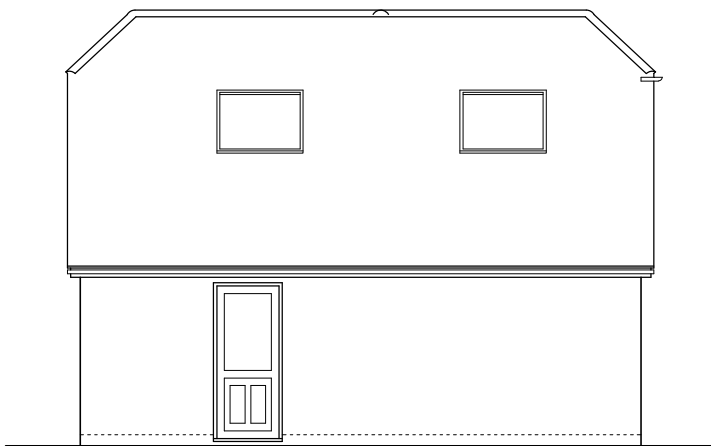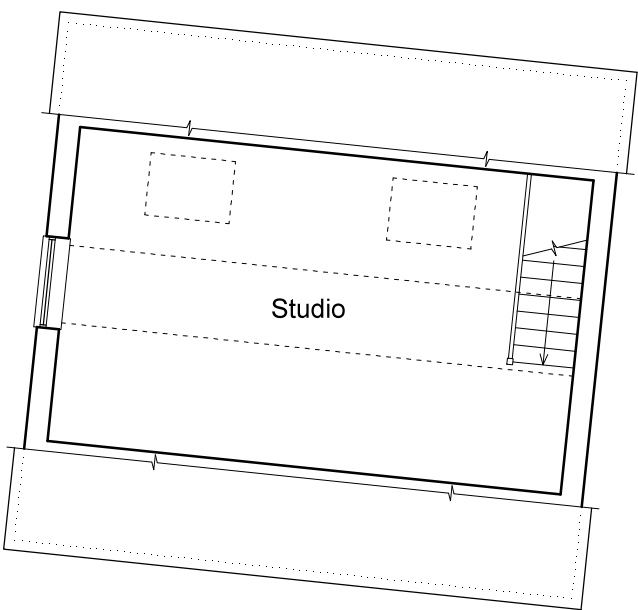


East Elevation

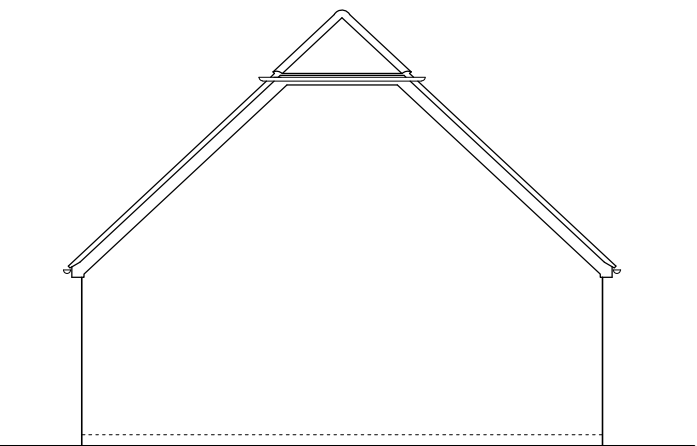

South Elevation

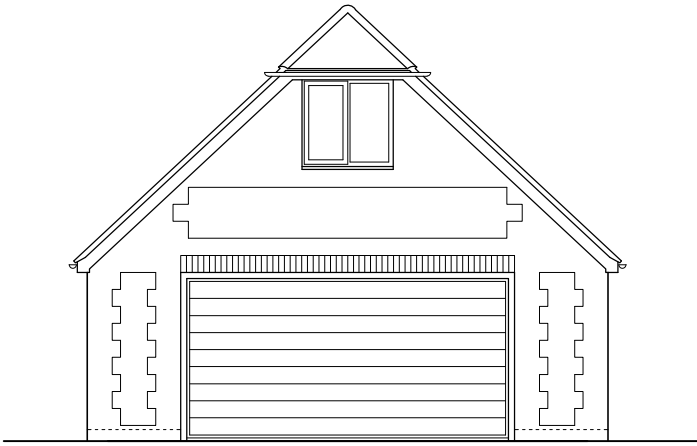

North Elevation
Garage

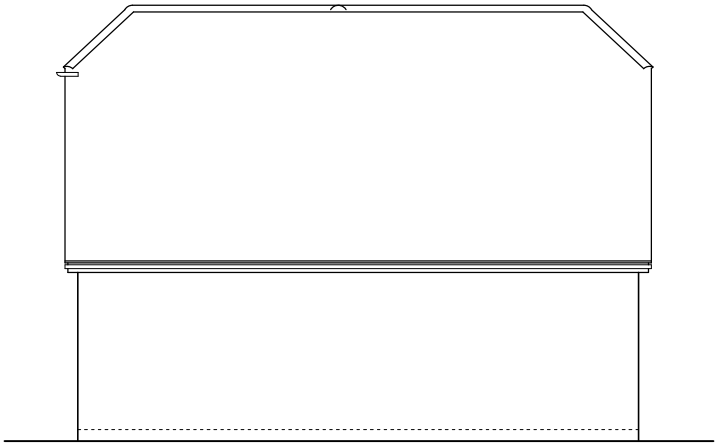

West Elevation

0 1 2 3 4 metres

Architectura
Architectural Design & Drawing Service

Proposed Extensions and Alterations
at Long Acre, Little Heath Road, Fontwell
for Mr and Mrs G Devenish
Drawing S02 May 2018 Scale 1:100 @ A2
Survey Drawing - First Floor Plan & Elevations