



This drawing and its contents are the strict copyright of Architectura Design. No reproduction without permission. Do not scale. Written dimensions to be used where given. All dimensions and details to be checked on site. FOR PLANNING PURPOSES ONLY

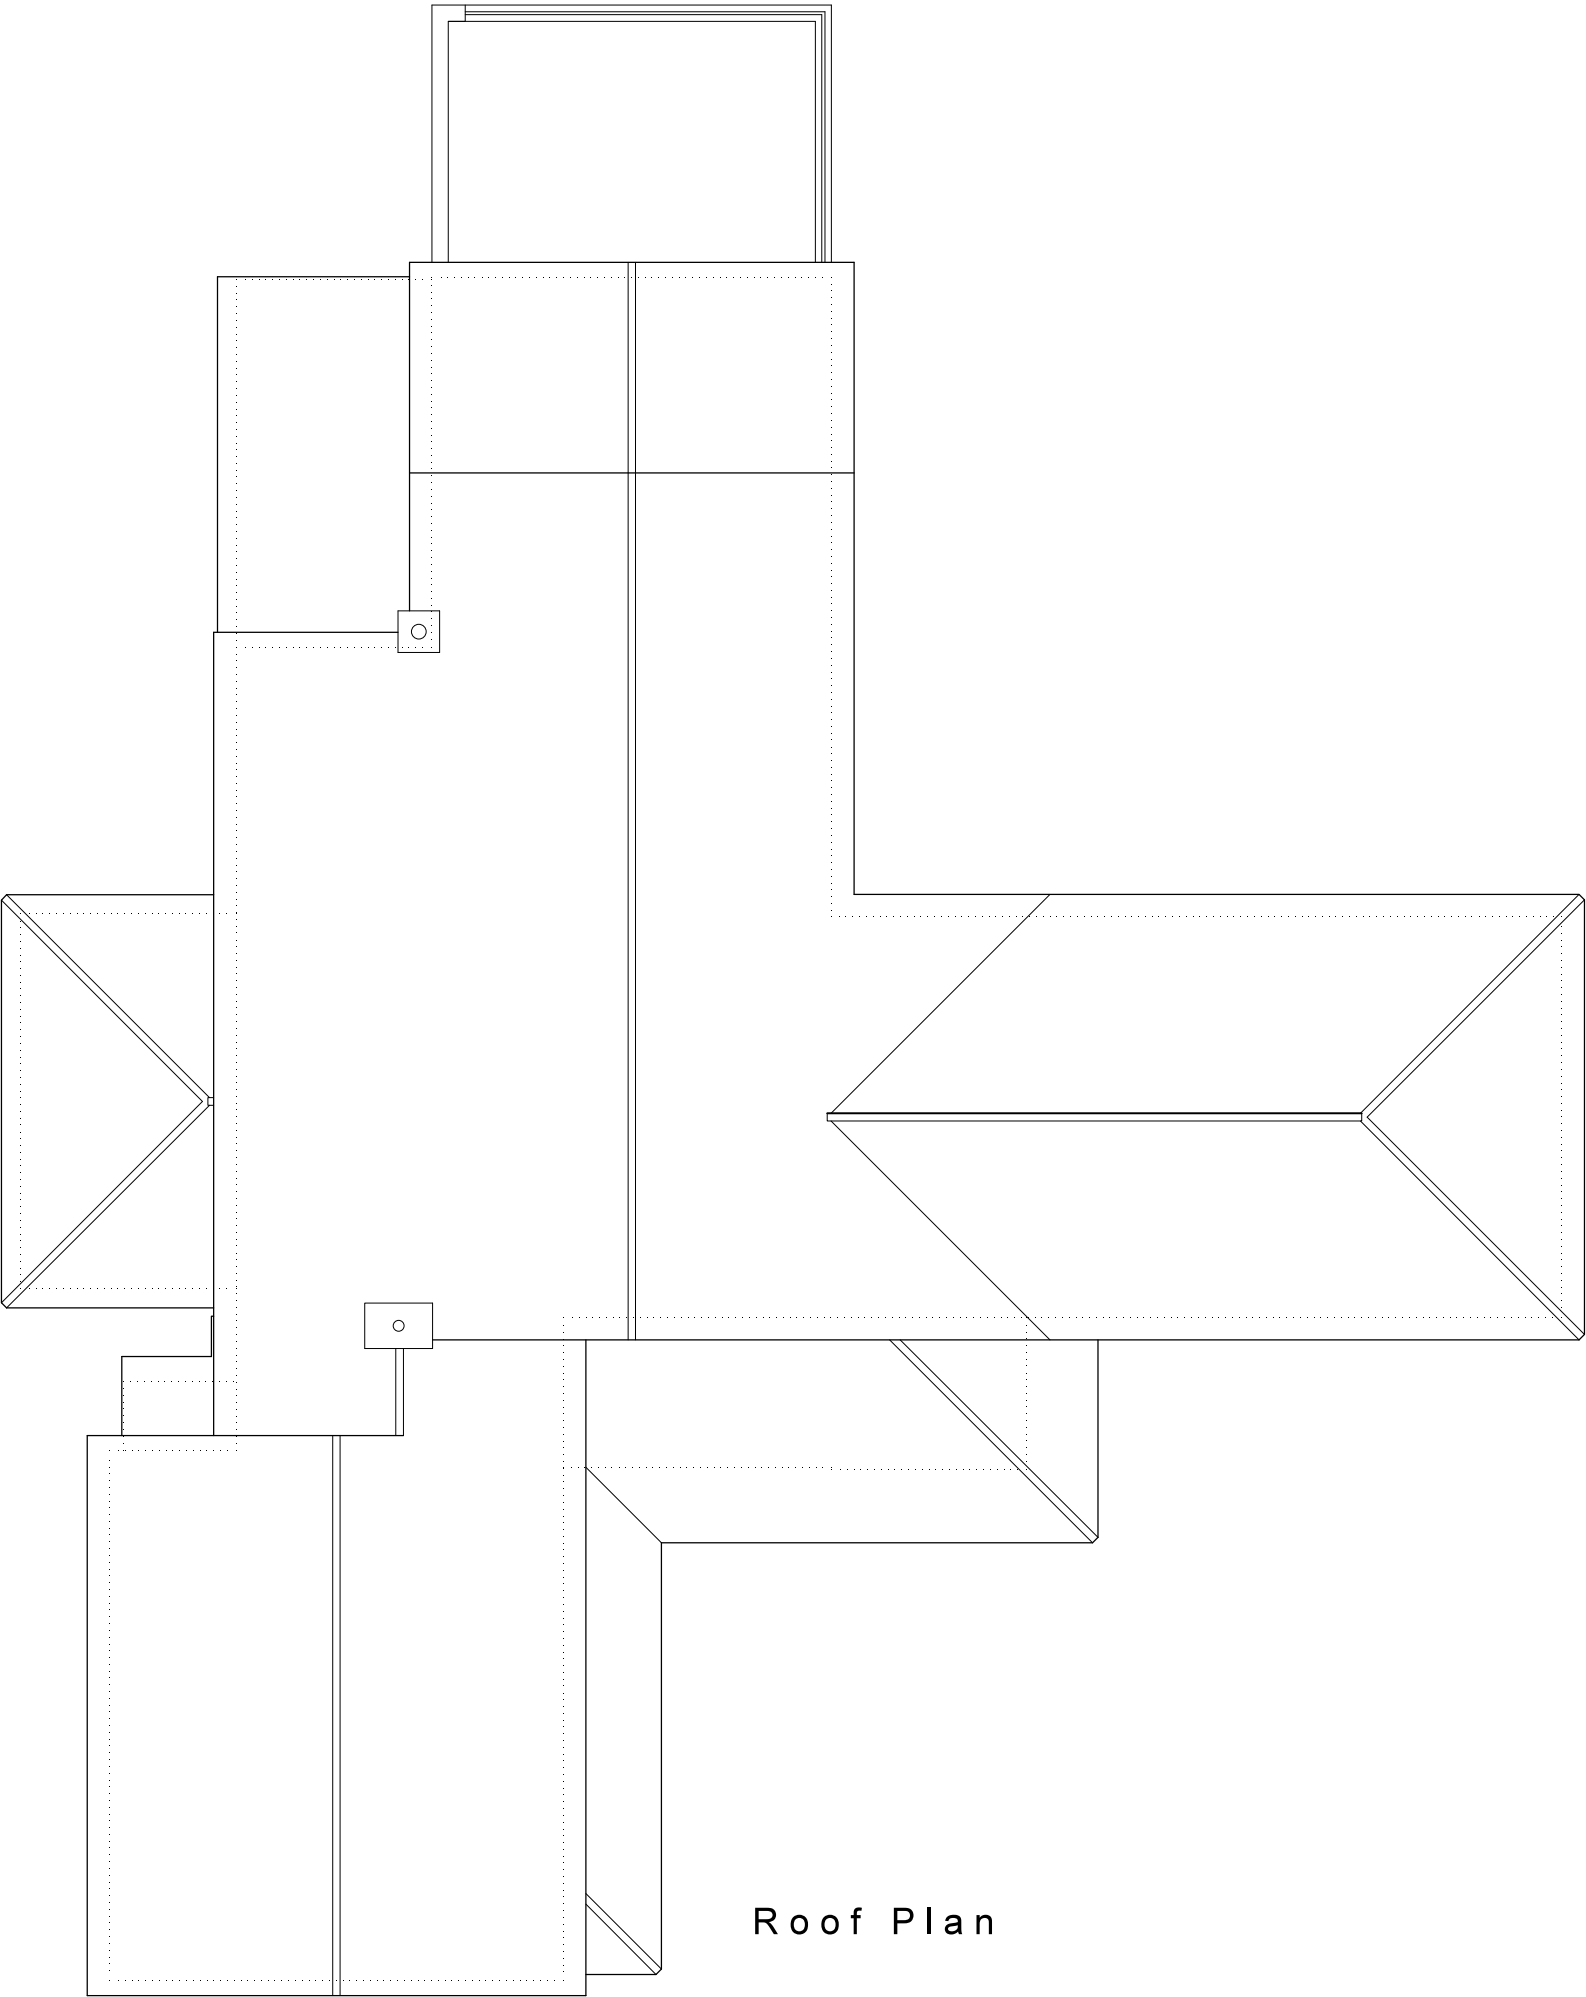

Roof Plan

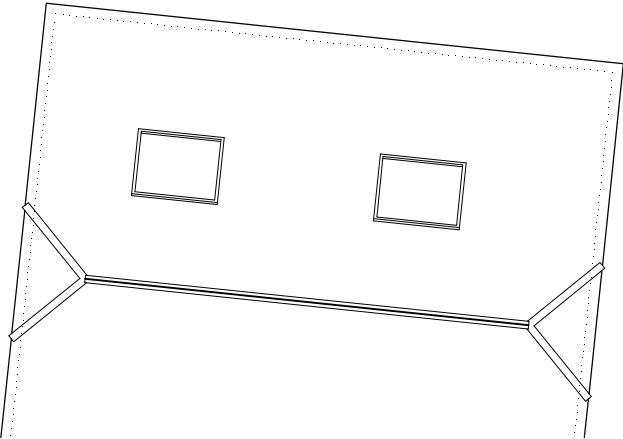

0 1 2 3 4 metres

Architectura
Architectural Design & Drawing Service
Design

Proposed Extensions and Alterations
at Long Acre, Little Heath Road, Fontwell
for Mr and Mrs G Devenish
Drawing S03 May 2018 Scale 1:100 @ A3
Survey Drawing - Roof Plan