
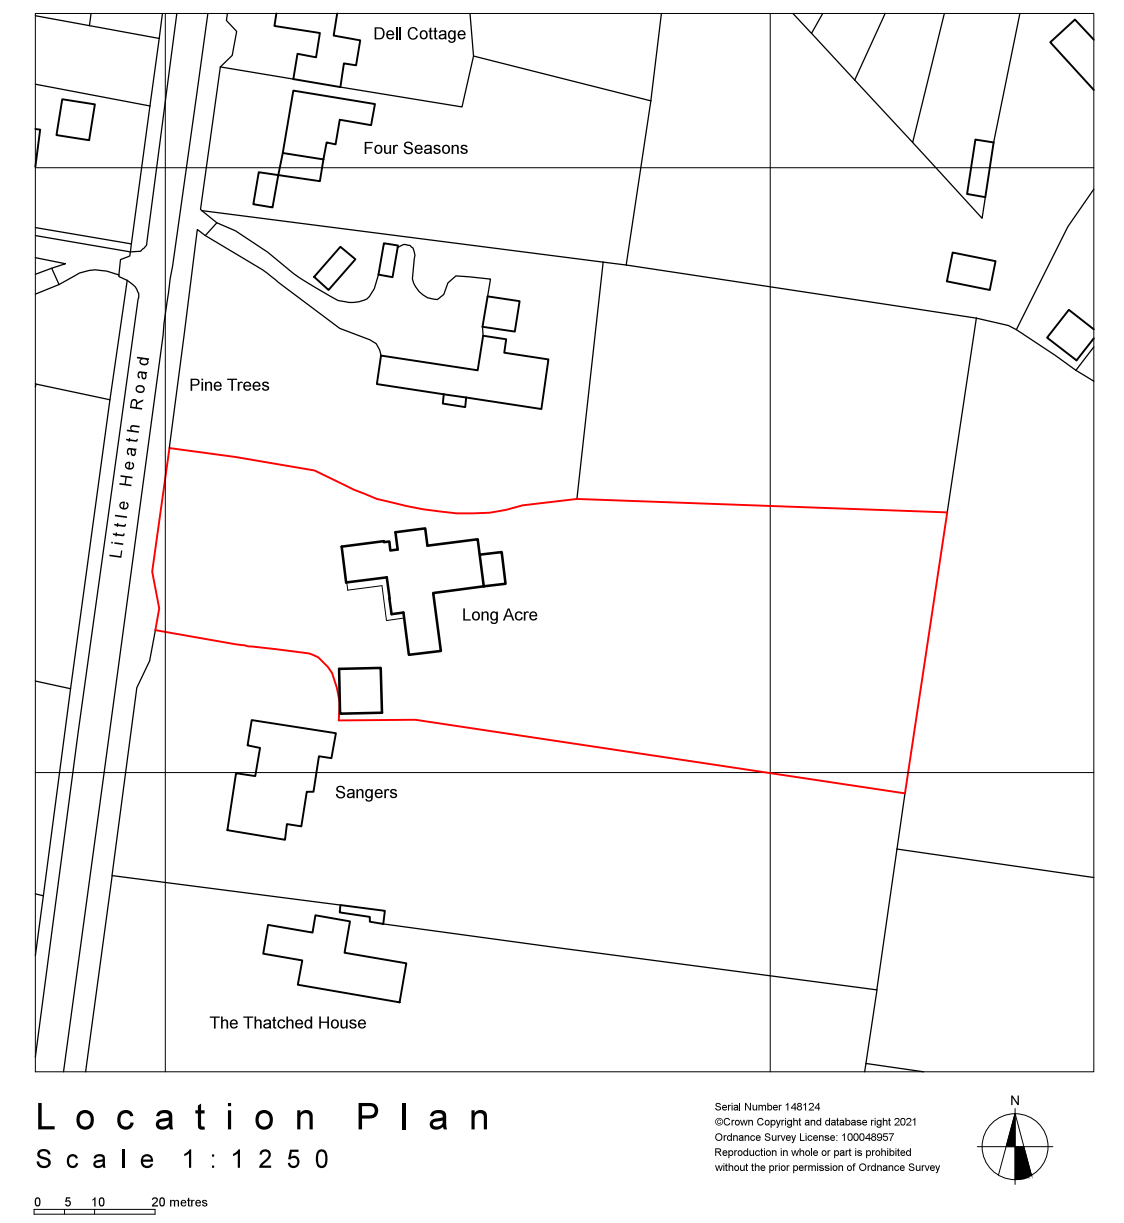


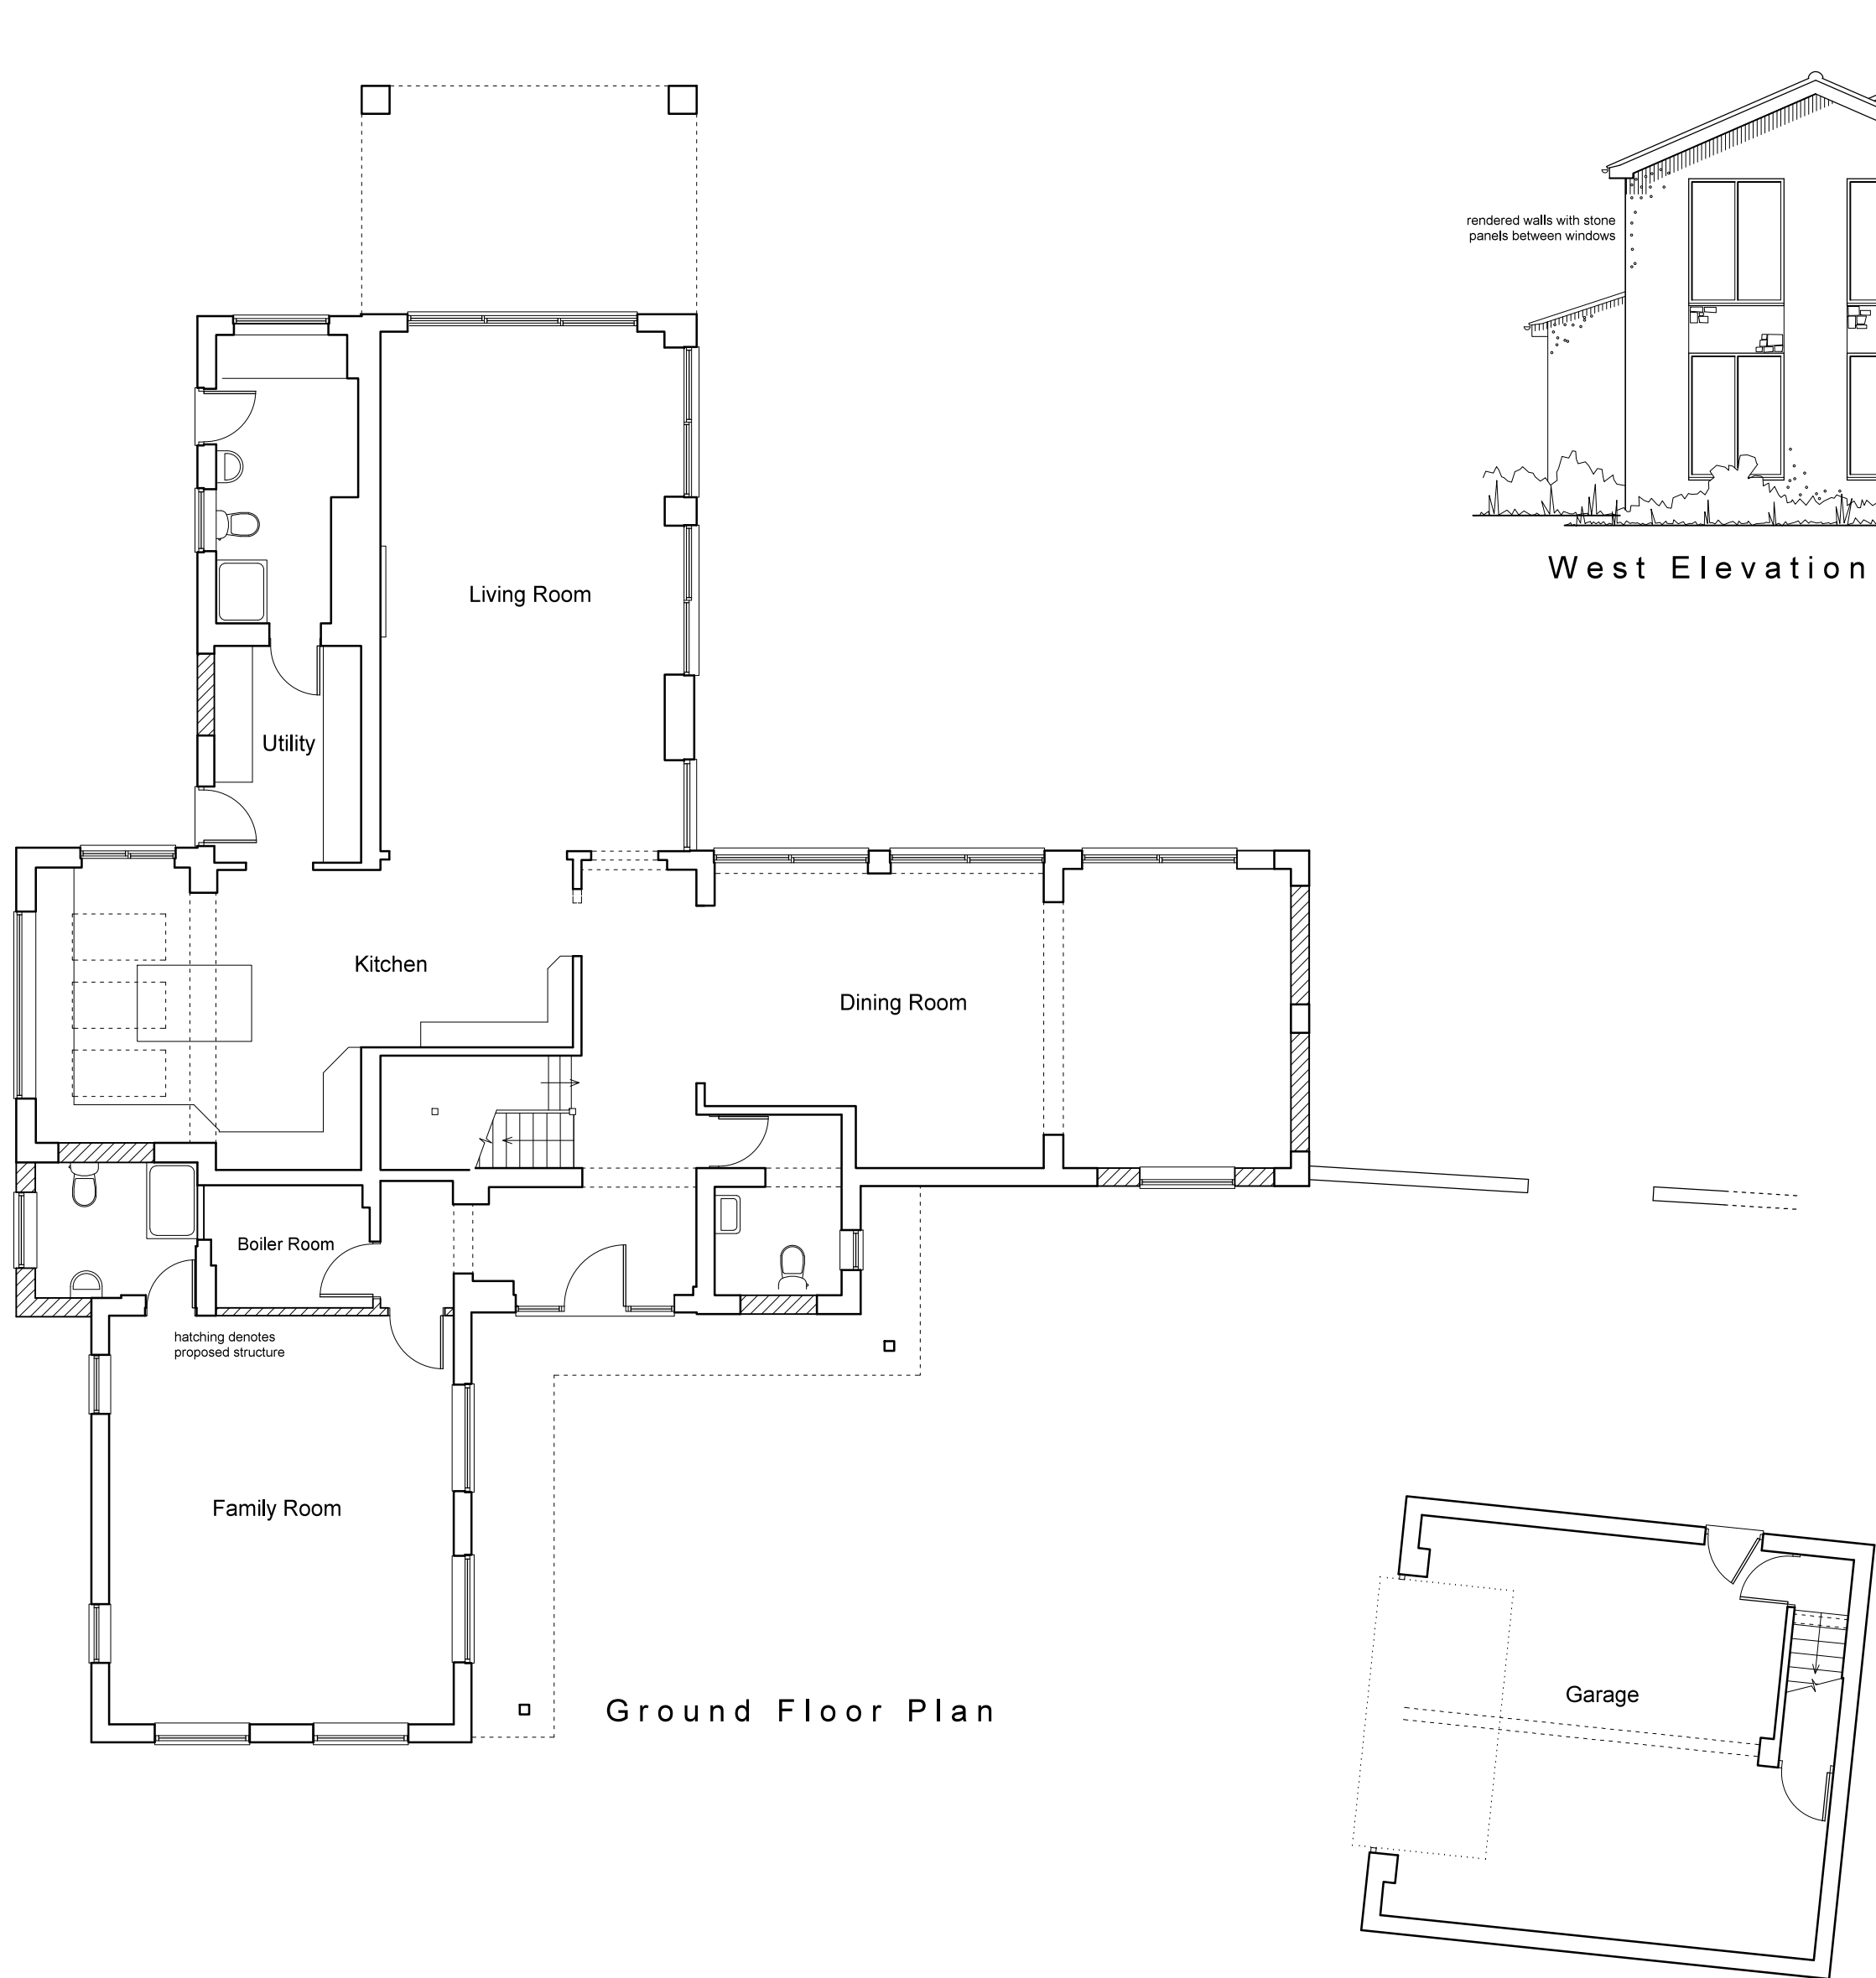

0 1 2 3 4 metres

Architectura
Architectural Design & Drawing Service

Proposed Extensions and Alterations
at Long Acre, Little Heath Road, Fontwell
for Mr and Mrs G Devenish
Drawing P20 March 2021 Scale 1:100 & 1:1250 @ A2
Planning Drawing - Ground Floor Plan, Elevation & Location Plan